Attachment 3

ELECTRICAL DRAWING LIST

DWG NO	DESCRIPTION:	SCALE	(SB) SOUTH BUILDING	(MB) MAIN BUILDING	(NB) NORTH BUILDING	(PP) POWER PLANT	(AH) AUGUSTA HENES BUILDING	(MR) MRI BUILDING	(BX) BAXTER BUILDING	(CY) COURTYARD BUILDING	(RB) RADIOLOGY BUILDING	(GB) NEW GENERATOR BUILDING	7/30/2014 100% SD	12/17/2014 85% CD	4/29/2015 100% CD PROGRESS FOR REVIEW	12/04/2017 CONSTRUCTION COST ESTIMATE & BENEFIT COST ANALYSIS
E001	ELECTRICAL DRAWING LIST SHEET #1	NONE											●	●	●	●
E002	ELECTRICAL DRAWING LIST SHEET #2	NONE											●			●
E003	LEGEND, SYMBOL AND ABBREVIATIONS	NONE											●	●	●	●
E004	ELECTRICAL NOTES, ALTERNATES AND OUTSTANDING ITEMS	NONE												●	●	●
E005	ELECTRICAL SCOPE OF WORK SUMMARY	NONE											●	●	●	●
E010	NEW EMERGENCY GENERATOR CENTRAL PLANT SITE PLAN	NONE											●	●	●	●
E020	ELECTRICAL FEEDER ROUTING OVERALL ROOF PLAN	AS NOTED											●	●	●	●
E201	NEW CENTRAL GENERATOR PLANT EXISTING UTILITY DEMOLITION	NONE											●	●	●	●
E210	FIRST FLOOR OVERALL – EXISTING AND DEMOLITION	1/32"=1'-0"											●	●	●	●
E211-SB	FIRST FLOOR PLAN EXISTING AND DEMOLITION PART 1 – SOUTH BUILDING	1/8"=1'-0"											●	●	●	●
E212-MB	FIRST FLOOR PLAN EXISTING AND DEMOLITION PART 2 – MAIN BUILDING	1/8"=1'-0"											●	●	●	●
E213-NB	FIRST FLOOR PLAN EXISTING AND DEMOLITION PART 3 – NORTH BUILDING	1/8"=1'-0"											●	●	●	●
E214-PP	FIRST FLOOR PLAN EXISTING AND DEMOLITION PART 4 – POWER PLANT	1/8"=1'-0"											●	●	●	●
E215-AH	FIRST FLOOR PLAN EXISTING AND DEMOLITION PART 5 – A. HENES	1/8"=1'-0"											●	●	●	●
E216-MR	FIRST FLOOR PLAN EXISTING AND DEMOLITION PART 6 – MRI	1/8"=1'-0"											●	●	●	●
E217-BX	FIRST FLOOR PLAN EXISTING AND DEMOLITION PART 7 BAXTER	3/32"=1'-0"											●	●	●	●
E218-CY	FIRST FLOOR PLAN EXISTING AND DEMOLITION PART 8 – COURTYARD	1/8"=1'-0"											●	●	●	●
E219-RD	FIRST FLOOR PLAN NEW WORK PART 9 – CATH LAB AND RAD	1/8"=1'-0"											●	●	●	●
E220	SECOND FLOOR OVERALL – EXISTING AND DEMOLITION	1/32"=1'-0"											●	●	●	●
E221-SB	SECOND FLOOR PLAN EXISTING AND DEMOLITION PART 1 – SOUTH BUILDING	1/8"=1'-0"												●	●	●
E222-MB	SECOND FLOOR PLAN EXISTING AND DEMOLITION PART 2 – MAIN BUILDING	1/8"=1'-0"													●	●
E223-NB	SECOND FLOOR PLAN EXISTING AND DEMOLITION PART 3 – NORTH BUILDING	1/8"=1'-0"														
E224-PP	SECOND FLOOR PLAN EXISTING AND DEMOLITION PART 4 – POWER PLANT	1/8"=1'-0"											●	●	●	●
E225-AH	SECOND FLOOR PLAN EXISTING AND DEMOLITION PART 5 – A. HENES	1/8"=1'-0"														
E226-MR	SECOND FLOOR PLAN EXISTING AND DEMOLITION PART 6 – MRI	1/8"=1'-0"												●		●
E227-BX	SECOND FLOOR PLAN EXISTING AND DEMOLITION PART 7 BAXTER	1/8"=1'-0"														
E228-CY	SECOND FLOOR PLAN EXISTING AND DEMOLITION PART 8 – COURTYARD	1/8"=1'-0"													●	●
E229-RB	SECOND FLOOR PLAN NEW WORK PART 9 – CATH LAB AND RAD	1/8"=1'-0"											●	●	●	●
E230	THIRD FLOOR OVERALL – EXISTING AND DEMOLITION	1/16"=1'-0"													●	●
E231-SB	THIRD FLOOR PLAN EXISTING AND DEMOLITION PART 1 – SOUTH BUILDING	1/8"=1'-0"													●	●
E232-MB	THIRD FLOOR PLAN EXISTING AND DEMOLITION PART 2 – MAIN BUILDING	3/32"=1'-0"													●	●
E233-NB	THIRD FLOOR PLAN EXISTING AND DEMOLITION PART 3 – NORTH BUILDING	1/8"=1'-0"													●	●
E240	FOURTH FLOOR OVERALL – EXISTING AND DEMOLITION	1/16"=1'-0"													●	●
E241-NB	FOURTH FLOOR PLAN EXISTING AND DEMOLITION PART 1 – SOUTH BUILDING	1/8"=1'-0"													●	●
E242-MB	FOURTH FLOOR PLAN EXISTING AND DEMOLITION PART 2 – MAIN BUILDING	1/8"=1'-0"													●	●
E243-NB	FOURTH FLOOR PLAN EXISTING AND DEMOLITION PART 3 – NORTH BUILDING	1/8"=1'-0"														
E250	FIFTH FLOOR OVERALL – EXISTING AND DEMOLITION	1/16"=1'-0"														
E251-MB	FIFTH FLOOR PLAN EXISTING AND DEMOLITION PART 1 – MAIN BUILDING	1/8"=1'-0"														
E252-NB	FIFTH FLOOR PLAN EXISTING AND DEMOLITION PART 2 – NORTH BUILDING	1/8"=1'-0"														
E260	SIXTH FLOOR OVERALL – EXISTING AND DEMOLITION	1/16"=1'-0"											●	●	●	●
E261-MB	SIXTH FLOOR PLAN EXISTING AND DEMOLITION PART 1 – MAIN BUILDING	1/8"=1'-0"												●	●	●
															●	●
E270	SEVENTH FLOOR OVERALL – EXISTING AND DEMOLITION	1/16"=1'-0"											●	●	●	●
E271-MB	SEVENTH FLOOR PLAN EXISTING AND DEMOLITION – MAIN BUILDING	1/8"=1'-0"											●	●	●	●
E280	EIGHTH FLOOR OVERALL PLAN – EXISTING AND DEMOLITION MAIN BUILDING	1/8"=1'-0"														
E290	NINTH FLOOR OVERALL PLAN – EXISTING AND DEMOLITION MAINB ULDING	1/8"=1'-0"														
E301-GB	FIRST FLOOR PLAN NEW WORK – EMERGENCY GENERATOR PLANT	1/16"=1'-0"											●	●	●	●
E302-GB	SECOND FLOOR PLAN NEW WORK – EMERGENCY GENERATOR PLANT	1/8"=1'-0"											●	●	●	●
E303-GB	THIRD FLOOR PLAN NEW WORK – EMERGENCY GENERATOR PLANT	1/8"=1'-0"											●	●	●	●
E304-GB	ROOF PLAN NEW WORK – EMERGENCY GENERATOR PLANT	1/8"=1'-0"											●	●	●	●
			(SB) SOUTH BUILDING	(MB) MAIN BUILDING	(NB) NORTH BUILDING	(PP) POWER PLANT	(AH) AUGUSTA HENES BUILDING	(MR) MRI BUILDING	(BX) BAXTER BUILDING	(CY) COURTYARD BUILDING	(RB) RADIOLOGY BUILDING	(GB) NEW GENERATOR BUILDING				

ELECTRICAL DRAWING LIST

DWG NO	DESCRIPTION:	SCALE	(SB) SOUTH BUILDING	(MB) MAIN BUILDING	(NB) NORTH BUILDING	(PP) POWER PLANT	(AH) AUGUSTA HENES BUILDING	(MR) MRI BUILDING	(BX) BAXTER BUILDING	(CY) COURTYARD BUILDING	(RB) RADIOLOGY BUILDING	(GB) NEW GENERATOR BUILDING	7/30/2014 100% SD	12/17/2014 85% CD	4/29/2015 100% CD PROGRESS FOR REVIEW	12/04/2017 CONSTRUCTION COST ESTIMATE & BENEFIT COST ANALYSIS
E310	FIRST FLOOR OVERALL – NEW WORK	1/32"=1'-0"											●	●	●	●
E311-SB	FIRST FLOOR PLAN NEW WORK PART 1 – SOUTH BUILDING	1/8"=1'-0"											●	●	●	●
E312-MB	FIRST FLOOR PLAN NEW WORK PART 2 – MAIN BUILDING	1/8"=1'-0"														
E313-NB	FIRST FLOOR PLAN NEW WORK PART 3 – NORTH BUILDING	1/8"=1'-0"														
E314-PP	FIRST FLOOR PLAN NEW WORK PART 4 – POWER PLANT	1/8"=1'-0"											●	●	●	●
E315-AH	FIRST FLOOR PLAN NEW WORK PART 5 – A. HENES	1/8"=1'-0"											●	●	●	●
E316-MR	FIRST FLOOR PLAN NEW WORK PART 6 – MRI	1/8"=1'-0"											●	●	●	●
E317-BX	FIRST FLOOR PLAN NEW WORK PART 7 BAXTER	1/8"=1'-0"												●	●	●
E318-CY	FIRST FLOOR PLAN NEW WORK PART 8 – COURTYARD	1/8"=1'-0"											●	●	●	●
E319-RB	FIRST FLOOR PLAN NEW WORK PART 9 – CATH LAB AND RAD	1/8"=1'-0"												●	●	●
E320	SECOND FLOOR OVERALL – NEW WORK	1/32"=1'-0"											●	●	●	●
E321-SB	SECOND FLOOR PLAN NEW WORK PART 1 – SOUTH BUILDING	1/8"=1'-0"											●	●	●	●
E322-MB	SECOND FLOOR PLAN NEW WORK PART 2 – MAIN BUILDING	1/8"=1'-0"														
E323-NB	SECOND FLOOR PLAN NEW WORK PART 3 – NORTH BUILDING	1/8"=1'-0"														
E324-PP	SECOND FLOOR PLAN NEW WORK PART 4 – POWER PLANT	1/8"=1'-0"											●	●	●	●
E325-AH	SECOND FLOOR PLAN NEW WORK PART 5 – A. HENES	1/8"=1'-0"													●	●
E326-MR	SECOND FLOOR PLAN NEW WORK PART 6 – MRI	1/8"=1'-0"												●	●	●
E327-BX	SECOND FLOOR PLAN NEW WORK PART 7 – BAXTER	1/8"=1'-0"														
E328-CY	SECOND FLOOR PLAN NEW WORK PART 8 – COURTYARD	1/8"=1'-0"											●	●	●	●
E329-RD	SECOND FLOOR PLAN NEW WORK PART 9 – CATH LAB AND RAD	1/8"=1'-0"											●	●	●	●
E330	THIRD FLOOR OVERALL – NEW WORK	1/16"=1'-0"													●	●
E331-SB	THIRD FLOOR PLAN NEW WORK PART 1 – SOUTH BUILDING	1/8"=1'-0"													●	●
E332-MB	THIRD FLOOR PLAN NEW WORK PART 2 – MAIN BUILDING	3/32"=1'-0"														
E333-NB	THIRD FLOOR PLAN NEW WORK PART 3 – NORTH BUILDING	1/8"=1'-0"														
E334-PP	THIRD FLOOR PLAN NEW WORK PART 4 – POWER PLANT	1/8"=1'-0"												●	●	●
E338-CY	THIRD FLOOR PLAN NEW WORK PART 5 – COURT YARD	1/8"=1'-0"													●	●
E340	FOURTH FLOOR OVERALL – NEW WORK	1/16"=1'-0"														
E341-NB	FOURTH FLOOR PLAN NEW WORK PART 1 – SOUTH BUILDING	1/8"=1'-0"														
E342-MB	FOURTH FLOOR PLAN NEW WORK PART 2 – MAIN BUILDING	1/8"=1'-0"														
E343-NB	FOURTH FLOOR PLAN NEW WORK PART 3 – NORTH BUILDING	1/8"=1'-0"														
E344-NB	FOURTH FLOOR PLAN NEW WORK PART 4 – POWER PLANT	1/8"=1'-0"														
E350	FIFTH FLOOR OVERALL – NEW WORK	1/16"=1'-0"														
E351-MB	FIFTH FLOOR PLAN NEW WORK PART 1 – MAIN BUILDING	1/8"=1'-0"														
E352-NB	FIFTH FLOOR PLAN NEW WORK PART 2 – NORTH BUILDING	1/8"=1'-0"														
E360	SIXTH FLOOR OVERALL – NEW WORK	1/16"=1'-0"											●	●	●	●
E361-MB	SIXTH FLOOR PLAN NEW WORK PART 2 – NORTH BUILDING	1/8"=1'-0"											●	●	●	●
E370	SEVENTH FLOOR OVERALL – NEW WORK	1/16"=1'-0"											●	●	●	●
E371-MB	SEVENTH FLOOR PLAN NEW WORK PART 1 – MAIN BUILDING	1/8"=1'-0"											●	●	●	●
E380	EIGHTH FLOOR OVERALL – NEW WORK	1/8"=1'-0"													●	●
E400	ELECTRICAL SECTIONS – SHEET #1	NONE											●	●	●	●
E401	ELECTRICAL SECTIONS – SHEET #2	NONE											●	●	●	●
															●	●
			(SB) SOUTH BUILDING	(MB) MAIN BUILDING	(NB) NORTH BUILDING	(PP) POWER PLANT	(AH) AUGUSTA HENES BUILDING	(MR) MRI BUILDING	(BX) BAXTER BUILDING	(CY) COURTYARD BUILDING	(RB) RADIOLOGY BUILDING	(GB) NEW GENERATOR BUILDING				

MEP ENGINEER

WSP

512 Seventh Avenue
New York, NY 10018
(212) 532-9600
www.wspgroup.com/usa

ARCHITECT

McGuire Group Architects,P.C.
Healthcare Architecture
538 BROADHOLLOW ROAD, SUITE 201
MELVILLE, NY 11747
631 465 9700, FAX 631 465 9701

STRUCTURAL ENGINEER

TDM CONSULTING ENGINEER,PC
550 NORTH COUNTRY ROAD
SUITE E, ST. JAMES, NY 11780
TEL. (631) 686-5234, FAX (631) 590-1927

CIVIL ENGINEER

LANGAN
21 Penn Plaza, 360 West 31st Street, 8th Floor, New York, NY 10001
T: 212.479.5400 F: 212.479.5444 www.langan.com
NEW JERSEY NEW YORK CONNECTICUT PENNSYLVANIA OHIO
VIRGINIA WASHINGTON DC FLORIDA NORTH DAKOTA CALIFORNIA
ABU DHABI ATHENS DOHA DUBAI ISTANBUL
Langan Engineering, Environmental, Surveying and Landscape Architecture, D.P.C.
Langan Engineering and Environmental Services, Inc.
Langan CT, Inc.
Langan International LLC
Collectively known as Langan

KEYPLAN

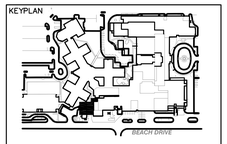

SEAL

REVISIONS	DATE	DESCRIPTION
4	12.04.17	CONSTRUCTION COST ESTIMATE
3	03.20.15	100% CD PROGRESS FOR REVIEW
2	12.31.14	85% CONSTRUCTION DOCUMENT
1	07.30.14	100% DESIGN DEVELOPMENT
ISSUE	DATE	DESCRIPTION

OWNER

GOOD SAMARITAN
HOSPITAL MEDICAL CENTER
1000 MONTAUK HIGHWAY
WEST ISLIP, NY 11795

PROJECT

ESSENTIAL
ELECTRICAL SYSTEM
UPGRADES

DRAWING NUMBER

E001

DRAWING NAME

ELECTRICAL
DRAWING LIST
SHEET #1

DRAWING SCALE	DRAWING FILE
AS NOTED	GSHE001
BINDING ORDER	FIRST ISSUE DATE
	5/14/14

ELECTRICAL DRAWING LIST

DWG NO	DESCRIPTION:	SCALE	(SB) SOUTH BUILDING	(MB) MAIN BUILDING	(NB) NORTH BUILDING	(PP) POWER PLANT	(AH) AUGUSTA HENES BUILDING	(MR) MRI BUILDING	(BX) BAXTER BUILDING	(CY) COURTYARD BUILDING	(RB) RADIOLOGY BUILDING	(GB) NEW GENERATOR BUILDING	7/31/2014 100% CD	12/17/2014 85% CD	03/20/2015 100% CD PROGRESS FOR REVIEW	12/04/2017 CONSTRUCTION COST ESTIMATE & VALUE BENEFIT COST ANALYSIS
E500	NEW EMERGENCY GENERATOR SYSTEM ELECTRICAL ONE LINE DIAGRAM	NONE	X	X	X	X	X	X	X	X	X	X	●	●	●	●
E501	ELECTRICAL ONE LINE DIAGRAM UTILITY EXISTING 13.2KV SERVICE	NONE	X	X	X	X	X	X	X	X	X	X	●	●	●	●
E501N	ELECTRICAL ONE LINE DIAGRAM UTILITY EXISTING 13.2KV SERVICE	NONE			X									●	●	●
E502	ELECTRICAL ONE LINE DIAGRAM BOILER ROOM MEZZANINE (EXISTING GENERATOR G5)	NONE		X		X			X				●	●	●	●
E502N	ELECTRICAL ONE LINE DIAGRAM BOILER ROOM MEZZANINE (NEW WORK GENERATOR G5)	NONE											●	●	●	●
E503	ELECTRICAL ONE LINE DIAGRAM BAXTER PAVILLION & LINAC BUILDING (EXISTING COURTYARD GENERATOR G2)	NONE							X	X			●	●	●	●
E503N	ELECTRICAL ONE LINE DIAGRAM CATH LAB ROOF SYSTEM (TO REPLACE EXISTING COURTYARD GENERATOR G2)	NONE							X	X	X		●	●	●	●
E503A	ELECTRICAL ONE LINE DIAGRAM LAB, RESPIRATORY & ANNEX (EXISTING COURTYARD GENERATOR G2)	NONE							X	X	X		●	●	●	●
E504-SB	ELECTRICAL ONE LINE DIAGRAM SOUTH BUILDING (EXISTING SOUTH GENERATOR G7)	NONE	X										●	●	●	●
E504-SB(N)	ELECTRICAL ONE LINE DIAGRAM SOUTH BUILDING (DEMO & NEW SOUTH GENERATOR G7)	NONE	X										●	●	●	●
E505-NB	ELECTRICAL ONE LINE DIAGRAM NORTH TOWER (EXISTING NORTH TOWER GENERATOR G4)	NONE			X								●	●	●	●
E505-NB(N)	ELECTRICAL ONE LINE DIAGRAM NORTH TOWER (NEW PROPOSED NORTH TOWER GENERATOR G4)	NONE			X								●	●	●	●
E505A-NB	ELECTRICAL ONE LINE DIAGRAM NORTH TOWER (EXISTING NORTH TOWER GENERATOR G4)	NONE			X								●	●	●	●
E505A-NB(N)	ELECTRICAL ONE LINE DIAGRAM NORTH TOWER (NEW PROPOSED NORTH TOWER GENERATOR G4)	NONE			X								●	●	●	●
E505B-NB	ELECTRICAL ONE LINE DIAGRAM NORTH & SOUTHEAST TOWER (EXISTING NORTH & SOUTHEAST)	NONE			X								●	●	●	●
E505B-NB(N)	ELECTRICAL ONE LINE DIAGRAM NORTH & SOUTHEAST TOWER (DEMO & NEW NORTH & SOUTHEAST)	NONE			X								●	●	●	●
E505C-NB	ELECTRICAL ONE LINE DIAGRAM NORTH TOWER (EXISTING NORTH TOWER ELECTRIC ROOM)	NONE			X								●	●	●	●
E505C-NB(N)	ELECTRICAL ONE LINE DIAGRAM NORTH TOWER (NEW NORTH TOWER ELECTRIC ROOM)	NONE			X								●	●	●	●
E506-MB	ELECTRICAL ONE LINE DIAGRAM MAIN BUILDING – PART 1 (EXISTING POWER PLANT GENERATOR G5)	NONE		X									●	●	●	●
E506A-MB	ELECTRICAL ONE LINE DIAGRAM MAIN BUILDING – PART 2 (EXISTING POWER PLANT GENERATOR G5)	NONE		X									●	●	●	●
E506-MB(N)	ELECTRICAL ONE LINE DIAGRAM MAIN BUILDING – PART 1 (NEW PROPOSED POWER PLANT GENERATOR G5)	NONE		X									●	●	●	●
E507-AH	ELECTRICAL ONE LINE DIAGRAM AUGUSTA HENES (EXISTING AUGUSTA HENES GENERATOR G1)	NONE					X						●	●	●	●
E507-MRI	ELECTRICAL ONE LINE DIAGRAM MRI (EXISTING MRI GENERATOR G3)	NONE						X					●	●	●	●
E508-RB	ELECTRICAL ONE LINE DIAGRAM RADIOLOGY (EXISTING RADIOLOGY GENERATOR G6)	NONE									X		●	●	●	●
E508-RB(N)	ELECTRICAL ONE LINE DIAGRAM RADIOLOGY (NEW PROPOSED RADIOLOGY GENERATOR G6)	NONE									X		●	●	●	●
E509-PMB	ELECTRICAL ONE LINE DIAGRAM POWER PLANT AND MAIN BUILDING (EXISTING RADIOLOGY GENERATOR G5)	NONE		X		X								●	●	●
E510	ELECTRICAL GENERATOR SYSTEM MONITORING AND CONTROL DIAGRAM	NONE	X	X	X	X	X	X	X	X	X	X		●	●	●
E600	CENTRALIZED GENERATOR PLAN	1/8"=1'-0"													●	●
E601	ELECTRICAL ENLARGED PLAN DETAIL SHEET NO.1	AS NOTED												●	●	●
E602	ELECTRICAL ENLARGED PLAN DETAIL SHEET NO.2	AS NOTED											●		●	●
E603	ELECTRICAL ENLARGED PLAN DETAIL SHEET NO.3	AS NOTED											●	●	●	●
E604	ELECTRICAL ENLARGED PLAN DETAIL SHEET NO.4	AS NOTED											●	●	●	●
E605	ELECTRICAL ENLARGED PLAN DETAIL SHEET NO.5	AS NOTED												●		●
E606	ELECTRICAL DETAILS – SHEET NO.1	AS NOTED												●	●	●
E607	ELECTRICAL DETAILS – SHEET NO.2	AS NOTED												●	●	●
E608	ELECTRICAL DETAILS – SHEET NO.3	AS NOTED												●		●
E610	ELECTRICAL DETAIL SHEET NO.1	AS NOTED											●	●	●	●
E611	ELECTRICAL DETAIL SHEET NO.2	AS NOTED											●	●	●	●
E700	ELECTRICAL LIGHTING FIXTURES & PANEL SCHEDULES	NONE	X	X	X						X			●	●	●
E701	EXISTING GENERATOR AND ATS SUMMARY	NONE		X	X	X	X	X	X	X	X	X	●	●	●	●
E702	NEW ATS SUMMARY	NONE														
E703	ELECTRICAL PANEL SCHEDULES SHEET #1	NONE	X													
FA511	FIRE ALARM RISER DIAGRAM	NONE										X				
			(SB) SOUTH BUILDING	(MB) MAIN BUILDING	(NB) NORTH BUILDING	(PP) POWER PLANT	(AH) AUGUSTA HENES BUILDING	(MR) MRI BUILDING	(BX) BAXTER BUILDING	(CY) COURTYARD BUILDING	(RB) RADIOLOGY BUILDING	(GB) NEW GENERATOR BUILDING				

MEP ENGINEER

WSP
512 Seventh Avenue
New York, NY 10018
(212) 532-9600
www.wspgroup.com/usa

ARCHITECT
McGuire Group Architects,P.C.
Healthcare Architecture
538 BROADHOLLOW ROAD, SUITE 201
MELVILLE, NY 11747
631 465 9700, FAX 631 465 9701

STRUCTURAL ENGINEER
TDM CONSULTING ENGINEER,PC
550 NORTH COUNTRY ROAD
SUITE E, ST. JAMES, NY 11780
TEL. (631) 686-5234, FAX (631) 590-1927

CIVIL ENGINEER
LANGAN
21 Penn Plaza, 360 West 31st Street, 8th Floor, New York, NY 10001
T: 212.479.5400 F: 212.479.5444 www.langan.com
NEW JERSEY NEW YORK CONNECTICUT PENNSYLVANIA OHIO
VIRGINIA WASHINGTON DC FLORIDA NORTH DAKOTA CALIFORNIA
ABU DHABI ATHENS DOHA DUBAI ISTANBUL
Langan Engineering, Environmental, Surveying and Landscape Architecture, D.P.C.
Langan Engineering and Environmental Services, Inc.
Langan Holdings, Inc.
Langan International LLC
Collectively known as Langan

KEYPLAN

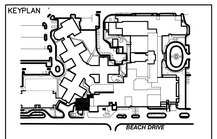

SEAL

REVISIONS	DATE	DESCRIPTION
4	12.04.17	CONSTRUCTION COST ESTIMATE
3	03.20.15	100% CD PROGRESS FOR REVIEW
2	12.31.14	85% CONSTRUCTION DOCUMENT
1	07.30.14	100% DESIGN DEVELOPMENT
ISSUE	DATE	DESCRIPTION

OWNER
GOOD SAMARITAN
HOSPITAL MEDICAL CENTER
1000 MONTAUK HIGHWAY
WEST ISLIP, NY 11795

PROJECT
ESSENTIAL
ELECTRICAL SYSTEM
UPGRADES

DRAWING NUMBER
E002

DRAWING NAME
ELECTRICAL
DRAWING LIST
SHEET #1

DRAWING SCALE	DRAWING FILE
AS NOTED	GSHE001
BINDING ORDER	FIRST ISSUE DATE
	5/14/14

ELECTRICAL SYMBOL LIST

ELECTRICAL SYMBOL LIST

SYMBOL	DESCRIPTION
	PANELBOARD.
60 / 40	FUSED 3 POLE DISCONNECT SWITCH. NUMERALS DENOTE SWITCH/FUSE SIZE.
60	UNFUSED 3 POLE DISCONNECT SWITCH. NUMERAL DENOTES SWITCH SIZE.
2	MOTOR – NUMERAL INDICATES HORSEPOWER, "F" INDICATES FRACTIONAL HORSEPOWER.
	GROUND.
	TRANSFORMER.
N E	AUTOMATIC TRANSFER SWITCH WITH BYPASS ISOLATION.
	AUTOMATIC TRANSFER SWITCH WITH BYPASS ISOLATION.
	CIRCUIT BREAKER. 3P, U.O.N.
	SWITCH AND FUSE – 3 POLE, U.O.N.
	PULL BOX.
	GENERATOR.

MECHANICAL EQUIPMENT

M MCC–2 HV–1	MOTOR OR MOTORIZED EQUIPMENT UPPER DESIGNATION INDICATES "CIRCUITED TO" LOWER DESIGNATION INDICATES EQUIPMENT NAME
HP	HP – HEAT PUMP RHC – REHEAT COIL UH – UNIT HEATER SEE ABBREVIATIONS FOR OTHER DESCRIPTIONS.
	DISCONNECT SWITCH
	FUSED DISCONNECT SWITCH WHERE NO INDICATION IS SHOWN, SWITCH SHOULD BE HORSEPOWER RATED (INCREASE SWITCH SIZE AS REQUIRED TO ACCOMODATE FUSE SIZE FOR APPROPRIATE CIRCUIT PROTECTION
	MOTOR STARTER, MOTOR CONTROLLER, CONTROL PANEL, OR CONTACTOR.
	COMBINATION STARTER AND FUSED DISCONNECT SWITCH
S_{FSD} S_T	JUNCTION BOX – SUBSCRIPT INDICATES: FSD – FIRE/SMOKE DAMPER VAV – VARIABLE AIR VOLUME S_T – SWITCH WITH THERMAL OVERLOAD
VFD	VARIABLE FREQUENCY DRIVE, WITH DISCONNECT SWITCH
— — —	EXISTING FEEDERS TO REMAIN (RISER DIAGRAM)
— x — x —	REMOVE EXISTING FEEDERS (RISER DIAGRAM)
———	NEW FEEDERS (RISER DIAGRAM)

POWER SYSTEM SYMBOLS

IG	CEILING MOUNTED DUPLEX CONVENIENCE RECEPTACLE DESIGNATION: GFI – GROUND FAULT INTERRUPTER IG – ISOLATED GROUND WP – WEATHERPROOF
WP	CEILING MOUNTED DOUBLE DUPLEX/QUADRUPLEX RECEPTACLE DESIGNATION: GFI – GROUND FAULT INTERRUPTER IG – ISOLATED GROUND WP – WEATHERPROOF
AC	WALL MOUNTED DUPLEX CONVENIENCE RECEPTACLE DESIGNATION: C – COMPUTER AC – ABOVE COUNTER GFI – GROUND FAULT INTERRUPTER IG – ISOLATED GROUND WP – WEATHERPROOF L – TASKLIGHT
	WALL MOUNTED DUPLEX CONVENIENCE RECEPTACLE LOWER RECEPTACLE SWITCH CONTROLLED.
C	WALL MOUNTED DOUBLE DUPLEX/QUADRUPLEX CONVENIENCE RECEPTACLE DESIGNATION: C – COMPUTER. SPLIT WIRE WITH LEFT SIDE DESIGNATED FOR COMPUTER DUPLEX RECEPTACLE, AND RIGHT SIDE FOR REGULAR CONVENIENCE RECEPTACLE. AC – ABOVE COUNTER GFI – GROUND FAULT INTERRUPTER IG – ISOLATED GROUND WP – WATERPROOF
A	WALL MOUNTED DEDICATED SIMPLEX RECEPTACLE SIZE AND TYPE AS INDICATED ON SCHEDULE.
A	WALL MOUNTED SPECIAL RECEPTACLE SIZE AND TYPE AS INDICATED ON SCHEDULE.
C	FLUSH FLOOR MOUNTED DUPLEX RECEPTACLE DESIGNATION: C – COMPUTER IG – ISOLATED GROUND WP – WATERPROOF
IG	FLUSH FLOOR MOUNTED DOUBLE DUPLEX/QUADRUPLEX RECEPTACLE, POKE THRU FITTING WITH TEL/DATA CAPABILITY. DESIGNATION: C – COMPUTER IG – ISOLATED GROUND WP – WATERPROOF
IG A	FLUSH FLOOR MOUNTED SIMPLEX RECEPTACLE, SIZE AND TYPE AS INDICATED ON SCHEDULE. DESIGNATION: C – COMPUTER IG – ISOLATED GROUND WP – WATERPROOF
A	FLUSH POKE–THRU FITTING TYPE AS INDICATED ON SCHEDULE.
J A	CEILING MOUNTED JUNCTION BOX, TYPE AS INDICATED ON SCHEDULE.
J A	WALL MOUNTED JUNCTION BOX, TYPE AS INDICATED ON SCHEDULE.
J A	JUNCTION BOX MOUNTED TO UNDERSIDE OF STRUCTURAL SLAB FOR ELECTRICAL CONNECTION TO DEVICE AS INDICATED ON SCHEDULE.
J A	FLOOR MOUNTED JUNCTION BOX, TYPE AS INDICATED ON SCHEDULE.
W W	SURFACE METAL RACEWAY WITH RECEPTACLES AND/OR COMMUNICATION DEVICES AS SPECIFIED.
R	CONTACTOR OR RELAY.
FB	FLUSH MOUNTED SHALLOW TRIPLE SERVICE (POWER/TEL/DATA) RECESSED FLOOR BOX WITH BRASS ACTIVATION FACE PLATE KIT. BOX TO CONTAIN DUPLES RECEPTACLE AND TEL/DATA COMPONENTS. COORDINATE FACEPLATE FINISH AND DATA/TEL INSERT WITH ARCHITECT AND TEL/DATA CONSULTANT.

BRANCH CIRCUITING INDICATIONS

a OC a Sa	SIMILAR LOWER CASE LETTER ADJACENT TO FIXTURE, DEVICE OR SWITCH INDICATES COMMON CONTROL WITHIN THE ROOM IN WHICH THEY ARE LOCATED.
1 → 12 a	NOTE ON THIS SHEET INDICATES FIXTURE TYPE. NUMBER ADJACENT TO FIXTURE INDICATES CIRCUIT NUMBER. THOSE SHOWN ARE FOR ILLUSTRATION ONLY –
12 a Sa 12 a A 12 a 12 a	SUPERCEDED BY: FIXTURES WITHIN THE SPACE CONTAINING THE HEXAGON ARE TO BE THE TYPE INDICATED BY LETTERS IN HEXAGON.
A 12	SUPERCEDED BY: LETTERS ADJACENT TO FIXTURE INDICATE TYPE.
12 A	CIRCUIT DEVICE TO CIRCUIT 12. GROUP SIMILARLY NUMBERED DEVICES ON THE SAME CIRCUIT. LETTER INDICATES TYPE. SEE SCHEDULE.
LL4B 12	CONNECT TO PANEL LL4B. THIS DESIGNATION SUPERCEDES ANY OTHER.
LL4A LL4B / LH4A LH4B	CONNECT INCANDESCENT LIGHTS, RECEPTACLES AND APPLIANCES TO LOW VOLTAGE PANEL SHOWN. CONNECT FLUORESCENT, HID LIGHTS TO HIGH VOLTAGE PANEL SHOWN, U.O.N.
F 4–1	DESIGNATION ADJACENT TO FIRE ALARM SYMBOLS INDICATES ZONE PLACEMENT OF DEVICE.
UH	UNIT HEATER
EUH	ELECTICAL UNIT HEATER
T	THERMO SWITCH OVERLOAD
M MCC–2 HV–1	MOTOR OR MOTORIZED EQUIPMENT. UPPER DESIGNATION INDICATES "CIRCUITED TO" LOWER DESIGNATION INDICATES EQUIPMENT NAME OR DESIGNATION.
MCC–2 FCU–1	UPPER DESIGNATION INDICATES "CIRCUITED TO" LOWER DESIGNATION INDICATES EQUIPMENT NAME OR DESIGNATION.

NOTE INDICATIONS

1	SEE NOTE ON THIS DRAWING. NOTE NUMBER INDICATED BY NUMERAL IN DIAMOND.
123	ROOM NUMBER INDICATED BY NUMERALS. ROOM DESIGNATION AS INDICATED IN SCHEDULE.
4 / E402	REFERENCE TO DETAIL DRAWING UPPER DESIGNATION REFERS TO DETAIL NUMBER; LOWER DESIGNATION REFERS TO DRAWING NUMBER.
No.	DETAIL No. DESIGNATION ON DETAIL DRAWING.
1	REVISION TRIANGLE NUMBER IN TRIANGLE REFERS TO REVISION NUMBER.

LIGHTING SYSTEM SWITCHING & CONTROLS

	LIGHTING FIXTURES. SIZE AND SHAPE REPRESENTATIVE OF ACTUAL FIXTURE.
	DIRECTIONAL LIGHT FIXTURE.
	TRACK WITH LIGHT FIXTURES.
	FIXTURES CONNECTED TO EMERGENCY SYSTEM.
EB	EMERGENCY BATTERY PACK WITH SEALED BEAM LIGHTS.
S^K	WALL TOGGLE SWITCH. SPECIAL SWITCH TYPES – INDICATED BY SUBSCRIPTS: K – KEY OPERATED P – PILOT LIGHTED 2 – TWO POLE D – DIMMER 3 – THREE WAY M – MOMENTARY CONTACT 4 – FOUR WAY L – LOW VOLTAGE SWITCH
	CEILING MOUNTED EXIT LIGHTS, SHADED SURFACE INDICATES LOCATION OF LETTERING, ARROW SHOWS DIRECTIONAL SIGN.
	WALL/SURFACE MOUNTED EXIT LIGHTS, SHADED SURFACE INDICATES LOCATION OF LETTERING, ARROW SHOWS DIRECTIONAL SIGN.
P	OCCUPANCY SENSOR POWER PACK LOCATED WITHIN ACCESSIBLE CEILING SPACE.
OC U	CEILING MOUNTED OCCUPANCY SENSOR, ARROW INDICATES DIRECTIONS OF SENSOR. DESIGNATION: IN– INFRARED U – ULTRASONIC

ELECTRICAL ABBREVIATIONS

AFF	ABOVE FINISHED FLOOR
AHU	AIR HANDLER UNIT
ALD	AUTOMATIC LOUVER VAMPER
ASYM	ASYMMETRICAL
ATC	AUTOMATIC TEMPERATURE CONTROL
ATS	AUTOMATIC TRANSFER SWITCH
AWG	AMERICAN WIRE GAUGE
C	CONDUIT
CB	CIRCUIT BREAKER
CCTV	CLOSED CIRCUIT TELEVISION
CH	CABINET HEATER
CKT	CIRCUIT
℄	CENTER LINE
CLG	CEILING
CP	CONTROL PANEL
CT	CURRENT TRANSFORMER
CU	COPPER
D	DRYER
DW	DISH WASHER
DWG	DRAWING
EC	EMPTY CONDUIT
ECH	ELECTRICAL CABINET HEATER
ECX	ELECTRICAL CLOSET EXHAUST
EHC	ELECTRICAL HEATING COIL
EM	EMERGENCY
EMR	ELEVATOR MACHINE ROOM
EPO	EMERGENCY POWER OFF
EUH	ELECTRICAL UNIT HEATER
EWC	ELECTRIC WATER COOLER
EWH	ELECTRIC WATER HEATER
EX	EXISTING
FA	FIRE ALARM
FACP	FIRE ALARM CONTROL PANEL
FCU	FAN COIL UNIT
FPB	FAN POWERED VARIABLE AIR VOLUME BOX
G	GROUND
GFI	GROUND FAULT INTERRUPTER
GX	GENERAL EXHAUST
HC	HUNG CEILING
HN	HALF NEUTRAL
HOA	HAND–OFF–AUTOMATIC
HP	HORSEPOWER
HZ	HERTZ
I	ICE MACHINE
IG	ISOLATED GROUND
JB	JUNCTION BOX
KCMIL	THOUSAND CIRCULAR MILS
KV	KILOVOLT
KVA	KILOVOLT–AMPERE
KX	KITCHEN EXHAUST
M	MICROWAVE
MCB	MAIN CIRCUIT BREAKER
MCC	MOTOR CONTROL CENTER
MER	MECHANICAL EQUIPMENT ROOM
MLO	MAIN LUGS ONLY
MTD	MOUNTED
MTG	MOUNTING
MTS	MANUAL TRANSFER SWITCH
N	NEUTRAL
NC	NORMALLY CLOSED
NIC	NOT IN CONTRACT
NO	NORMALLY OPEN
NTS	NOT TO SCALE
Ø	PHASE
O	OVEN
OL	OVERLOAD
P	POLE
PB	PULLBOX
PNL	PANEL
PT	POTENTIAL TRANSFORMER
R	REFRIGERATOR
RD	REFRIGERATED DRAWER
RHC	REHEAT COIL
SWBD	SWITCHBOARD
SX	SMOKE EXHAUST
TF	TRANSFORMER
TEL	TELECOMMUNICATIONS
TTB	TELECOMMUNICATIONS TERMINAL BOARD
TTC	TELECOMMUNICATIONS TERMINAL CABINET
TX	TOILET EXHAUST
TYP	TYPICAL
UH	UNIT HEATER
UON	UNLESS OTHERWISE NOTED
UPS	UNINTERRUPTIBLE POWER SUPPLY
V	VIDEO DISPLAY
VAV	VARIABLE AIR VOLUME BOX
VP	VAPOR PROOF
W	WASHING MACHINE
WP	WATERPROOF
WS	WINE STORAGE
XP	EXPLOSION PROOF

MEP ENGINEER
WSP
512 Seventh Avenue
New York, NY 10018
(212) 532-9600
www.wspgroup.com/usa

ARCHITECT
McGuire Group Architects,P.C.
Healthcare Architecture
538 BROADHOLLOW ROAD, SUITE 201
MELVILLE, NY 11747
631 465 9700, FAX 631 465 9701

STRUCTURAL ENGINEER
TDM CONSULTING ENGINEER,PC
550 NORTH COUNTRY ROAD
SUITE E, ST. JAMES, NY 11780
TEL. (631) 686-5234, FAX (631) 590-1927

CIVIL ENGINEER
LANGAN
21 Penn Plaza, 360 West 31st Street, 8th Floor, New York, NY 10001
T: 212.479.5400 F: 212.479.5444 www.langan.com
NEW JERSEY NEW YORK CONNECTICUT PENNSYLVANIA OHIO
VIRGINIA WASHINGTON DC FLORIDA NORTH DAKOTA CALIFORNIA
ABU DHABI ATHENS DOHA DUBAI ISTANBUL
Langan Engineering, Environmental, Surveying and Landscape Architecture, D.P.C.
Langan Engineering and Environmental Services, Inc.
Langan CT, Inc.
Langan International LLC
Collectively known as Langan

KEYPLAN

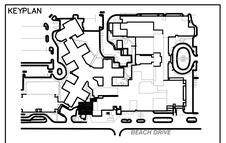

SEAL

REVISIONS	DATE	DESCRIPTION
4	12.04.17	CONSTRUCTION COST ESTIMATE
3	03.20.15	100% CD PROGRESS FOR REVIEW
2	12.31.14	85% CONSTRUCTION DOCUMENT
1	07.30.14	100% DESIGN DEVELOPMENT
ISSUE	DATE	DESCRIPTION

OWNER
GOOD SAMARITAN HOSPITAL MEDICAL CENTER
1000 MONTAUK HIGHWAY
WEST ISLIP, NY 11795

PROJECT
ESSENTIAL ELECTRICAL SYSTEM UPGRADES

DRAWING NUMBER
E003

DRAWING NAME
LEGEND, ABBREV. AND NOTES

DRAWING SCALE	DRAWING FILE
NONE	GSE003
BINDING ORDER	FIRST ISSUE DATE
	5/14/14

ELECTRICAL NOTES, ALTERNATES AND OUTSTANDING ITEMS

ALTERNATES

ALTERNATE FOR POWER PLANT

1. PRESENTLY, THERE IS NO ALTERNATE FOR THE POWER PLANT.

ALTERNATE FOR CHILLER PLANT

1. PRESENTLY, THERE IS NO ALTERNATE FOR THE CHILLER PLANT.

ALTERNATE FOR NEW EMERGENCY GENERATOR BUILDING

1. PRESENTLY, THERE IS NO ALTERNATE FOR THE NEW EMERGENCY GENERATOR PLANT.

ALTERNATE FOR NORTH TOWER

1. PRESENTLY, THERE IS NO ALTERNATE FOR THE NORTH TOWER.

ALTERNATES FOR SOUTH BUILDING

1. PRESENTLY, THERE IS NO ALTERNATE FOR THE SOUTH BUILDING.

ALTERNATES FOR MAIN BUILDING

1. ALTERNATE MB-#1: IN LIEU OF USING EXISTING HV (2400V) CABLES FOR THE EMERGENCY POWER OF THE MAIN BUILDING, REMOVE EXISTING HV CABLES AND PROVIDE NEW CABLES IN EXISTING CONDUIT AND UNDERGROUND DUCT BANK SYSTEM.

1. ALTERNATE MB-#2: IN LIEU OF USING EXISTING HV (2400V) CABLES FOR THE EMERGENCY POWER OF THE MAIN BUILDING, PROVIDE NEW HV FEEDERS FROM EXISTING POWER PLANT MEZZ LEVEL TO THE 7TH FLOOR EXISTING EMERGENCY HV SWITCHES 9AT TWO LOCATIONS), ABANDON EXISTING UNDERGROUND EMERGENCY HV FEEDERS.

ALTERNATES FOR A. HENES BUILDING

1. IN LIEU OF MODIFYING EXISTING ELECTRICAL ROOM; HARDENING EXISTING ELECTRICAL CLOSET TO PREVENT WATERS, REPLACE EXISTING ATS'S AND EMERGENCY DISTRIBUTION PANELS IN THE EXISTING ELECTRICAL CLOSET, PROVIDE NEW NEW EMERGENCY ELECTRICAL ROOM ON THE ROOF ABOVE THE EXISTING ELECTRICAL ROOM AREA AND PROVIDE ALL NEW EMERGENCY EQUIPMENT IN THE NEW ROOF ELECTRICAL ROOM, PROVIDE ALL NEW CONNECTIONS TO EXISTING SYSTEM FROM ROOF LEVEL TO EXISTING SYSTEM, ALL EXISTING EMERGENCY EQUIPMENT IN THE EXISTING EMERGENCY ROOM TO BE REMOVED. PROVIDE REQUIRED LIGHTING, CONTROL, FIREALARM AND MECHANIAL VENTILATION TO THE NEW ELECTRICAL ROOM

2. REPLACE EXISTING FIRE PUMP CONTROLLER AND ATS.

ALTERNATES FOR RADIOLOGY BUILDING E-508 RB(N)

1. IN LIEU OF RETAIN EXISTING GENERATOR. PROVIDE ALTERNATE PRICE TO REMOVE THE EXISTING GENERATOR AND GENERATOR LOAD BANK. DISCONNECT POWER TO EXISTING FUEL OIL PUMP (1ST FLOOR) ETC....

OUTSTANDING LIST

POWER PLANT

1. IT IS NOT CLEAR IF EXISTING PANEL CPC-1 IS 3WIRES OR 4 WIRES –
2. IT IS NOT CLEAR IF THE UPS FEEDER IS 3WIRES OR 4 WIRES, LIKELY IS 3 WIRES, BUT NEED FIELD VERIFICATION.
3. PANEL ASU-EM (2) WITH MIXED LOAD, NOT CLEAR HOW TO SEPARATE THEM.

EXISTING CHILLER PLANT

1. NEW EMERGENCY EQUIPMENT TO BE LOCATED IN A NEW ROOM OF EXISTING SHOP. DETAILED COORDINATION WITH ARCH AND MEP NOT PERFORMED.
2. EXISTING COOLING TOWER POWER: FAN MOTOR IS NOT KNOW. BESIDES THE FAN MOTOR POWER, WHAT OTHER EQUIPMENT ASSOCIATED WITH FAN, SUCH AS HEATERS, NEED EMERGENCY POWER CIRCUIT?
2. TWO EXISTING CONDENSING MOTOR (15 HP EA), NAMEPLATE INDICATED THAT THE MOTOR IS DUAL VOLTAGE (230V OR 460V), NEED CONFIRMATION.

NEW EMERGENCY GENERATOR BUILDING

1. COORDINATION OF FA AND FIRE PROTECTION PRE-ACTION SYSTEM HAS NOT BEEN DONE;
2. POWER SUPPLY TO FA PANEL AND PRE-ACTION SYSTEM NOT COORDINATED.
3. FULLY COORDINATION BETWEEN ELEC AND HAVE NOT DONE;
4. PARALLELING SWITCHGEAR GRAPHIC SECTION DIMENSION SUBJECT TO FURTHER COORDINATION WITH VENDOR.

NORTH TOWER

1. NEW ELECTRICAL ROOM DOOR TO BE ON NORTH SIDE – NOT FULLY COORDINATED WITH ARCH.

SOUTH BUILDING

1. POWER FOR NEW ROOF EXHAUST FAN HAS NOT BEEN COORDINATED;
2. DUE TO HVAC EQUIPMENT RELOCATION, SPACE BELOW WILL BE IMPACTED, THERE WILL BE ELECTRICAL WORK ASSOCIATED WITH THE BELOW CEILING WORK AND SCOPE HA NOT BEEN INCLUDED IN THE SET.
3. THE SOUTH BUILDING NORMAL POWER IS FED OFF A 500KVA TRANSFORMER. AS SOME OF THE EMERGENCY LOAD PREVIOUSLY FED OFF THE COURTYARD AND NOW TO BE FED OFF THE SOUTH BUILDING EMERGENCY POWER SYSTEM, THE NORMAL POWER OF SOUTH BUILDING MAY NOT BE ADEQUATE. SOLUTION IS TO PROVIDE SOME NORMAL POWER FROM THE EXISTING COURTYARD NORMAL POWER SUBSTATION (1500KVA SUBSTATION), DETAILS NEED FURTHER COORDINATION AND REVIEW.

MAIN BUILDING

1. ALL EXISTING CUMMINS ATS TO BE REPLACED WITH NEW ATS WITH BYPASS AND CONTROL MODULES, ETC... THE EXISTING SPACE HEIGHT IS NOT ADEQUATE FOR THE REPLACED ATS. ALTERNATE SPACE TO INSTALL THE TWO NEW ATS IS REQUIRED AND SPACE HAS NOT BEEN COORDINATED WITH THE ARCH.

A. HENES BUILDING

1. UNDER BASE, SEPARATION WILL BE PROVIDED IN THE EXISTING NORMAL ELECTRICAL ROOM, FURTHER COORDINATION WITH MGA IS REQUIRED.

EXISTING COURTYARD BUILDING:
1. FIELD VERIFICATION FOR ANY WALL OPENING/ CONDUIT IS NEEDED FOR HARDENING.

NEW COURTYARD EMERGENCY ANNEX ADDITION.

1. ELECTRICAL POWER FOR NEW ROOF FANS IS NOT COORDINATED.
2. IF EXISTING FAN TO BE RELOCATED, MAY IMPACT SPACE BELOW, AREA IMPACTED WILL HAVE ELECTRICAL WORK AND PRESENTLY SCOPE IS NOT DEFINED.

GENERAL: EMERGENCY BRANCH CIRCUITS AT PANEL BOARD LEVEL FOR THE ENTIRE PROJECT HAVE NOT BEEN EVALUATED AND SCOPE HAS NOT BEEN INCLUDED IN THIS SET.

WORK DESCRIPTION SUMMARY

THIS IS A HIGH LEVEL WORK DESCRIPTION SUMMARY, COMPLETE WORK SCOPE AND DETAILS SHALL REFER TO THE COMPLETE DOCUMENT, INCLUDING STRUCTURE, ARCH, HVAC, ELECTRICAL AND PLUMBING/FIRE PROTECT AND CIVIL DRAWINGS AND SPECIFICATIONS AND GSH BID INSTRUCTION AND FIELD CONDITIONS.

GENERAL

1. PROVIDE DEMOLITION AND REQUIRED UTILITY RELOCATION IN THE PROPOSED NEW EMERGENCY GENERATOR AREA;
2. PROVIDE COMPLETE ELECTRICAL SYSTEM FOR THE NEW EMERGENCY GENERATOR BUILDING, INCLUDING POWER, LIGHTING AND FIRE ALARM SYSTEM.
3. PROVIDE COMPLETE NEW EMERGENCY GENERATOR SYSTEM IN THE NEW EMERGENCY GENERATOR BUILDING, INCLUDING THREE (3) 1500KW GENERATORS, PARALLELING SWITCHGEAR, REQUIRED TRANSFORMER, AUTOMATIC TRANSFORMERS. ATS'S AND EMERGENCY DISTRIBUTION EQUIPMENT
4. PROVIDE NORMAL POWER TO ALL EMERGENCY ATS IN THE NEW EMERGENCY GENERATOR BUILDING FROM THE EXISTING POWER PLANT.
5. PROVIDE COMPLETE NEW EMERGENCY DISTRIBUTION (CONDUIT RACEWAY SYSTEM) FROM NEW EMERGENCY GENERATOR SYSTEM TO ALL CAMPUS BUILDINGS, THE DISTRIBUTION TO INCLUDE A COMPLETE RACEWAY SYSTEM, INCLUDING UNDERGROUND DUCT BANK, ROOF CONDUITS, INTERIOR CONDUITS TO BE INSTALLED ABOVE EXISTING CEILING SPACES, AND VERTICAL CONDUITS ATTACHED TO THE EXISTING BUILDING FACADE. FOR ROOF CONDUIT, PROVIDE COMPLETE SUPPORTS. THE CONDUIT RACEWAY SYSTEM INCLUDING EMERGENCY POWER DISTRIBUTION AND ATS SIGNAL, CONTROL AND MONITORING WIRING RACEWAY.
6. PROVIDE REQUIRED TESTING OF THE NEW EMERGENCY GENERATOR SYSTEM BEFORE AND AFTER EXISTING LOADS CONNECTED.
7. PROVIDE COMPLETE SEPARATION OF EMERGENCY POWER LIFE SAFETY BRANCH, CRITICAL BRANCH AND EQUIPMENT BRANCH AT PANEL BOARD BRANCH CIRCUIT LEVEL FOR THE ENTIRE CAMPUS.
8. REMOVE ALL SEVEN(7) EXISTING EMERGENCY GENERATORS ONE BY ONE WHEN ASSOCIATED EMERGENCY POWER TRANSFERRED TO NEW EMERGENCY SYSTEM.
9. PROVIDE POWER MONITORING SYSTEM AS PER SPEC.
10. PROVIDE FIRE ALARM FOR NEW AREAS.

BUILDING BY BUILDING:
REFER TO SCOPE OF WORK ON SHEET E005 FOR INDIVIDUAL BUILDING WORK DESCRIPTIONS.

ELECTRICAL DEMOLITION NOTES

1. IT SHALL BE THE RESPONSIBILITY OF THE CONTRACTOR TO VISIT THE SITE PRIOR TO SUBMITTING THE BID TO BECOME THOROUGHLY FAMILIAR WITH THE SITE CONDITION AND FULLY UNDERSTAND THE INTENT AND SCOPE OF WORK AS INDICATED BY THESE DOCUMENTS AND AS REQUIRED TO PERFORM THE WORK IN ACCORDANCE WITH SCHEDULE AS REQUIRED FOR THE COMPLETION OF THE PROJECT.
2. THE CONTRACTOR SHALL PERFORM NO DEMOLITION WORK PRIOR TO OBTAINING SPECIFIC WRITTEN DIRECTION TO PROCEED FROM THE DESIGNATED REPRESENTATIVE OF THE OWNER. SPECIFIC WRITTEN APPROVAL MUST BE OBTAINED PRIOR TO CUTTING STEAM, CONDENSATE, OR WATER LINES, OR REMOVING CONTROL WIRING OR DEVICES, OR DEMOLISHING EQUIPMENT. SUBMIT A DEMOLITION SCHEDULE INDICATING REQUIRED APPROVALS. SUBMIT EACH APPROVAL REQUEST A MINIMUM OF TWO WEEKS PRIOR TO THE INTENDED START OF WORK AND COORDINATE ALL REQUIRED SYSTEM SHUTDOWNS.
3. THE CONTRACTOR SHALL INCLUDE IN THE SCOPE OF WORK A THOROUGH INVESTIGATION OF THE EXISTING CONDITIONS. THE CONTRACTOR SHALL IDENTIFY TO THE OWNER, AND TO THE ARCHITECT/ENGINEER ANY CONDUITS, WIRING, EQUIPMENT, DEVICES, ETC., WHICH ARE NOT IDENTIFIED ON THE DEMOLITION DRAWINGS AS EITHER "TO REMAIN" OR "TO BE REMOVED". ANY UNIDENTIFIED CONDUIT, WIRING, DUCTWORK, PIPING OR EQUIPMENT THAT ARE EXPOSED OR DISCOVERED DURING THE CONSTRUCTION PERIOD SHALL BE THOROUGHLY INVESTIGATED BY THE CONTRACTOR TO DETERMINE WHAT SPACE OR EQUIPMENT THEY SERVE.
4. WHERE ANY EXISTING SERVICES, SYSTEMS, COMPONENTS, OR DEVICES INTERFERE WITH THE DEMOLITION OR REMOVAL PROCESS, THE CONTRACTOR SHALL NOTIFY THE ARCHITECT/ENGINEER AND, UPON WRITTEN APPROVAL FROM OWNER, SHALL ALTER OR REROUTE AS NECESSARY AND AS APPROVED SUCH EXISTING CONDITIONS AS REQUIRED TO FACILITATE THE REMOVAL PROCESS. CONTRACTOR SHALL VISIT SITE & BE FAMILIAR WITH EXISTING FIELD CONDITIONS & REMOVAL EGRESS PATHWAYS PRIOR TO SUBMIT BID.
5. ANY UNAUTHORIZED ALTERATIONS TO THE EXISTING SYSTEMS SHALL BE CORRECTED BY THE CONTRACTOR TO THE SATISFACTION OF THE OWNER AT THE CONTRACTOR'S EXPENSE.
6. ALL UNUSED CONDUITS, WIRING AND SUPPORTS SHALL BE COMPLETELY REMOVED FROM THE SITE.
7. ALL WALLS, FLOOR AND CEILING OPENINGS SHALL BE PROPERLY PATCHED, SEALED AND FIRE STOPPED TO MAINTAIN THE INTEGRITY OF ALL REQUIRED FIRE RATINGS. MATCH OR "LIKE NEW" AS APPROVED BY OWNER.
8. THE CONTRACTOR SHALL GUARANTEE THE CONTINUITY OF PRESENT FACILITY SERVICES WITH RESPECT TO DAMAGE OR ALTERATION OF INTENDED WORK.
9. THE EXISTING FIRE ALARM SYSTEM SHALL REMAIN OPERATIONAL THROUGHOUT THE DEMOLITION PROCESS. AUTOMATIC DETECTION DEVICES SHALL BE PROTECTED FROM DAMAGE AND ALSO FROM DUST AND/OR ANY OTHER CONDITION RESULTING FORM DEMOLITION WORK THAT MAY CAUSE NUISANCE ALARMS.
10. WHERE ELECTRICAL OUTLETS OR EQUIPMENT ARE REMOVED OR CIRCUITS INTERRUPTED OR BROKEN, THE CONTRACTOR SHALL PROVIDE THE REQUIRED RECONNECTION OR REARRANGEMENT TO PERMANENTLY RESTORE SERVICE TO ALL EQUIPMENT THAT ARE TO REMAIN OR CIRCUITRY WHICH ROUTED IN THE CLING SPACE BUT SERVING OTHERS.
11. ANY EXPOSED WIRING THAT FOR ANY REASON HAS NOT BEEN REMOVED SHALL BE CAPPED AND DE-ENERGIZED TO ENSURE THE SAFETY OF ALL PERSONS. ANY EXPOSED WIRING THAT MUST REMAIN ENERGIZED SHALL BE LABELED AS SUCH AND MADE HARMLESS TO ALL PERSONNEL AND OTHER EXISTING EQUIPMENT.
12. CONTRACTOR SHALL SUBMIT NOTICE TWO WEEKS IN ADVANCE TO THE OWNER PRIOR TO USE OF THE ELECTRICAL POWER SOURCE FOR DEMO AND CONSTRUCTION PURPOSE, UPON APPROVAL, ONLY TENANT METERED POWER SOURCE SHALL BE USED
13. PATCH ALL WALL OPENING, SLEEVES AFTER CONDUITS WIRES, DUCTS REMOVED AND TO MATCH EXISTING WALL FIRE RATING.
14. CONTRACTOR IS REQUIRED TO REMOVE ALL EXISTING CONDUITS AS TO BE DEMOLISHED ON DWGS E-505
15. BATTERIES & OTHER SIMILARLY HAZARDOUS MATERIALS SHALL BE REMOVED & DISPOSED TO COMPLY WITH GOVERNMENT ENVIRONMENT REQUIREMENT AND AS PER HOSPITAL DIRECTION.
16. FOR EXISTING ABOVE CEILING CONDUITS TO BE REMOVED, CONTRACTOR IS RESPONSIBLE TO REMOVE THE EXISTING CEILING TILES , REMOVE AND RE-INSTALL ALL EXISTING CEILING DEVICES IN THE IMPACTED CEILING AREA, INCLUDING BUT NOT LIMITED TO CEILING LIGHTING FIXTURES, FIRE ALARM DEVICES, NURSE CALL DEVICES, WIRELESS SENSORS, ETC... ANY DAMAGED CEILING TILES SHALL BE REPLACED WITH NEW AND TYPE TO MATCH EXISTING.
17. FOR EXISTING CONDUITS RUNNING THROUGH FIRE RATED WALL TO BE REMOVED, CONTRACTOR TO PROVIDE FIRE RATED SEALANT TO MATCH THE FIRE RATING OF THE EXISTING WALL. REFER TO ARCHITECTURAL LIFESAFETY FLOOR PLAN FOR FIRE RATED WALL LOCATIONS.

ELECTRICAL GENERAL NOTES

1. THE CONTRACTOR SHALL PROVIDE ALL LABOR, MATERIALS, EQUIPMENT, TOOLS, APPLIANCES, AUXILIARIES, SERVICES, HOISTING, SCAFFOLDING, SUPPORT, SUPERVISION, AND PROJECT RECORD DOCUMENTS, AND SHALL PERFORM ALL OPERATIONS FOR THE COMPLETION OF THE GENERATOR REPLACEMENT WORK FOR THE PROJECT.
2. ALL WORK SHALL CONFORM TO THE APPLICABLE REQUIREMENTS OF THE GOVERNING AUTHORITIES HAVING JURISDICTION, INCLUDING THE NEW YORK STATE BUILDING CODE, NATIONAL ELECTRICAL CODE ORDINANCES AND AMENDMENTS, OTHER REFERENCED CODES AND WITH THE AMERICANS WITH DISABILITIES ACT.
3. ALL WORK SHALL CONFORM TO THE APPLICABLE REQUIREMENTS OF THE RECOGNIZED NATIONAL AND INDUSTRY STANDARDS AS INDICATED IN THE SPECIFICATIONS. CONSTRUCTION MATERIALS AND METHODS SHALL BE IN ACCORDANCE WITH THE BEST ENGINEERING AND CONSTRUCTION PRACTICE.
4. THE ELECTRICAL WORK IS SHOWN SCHEMATICALLY ON THE DRAWINGS TO INDICATE THE GENERAL SYSTEM ARRANGEMENT AND CONFIGURATION. ACTUAL ROUTING, INCLUDING ALL REQUIRED OFFSETS, TRANSITIONS, etc..., SHALL BE INCLUDED AS PART OF THE BASE BID.
5. THE WORK OF THIS CONTRACTOR SHALL INCLUDE COORDINATION WITH THE WORK OF ALL OTHER CONTRACTORS AND ALL REQUIREMENTS OF THE SPECIFICATIONS AND THE DRAWINGS.
6. THE WORK OF THIS CONTRACTOR SHALL INCLUDE COORDINATION WITH ALL MEP EXISTING CONDITIONS, MAKING PROBES AND CONFIRMATION OF EXISTING CONDITIONS.
7. THE WORK SHALL INCLUDE ALL NECESSARY COMPONENTS SO AS TO PROVIDE A COMPLETE AND OPERATIONAL ELECTRICAL SYSTEM.
8. ALL ELECTRICAL WORK SHOULD COMPLY WITH THE ELECTRICAL SPECIFICATION AND BUILDING REQUIREMENTS. COORDINATE WORK WITH BUILDING MAINTENANCE PERSONAL.
9. ALL RECEPTACLES INSTALLED WITHIN 6'-0" OF ANY WATER SOURCE, INCLUDING SINK, MOP SINK, DISHWASHER, WATER SOURCE WARMERS, AND SIMILARLY LOCATIONS SHALL BE G.F.I.
10. DEMOLITION WORK IN THE EXISTING AREA SHALL BE FULLY COORDINATED WITH THE BUILDING OWNER, CONTRACTOR SHALL MAINTAIN ALL POWER AND LOW VOLTAGE POWER SIGNAL CONTINUITY TO ALL EXISTING DEVICES/SYSTEM OUTSIDE DEMOLITION AREA OR DEVICES/SYSTEM WITHIN DEMO AREA AND MUST REMAIN. CONTRACTOR SHALL TRACE ALL EXISTING CIRCUITS TO BE REMOVED TO ASSURE THAT NO OTHER AREA AFFECTED BY REMOVING THE EXISTING CIRCUITS.
11. FOR MC CABLE INSTALLATION, A CABLE CUTTING TOOL WITH CONTROLLED DEPTH OF CUT SHALL BE USED. UL LISTED TYPE MC CABLE CONNECTORS WITH INSULATED BUSHINGS SHALL BE USED IN ALL MC CABLE INSTALLATION.
12. THE CONTRACTOR IS REQUIRED TO PERFORM A FIELD VISIT TO FULLY IDENTIFY THE EXTENTS OF DEMOLITION AND NEW WORK AS SHOWN IN THIS SET OF DOCUMENTS PRIOR TO SUBMITTING THE EXISTING CONDITIONS, UNDERSTAND BID.
13. PROVIDE A LOCAL TOGGLE SWITCH FOR ALL FIRE SMOKE DAMPERS, AUTOMATIC LOUVER DAMPERS, SMOKE DAMPERS, VAV'S, FAN COIL UNITS, AND SIMILAR MECHANICAL EQUIPMENT PRIOR TO FINAL CONNECTION TO THE MOTOR UNLESS OTHERWISE NOTED ON DRAWINGS.
14. COORDINATE MAJOR POWER SHUTDOWNS WITH THE HOSPITAL/FACILITY PERSONNEL.
15. ALL TELECOMMUNICATION WIRES IN ALL MER ROOMS SHALL BE INSTALLED IN RIGID STEEL CONDUIT.
16. ALL ANCILLARY EQUIPMENT SUCH AS RECEPTACLES, LIGHTING FIXTURES, ETC.. SHALL BE APPROVED BY GOOD SAMARITAN HOSPITAL ELECTRICAL DEPARTMENT OF FACILITY MANAGEMENT.
17. FOR NEW CONDUITS AND CABLES RUNNING THROUGH THE EXISTING SLABS. CONTRACTOR TO PROVIDE CORE DRILLS AND SLEEVES AS REQUIRED WEATHER INDICATED ON PLANS OR NOT.
18. FOR NEW CONDUIT/CABLES TO BE INSTALLED ABOVE THE EXISTING CEILING, (WEATHER INDICATED ON DRAWING OR NOT) CONTRACTOR IS RESPONSIBLE TO REMOVE THE EXISTING CEILING TILES , REMOVE AND RE-INSTALL ALL EXISTING CEILING DEVICES IN THE IMPACTED CEILING AREA, INCLUDING BUT NOT LIMITED TO CEILING LIGHTING FIXTURES, FIRE ALARM DEVICES, NURSE CALL DEVICES, WIRELESS SENSORS, ETC... ANY DAMAGED CEILING TILES SHALL BE REPLACED WITH NEW AND TYPE TO MATCH EXISTING.
19. PROVIDE NEW LABELS TO IDENTIFY NEW LOADS CONNECTED TO ALL EXISTING EQUIPMENT INCLUDING PANEL BOARD TO IDENTIFY NEW BRANCH CIRCUITS.
20. FOR EXISTING LOAD TO BE REROUTED FROM EXISTING PANELS (IN MOST OF THE CASES, TO BE REMOVED) CONTRACTOR SHALL INCLUDE IN HIS BID PRICE TO PRIDE NEW FEEDERS FOR EXISTING LOAD BASED ON EXISTING C/B AND SWITCH (SERVING LOAD) SIZE. DURING DEMO, CONTRACTOR SHALL VERIFY AND KEEP A RECORD OF EXISTING FEEDER SIZE, FINAL FEEDER SIZE SHALL MATCH EXISTING, U.O.N.
21. FOR ANY EXISTING BRANCH CIRCUIT CALLED FOR TRANSFERRING FROM ONE TYPE OF BRANCH CIRCUIT PANEL TO ANOTHER, CONTRACTOR IS REQUIRED TO VERIFY. AND TRACE THE LOADS. CONFIRM WITH THE HOSPITAL PRIOR TO REROUTING ANY BRANCH CIRCUITS.

MEP ENGINEER
WSP
512 Seventh Avenue
New York, NY 10018
(212) 532-9600
www.wspgroup.com/usa

ARCHITECT
McGuire Group Architects,P.C.
Healthcare Architecture
538 BROADHOLLOW ROAD, SUITE 201
MELVILLE, NY 11747
631 465 9700, FAX 631 465 9701

STRUCTURAL ENGINEER
TDM CONSULTING ENGINEER,PC
550 NORTH COUNTRY ROAD
SUITE E, ST. JAMES, NY 11780
TEL. (631) 686-5234, FAX (631) 590-1927

CIVIL ENGINEER
LANGAN
21 Penn Plaza, 360 West 31st Street, 8th Floor, New York, NY 10001
T: 212.479.5400 F: 212.479.5444 www.langan.com
NEW JERSEY NEW YORK CONNECTICUT PENNSYLVANIA OHIO
VIRGINIA WASHINGTON DC FLORIDA NORTH DAKOTA CALIFORNIA
ABU DHABI ATHENS DOHA DUBAI ISTANBUL
Langan Engineering, Environmental, Surveying and Landscape Architecture, D.P.C.
Langan Engineering and Environmental Services, Inc.
Langan CT, Inc.
Langan International LLC
Collectively known as Langan

KEYPLAN

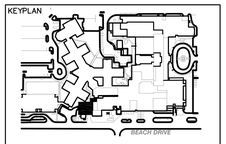

SEAL

REVISIONS	DATE	DESCRIPTION
4	12.04.17	CONSTRUCTION COST ESTIMATE
3	03.20.15	100% CD PROGRESS FOR REVIEW
2	12.31.14	85% CONSTRUCTION DOCUMENT
1	07.30.14	100% DESIGN DEVELOPMENT
ISSUE	DATE	DESCRIPTION

OWNER
GOOD SAMARITAN HOSPITAL MEDICAL CENTER
1000 MONTAUK HIGHWAY
WEST ISLIP, NY 11795

PROJECT
ESSENTIAL ELECTRICAL SYSTEM UPGRADES

DRAWING NUMBER
E004

DRAWING NAME
ELECTRICAL NOTES, ALTERNATES AND OUTSTANDING ITEMS

DRAWING SCALE	DRAWING FILE
NONE	GSE004
BINDING ORDER	FIRST ISSUE DATE
	13/31//14

SCOPE OF WORK

EX. GEN	BUILDINGS	DEMOLITION NOTES	NEW WORK NOTES	ARCH RELATED
GENERATOR G1 750KW/937.5KVA 277V/480V	AUGUSTA HENES	1. REMOVE EXISTING EMERGENCY GENERATOR – G1 2. REMOVE EXISTING EMERGENCY FEEDER TO EXISTING FIRE PUMP (75 HP) 3. REMOVE AND REPLACE ALL EXISTING ATS'S AND OTHER EMERGENCY EQUIPMENT AS PER E215–AH.	1. PROVIDE 277/480V EMERGENCY POWER FROM NEW PARALLELING SWGR TO EXISTING FIRE PUMP. 2. PROVIDE NEW 277/480V FEEDER FROM NEW PARALLELING SWGR AND A NEW EMERGENCY DISTRIBUTION BOARD. 3. RE–ROUTING ALL EXISTING EMERGENCY LOADS TO NEW ATS/EMERGENCY DISTRIBUTION PANELS 4. PROVIDE LIFE SAFETY AND CRITICAL POWER TO MRI BUILDING. 5. PROVIDE WATER PROOF AT ALL CONDUIT PENETRATION AND OPENINGS TO PREVENT FLOODING. 6. PROVIDE NEW EMERGENCY EQUIPMENT TO REPLACE EXISTING TO FACILITATE THE WALL HARDENING. 7. PROVIDE NEW ATS TO REPLACE ALL EXISTING ATS'S.	1. HARDENING EXISTING ELEC CLOSET TO PREVENT FLOODING. 2. PROVIDE NEW SEPARATION WILL IN NORMAL ELEC DOOM TO SEPARATE EMERGENCY EQUIPMENT NORMAL
GENERATOR G2 600KW/750KVA 120V/208V	COURTYARD	1. REMOVE EXISTING GENERATOR AFTER ALL EXISTING LOAD BEING TRANSFERRED TO NEW SYSTEM, 2. REMOVE ALL EXISTING ATS'S AND ASSOCIATED EMERGENCY EQUIPMENT WITHIN THE COURTYARD GENERATOR ROOM.	1. PROVIDE 120/208V EMERGENCY POWER SUPPLY FROM NEW EMERGENCY POWER SYSTEM TO PROVIDE MINIMUM EMERGENCY POWER TO THE COURTYARD SWITCHGEAR ROOM (LIGHTING, EMERGENCY RECEPT. AND MISC. CONTROL POWER) 2. WATERPROOF SEAL ALL CONDUIT OPENINGS FOR THE BUILDING	1. PROVIDE NEW ELEC ROOMS ABOVE CCL/CHAPEL (COURTYARD EMERGENCY ANNEX) 2. PROVIDE HARDENING TO EXISTING COURTYARD BUILDING.
	BAXTER PAVILION (UPS–COMPUTER ROOM)	1. DISCONNECT AND REMOVE EMERGENCY POWER SUPPLY TO 100KVA UPS FROM COURTYARD CED–3.	1. PROVIDE 208V EMERGENCY POWER SUPPLY TO EXISTING 100KVA UPS FROM BAXTER BUILDING NEW EMERGENCY POWER SYSTEM.	1. NO ARCH WORK.
	ANNEX (RADIOLOGY AND ONCOLOGY)	1. DISCONNECT AND REMOVE EMERGENCY POWER FED FROM COURTYARD GENERATOR ROOM CED–4 2. REMOVE EXISTING ATS (150A) IN EXISTING MECH ROOM 3. REMOVE EXISTING ANNEX EMERGENCY EMDP 4. REMOVE EXISTING EMERGENCY MCC PANEL 5. DISCONNECT POWER TO ANNEX RESPIRATORY AREA EMDP (DPEM?)		1. PROVIDE NEW ELEC CLOSET ON TOP OF THE ANNEX BUILDING OR NO NEW ELECTRICAL ROOM NEEDED. POWER FOR THE ANNEX BUILDING TO BE FED OFF SOUTH BUILDING
	LINAC	1. DISCONNECT AND REMOVE EMERGENCY POWER SUPPLY FROM COURTYARD CED–3.	1. PROVIDE 480V EMERGENCY POWER SUPPLY FROM NEW POWER PLANT LIFE SAFETY DISTRIBUTION PANEL. 2. PROVIDE 480/120–208V STEP DOWN TRANSFORMER TO SERVE THE PRESENT LINAC BUILDING LOADS	1. NO ARCH WORK.
	CATH LAB (MAIN BUILDING)	1. DISCONNECT AND REMOVE EMERGENCY POWER SUPPLY TO X–RAY–1 FROM COURTYARD CED–2. 2. DISCONNECT AND REMOVE EMERGENCY POWER SUPPLY TO X–RAY–2 FROM COURTYARD ATS–4C.	1. PROVIDE EMERGENCY POWER TO X–RAY–1 FROM RADIOLOGY NEW EMERGENCY CLOSET. 2. PROVIDE EMERGENCY POWER TO X–RAY–2 FROM RADIOLOGY NEW EMERGENCY CLOSET. 3. PROVIDE EMERGENCY POWER TO CATH LAB#3 FROM EXISTING SPARE ATS LOCATED ON RADIOLOGY ROOF.	1. NO ARCH WORK.
	ANGIOPLASTY (SOUTH BUILDING)	1. DISCONNECT AND REMOVE EMERGENCY POWER SUPPLY FROM COURTYARD CED–2.		
GENERATOR G3 400KW/500KVA 277V/480V	MRI	1. REMOVE EXISTING EMERGENCY GENERATOR – G3	1. PROVIDE 277/480V EMERGENCY POWER FROM NEW PARALLELING SWGR. AND A NEW 600A–277/480V EMERGENCY DISTRIBUTION BOARD 2. PROVIDE LIFE SAFETY POWER FROM A. HENES 3. PROVIDE ONE EMPTY CONDUIT FROM A HENIS FOR FUTURE CRITICAL LOADS.	NO NEW WORK
GENERATOR G4 460KW/575KVA 277V/480V	NORTH TOWER	1. REMOVE EXISTING EMERGENCY GENERATOR G4 AND EMERGENCY CONNECTION TO EXISTING EMDP–NT. 2. REMOVE EXISTING TEMPORARY GENERATOR CONNECTIONS.	1. PROVIDE 277/480V EMERGENCY POWER FROM NEW PARALLELING SWGR. 2. PROVIDE NEW ATS AND EQUIPMENT ON 6TH FLOOR TO REPLACE EXISTING	1. PROVIDE SEPARATION TO EXISTING EMERGENCY EQUIPMENT ON 6TH FLOOR.
GENERATOR G5 500KW/625KVA 120V/208V	POWER PLANT	1. DEMOLISH EXISTING GENERATOR AND ED1 –PART OF GENERATOR 2. DEMOLISH EXISTING EMERGENCY SWBD ED2 ON BOILER MEZZ LEVEL 3. DEMOLISH EXISTING ATS–B1 AND EXISTING ATS–B2 4. DEMOLISH EXISTING 208V/2400V STEP UP XFMR SERVING MAIN BLDG 5. REMOVE EXISTING CONDUITS ASSOCIATED WITH THE EXISTING EQUIPMENT TO BE REMOVED.	1. PROVIDE NEW 277/480V EMERGENCY FEEDER FROM THE NEW PARALLELING SWITCHGEAR WITH A 480/120–208V STEP DOWN TRANSFORMER 2. PROVIDE NEW 800A, 120/208V EMERGENCY DISTRIBUTION BOARD TO SERVE NEW ATS'S 3. PROVIDE THREE NEW ATS'S, (1) LS, (1) CR AND (1) EQ AND NEW ATS–B2 FOR THE CPC–1 COMPUTER PANEL. 4. PROVIDE NEW LS, CR AND EQ DISTRIBUTION PANEL BOARDS. 5. RE–ROUTING ALL EXISTING EMERGENCY LOADS TO THE APPROPRIATE NEW EMERGENCY PANEL BOARDS.	1. CONSTRUCT A NEW ROOM TO HOUSE THE NEW EQUIPMENT ON BOILER MEZZ LEVEL OR ON ROOF AREA, INCLUDING REQUIRED LTG, FIRE ALARM AND HVAC VENTILATION, FIRE PROTECTIONS.
	MAIN BUILDING	1. DEMOLISH SECTION OF EXISTING 2400V FEEDER (BOILER PLANT SIDE)	1. PROVIDE NEW 480/2400V STEP UP TRANSFORMER (AT NEW GENERATOR PLANT AREA) AND RUN NEW 2400V FEEDER CONNECTING TO THE EXISTING 2400V FEEDER SERVING MAIN BUILDING	1. PROVIDE A NEW SEPARATION ROOM FOR THE EXISTING TWO CRITICAL ATS'S ON THE 7TH FLOOR 2. PROVIDE NEW SEPARATE WALL FOR THE THREE EXISTING ATS –POSSIBLY RELOCATE ONE EQUIPMENT BRANCH ATS. 3. MAY INVOLVE SOME HVAC RE–PIPING WORK 4. PROVIDE TWO NEW EMERGENCY SERVICE ROOMS (EAST & WEST).
	BAXTER BUILDING	1. REMOVE EXISTING EMERGENCY FEEDER TO EXISTING ZENITH ATS	1. PROVIDE NEW 200A 120/208V EMERGENCY FEEDER FROM POWER PLANT NEW EMERGENCY DISTRIBUTION.	1. NO ARCH WORK
	BAXTER BUILDING (UPS–COMPUTER ROOM)	1. DISCONNECT EXISTING EMERGENCY POWER TO 100KVA UPS FROM POWER PLANT EM PANEL CRC–1.	1. PROVIDE NEW 208V EMERGENCY POWER SUPPLY TO EXISTING 100KVA UPS BYPASS INPUT.	1. NO ARCH WORK
GENERATOR G6 350KW/437KVA 277V/480V	RADIOLOGY	1. DISCONNECT EXISTING GENERATOR OUTPUT POWER TO EXISTING EMERGENCY POWER DISTRIBUTION BOARD "EDB"	1. PROVIDE 277/480V EMERGENCY POWER FROM NEW PARALLELING SWGR. 2. PROVIDE NEW CONNECTION FROM EXISTING GENERATOR G6 TO A MANUAL TRANSFER SWITCH SERVING SOUTH BUILDING.	1. NO ARCH WORK
GENERATOR G7 400KW/500KV 120V/208V	SOUTH BUILDING	1. REMOVE EXISTING EMERGENCY GENERATOR G–7 2. REMOVE EXISTING EMERGENCY DISTRIBUTION BOARD E–USSA 3. REMOVE TOTAL OF (5) EXISTING ATS (ATS–WT1, ATS–WT2, ATS–WT3, ATS–WT4, ATS–WT5) 4. REMOVE NORMAL & EMERGENCY POWER TO EXISTING ATS'S.	1. PROVIDE 277/480V EMERGENCY POWER FROM NEW PARALLELING SWGR. 2. PROVIDE NEW MANUAL TRANSFER SWITCH AND BACKUP EMERGENCY POWER FROM THE EXISTING RADIOLOGY GENERATOR G6 3. PROVIDE 480–120/208V STEP DOWN TRANSFORMER 4. PROVIDE NEW ELECTRICAL ROOM (ONE OR TWO) TO HAVE NEW EMERGENCY EQUIPMENT 5. PROVIDE MINIMUM (3) NEW ATS & ASSOCIATED EMERGENCY DISTRIBUTION PANELS 6. PROVIDE NORMAL POWER TO NEW ATS'S 7. PROVIDE RE–ROUTE EXISTING EMERGENCY LOADS TO NEW ATS/EDP	1. PROVIDE NEW ELECTRICAL ROOMS TO HOUSE NEW EMERGENCY EQUIPMENT
NEW GENERATOR SYSTEM–277/480V (3)–1500KW	SERVING ALL BUILDINGS	1. DEMO EXISTING UNDERGROUND UTILITIES. 2. DEMO EXISTING POWER TO EXISTING COTTAGE BUILDING	1. PROVIDE NEW GENERATOR SYSTEM CONSISTS OF THREE (3) 1500KW, 277/ 480V GENERATORS, PARALLELING SWITCHGEAR AND LOAD BANKS. 2. PROVIDE NEW EMERGENCY FEEDERS TO ALL THE EXISTING BUILDINGS AND TIE INTO EXISTING/MODIFIED EXISTING BUILDING EMERGENCY SYSTEM. 3. PROVIDE EMERGENCY POWER MONITORING SYSTEM FOR ALL ATS'S AND TIE TO THE EXISTING MEDISYS BMS SYSTEM. 4. PROVIDE POWER TO ALL ASSOCIATED MEP EQUIPMENT WITHIN NEW BUILDING. 5. PROVIDE LIGHTING AND FIRE ALARM COVERAGE FOR NEW BUILDING 6. PROVIDE LIGHTNING PROTECTION TO THE NEW BUILDING	1. PROVIDE FOR A EMERGENCY GENERATOR CENTRAL PLANT BUILDING WITH ALL THE MEP REQUIREMENTS.

MEP ENGINEER

WSP
512 Seventh Avenue
New York, NY 10018
(212) 532-9600
www.wspgroup.com/usa

ARCHITECT

McGuire Group Architects,P.C.
Healthcare Architecture
538 BROADHOLLOW ROAD, SUITE 201
MELVILLE, NY 11747
631 465 9700, FAX 631 465 9701

STRUCTURAL ENGINEER

TDM CONSULTING ENGINEER,PC
550 NORTH COUNTRY ROAD
SUITE E, ST. JAMES, NY 11780
TEL. (631) 686-5234, FAX (631) 590-1927

CIVIL ENGINEER

LANGAN
21 Penn Plaza, 360 West 31st Street, 8th Floor, New York, NY 10001
T: 212.479.5400 F: 212.479.5444 www.langan.com
NEW JERSEY NEW YORK CONNECTICUT PENNSYLVANIA OHIO
VIRGINIA WASHINGTON DC FLORIDA NORTH DAKOTA CALIFORNIA
ABU DHABI ATHENS DOHA DUBAI ISTANBUL
Langan Engineering, Environmental, Surveying and Landscape Architecture, D.P.C.
Langan Engineering and Environmental Services, Inc.
Langan CT, Inc.
Langan International LLC
Collectively known as Langan

KEYPLAN

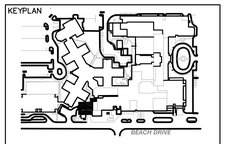

SEAL

REVISIONS DATE DESCRIPTION

ISSUE	DATE	DESCRIPTION
4	12.04.17	CONSTRUCTION COST ESTIMATE
3	03.20.15	100% CD PROGRESS FOR REVIEW
2	12.31.14	85% CONSTRUCTION DOCUMENT
1	07.30.14	100% DESIGN DEVELOPMENT

OWNER

GOOD SAMARITAN
HOSPITAL MEDICAL CENTER
1000 MONTAUK HIGHWAY
WEST ISLIP, NY 11795

PROJECT

ESSENTIAL ELECTRICAL SYSTEM UPGRADES

DRAWING NUMBER

E005

DRAWING NAME

ELECTRICAL SCOPE OF WORK SUMMARY

DRAWING SCALE	DRAWING FILE
AS NOTED	GSHE005
BINDING ORDER	FIRST ISSUE DATE
	5/14/14

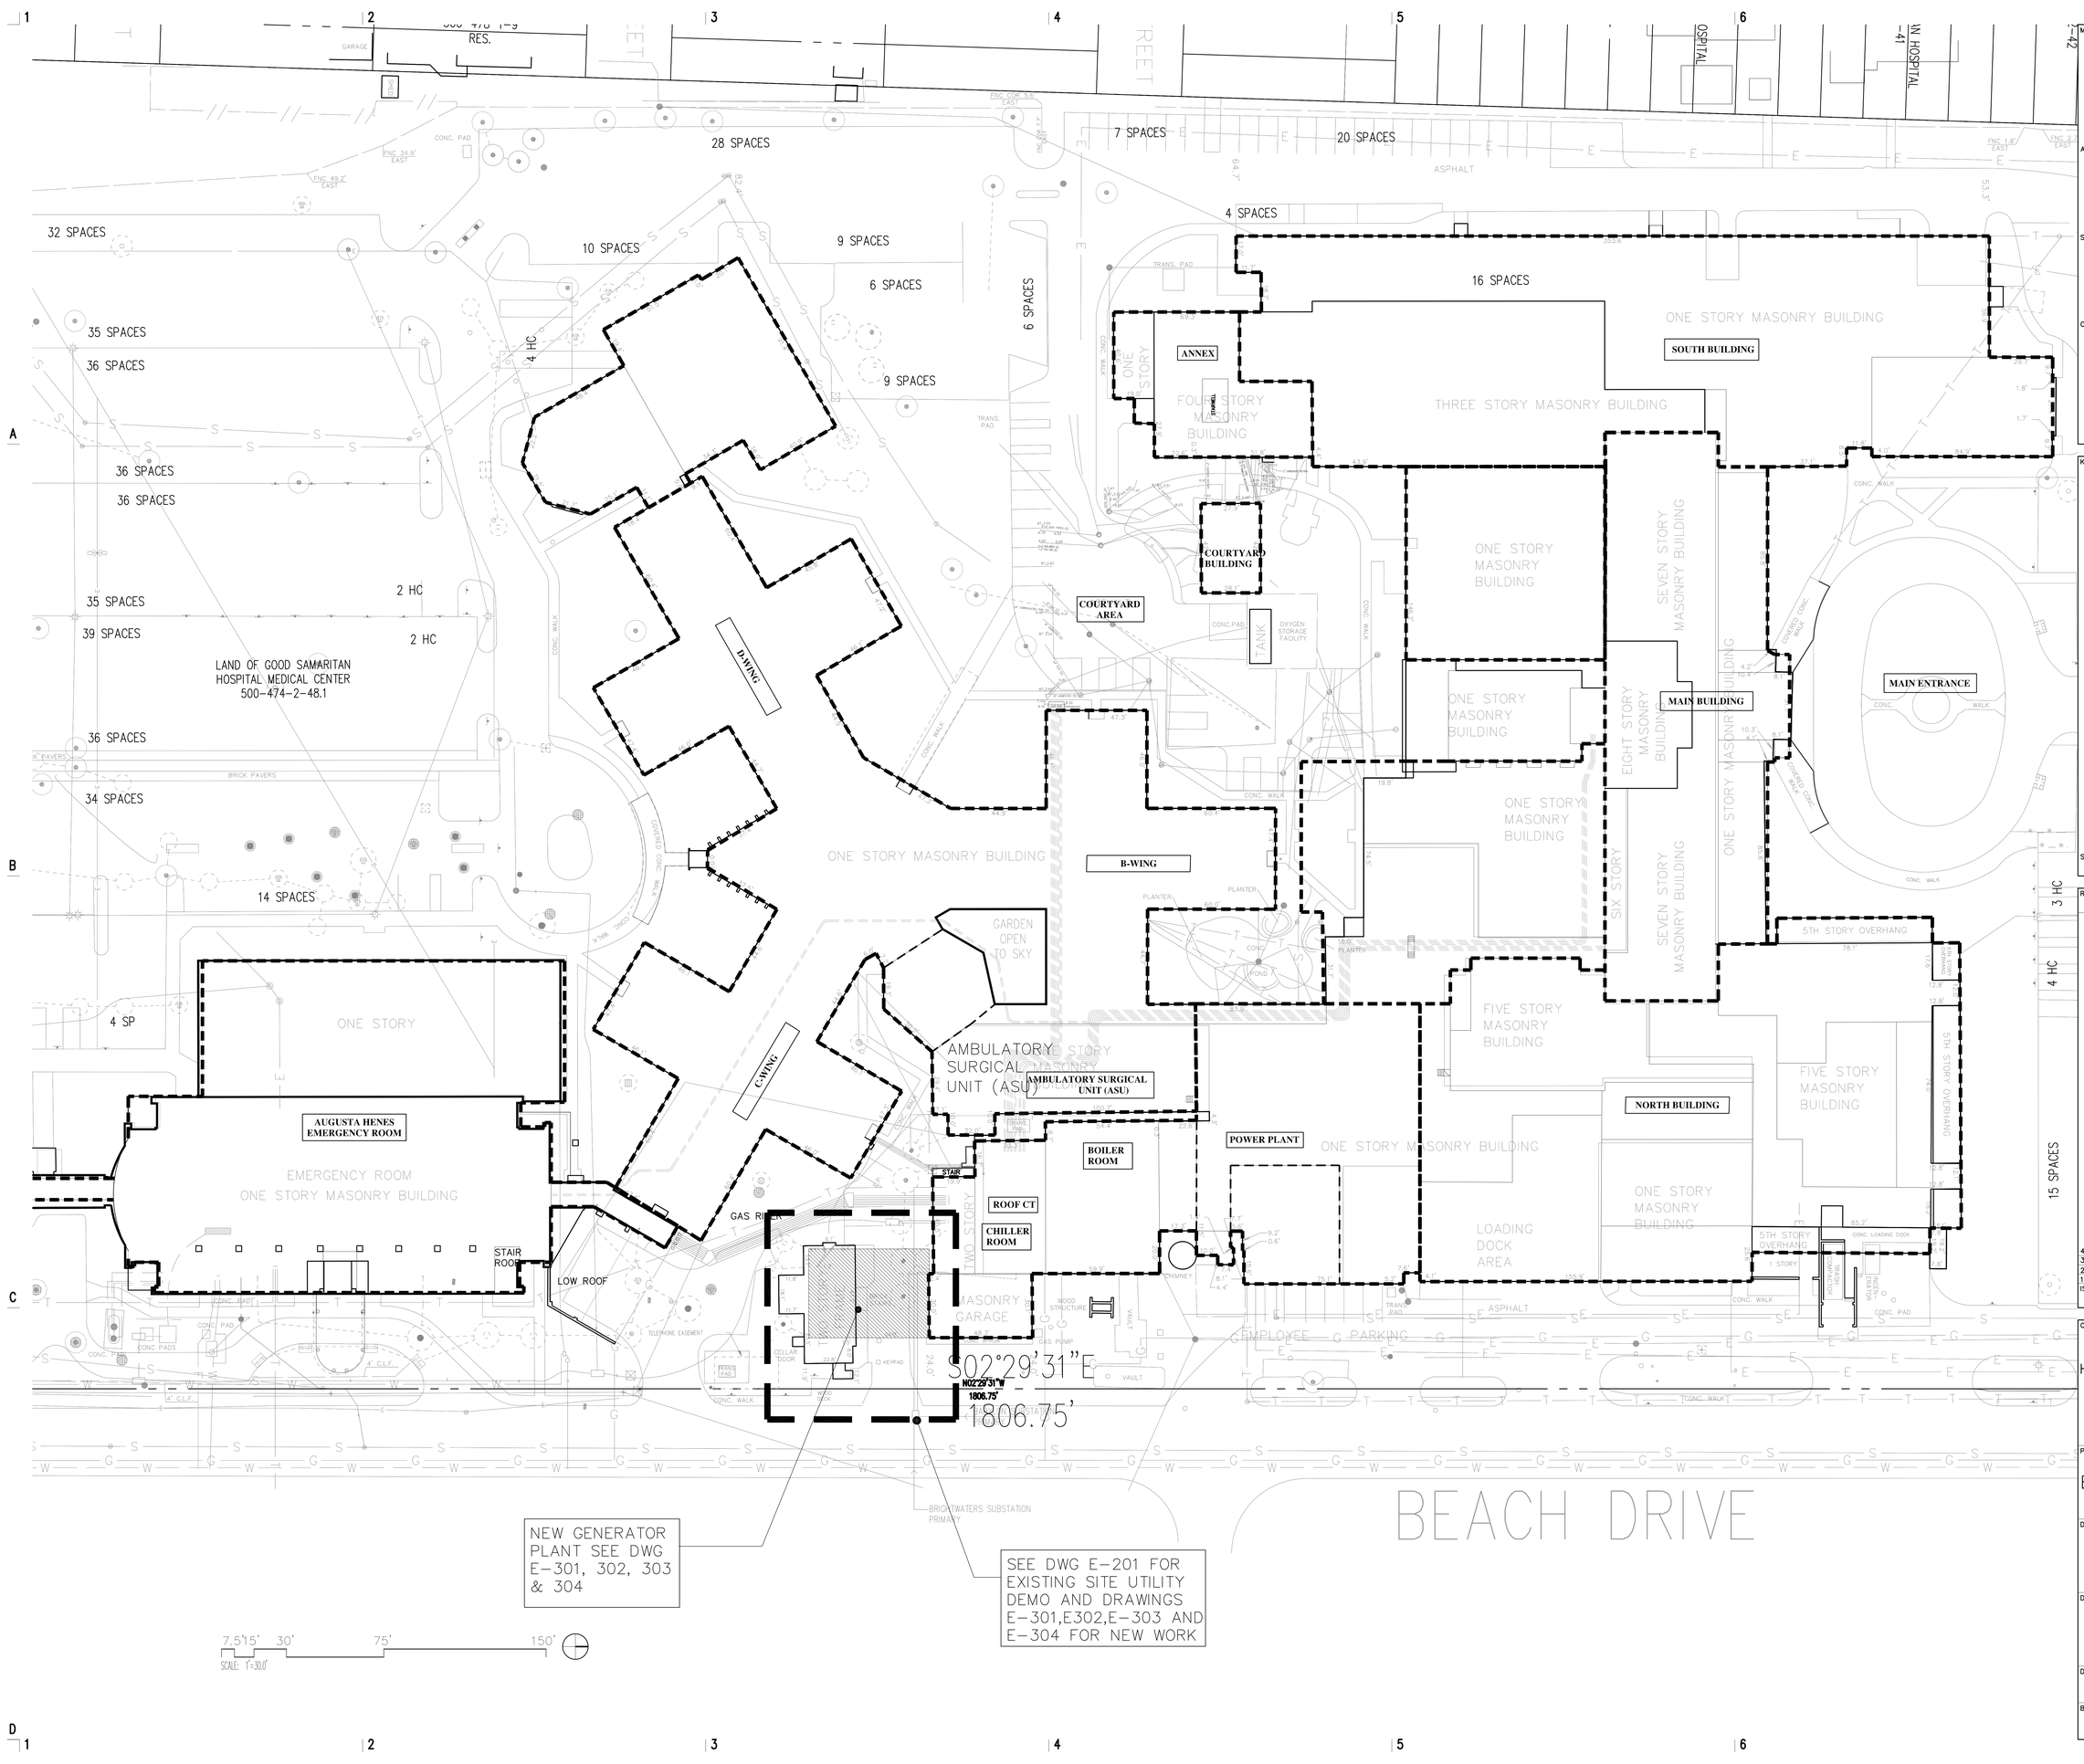

MEP ENGINEER

WSP
512 Seventh Avenue
New York, NY 10018
(212) 532-9600
www.wspgroup.com/usa

ARCHITECT
McGuire Group Architects,P.C.
Healthcare Architecture
538 BROADHOLLOW ROAD, SUITE 201
MELVILLE, NY 11747
631 465 9700, FAX 631 465 9701

STRUCTURAL ENGINEER
TDM CONSULTING ENGINEER,PC
550 NORTH COUNTRY ROAD
SUITE E, ST. JAMES, NY 11780
TEL. (631) 686-5234, FAX (631) 590-1927

CIVIL ENGINEER
LANGAN
21 Penn Plaza, 360 West 31st Street, 8th Floor, New York, NY 10001
T: 212.479.5400 F: 212.479.5444 www.langan.com
NEW JERSEY NEW YORK CONNECTICUT PENNSYLVANIA OHIO VIRGINIA WASHINGTON DC FLORIDA NORTH DAKOTA CALIFORNIA ABU DHABI ATHENS DOHA DUBAI ISTANBUL
Langan Engineering, Environmental, Surveying and Landscape Architecture, D.P.C.
Langan Engineering and Environmental Services, Inc.
Langan CT, Inc.
Langan International LLC
Collectively known as Langan

KEYPLAN

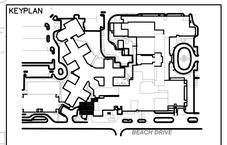

SEAL

REVISIONS

ISSUE	DATE	DESCRIPTION
4	12.04.17	CONSTRUCTION COST ESTIMATE
3	03.20.15	100% CD PROGRESS FOR REVIEW
2	12.31.14	85% CONSTRUCTION DOCUMENT
1	07.30.14	100% DESIGN DEVELOPMENT

OWNER
GOOD SAMARITAN HOSPITAL MEDICAL CENTER
1000 MONTAUK HIGHWAY
WEST ISLIP, NY 11795

PROJECT
ESSENTIAL ELECTRICAL SYSTEM UPGRADES

DRAWING NUMBER
E010

DRAWING NAME
ELECTRICAL NEW CENTRAL CENTRAL SITE PLAN

DRAWING SCALE	DRAWING FILE
AS NOTED	GSHE010
BINDING ORDER	FIRST ISSUE DATE
	5/14/14

LEGEND

- G1 — EXISTING GENERATOR APPROX. LOCATION (G1~G7)
- T — EXISTING 208V/2400V TRANSFORMER (FOR MAIN BLDG). LOCATION NOT VERIFIED.
- EXISTING 2400V FEEDER (FOR MAIN BLDG ONLY) ROUTING NOT VERIFIED
- NEW 480V, 3φ, FEEDER FROM NEW PSG TO VARIOUS BLDG (ROUNTED ON ROOF)
- NEW 480V FEEDER TERMINATED AT EACH BLDG, EXACT LOCATION, FLOOR & DETAILS TO BE DEVELOPED.
- T — NEW 480/120-208V STEP DOWN TRANSFORMER. UNLESS OTHERWISE NOTED
- PROPOSED NEW CENTRAL GENERATOR PLANT LOCATION
- 1 — NEW 480V FEEDER DESIGNATION
- UC — NEW UNDERGROUND CONDUIT BANK – QUANTITY OF DUCTS AS PER CIVIL DRAWINGS
- CONDUIT OFFSET FOR DIFFERENT ROOF ELEVATION
- 1 / E601 — PHOTO #1 / DRAWING E-601

FEEDER TAG	AREA SERVED	EXISTING GENERATOR SIZE	DESIGN DEMAND	480V,3P (AMP)	NEW FEEDER (4-500MCM-3-1/2"C)	ESTIMATED WEIGHT (LBS/LF) 18 LBS/LF /SET
1	AUGUSTA HENES	750KW/937KVA	600KW	850	4-SETS	77
2	COURTYARD (EM ANNEX)	600KW/750KVA	480KW	680	4-SETS	77
3	MRI	400KW/500KVA	320KW	452	2-SETS PLUS LS & CR	41
4	NORTH BLDG	460KW/575KVA	368KW/460KVA	554	4-SETS	77
5	POWER PLANT	500KW/625KVA	425KW	602	5-SETS, 480V (WITHIN BLDG)	90
5A	MAIN BLDG	300KVA STEP UP XFMR	425KW	602	1-SET-HV ENCASED IN 2" CONC	(<< 18)+5
5B	BAXTER BLDG	FED FROM POWER PLANT G VIA 200A SW	72KVA	<100	1-SET	15
6	RADIOLOGY	350KW/437KVA	280KW	397	3-SETS	59
7	SOUTH BLDG	400KW/500KVA	400KW	567	3-SETS	59
8	LINAC	COURT YARD G VIA 208V, 225A SW	----	---	1-SETS -2"	10
9	SOUTH BLDG (NORMAL)	----	----	120/208V	2-SETS -4" (WITHIN BLDG)	REQUIREMENT PENDING SOUTH BLDG NORMAL PWR EVALUATION.

PROVIDE CONDUIT SUPPORTS FOR CONDUIT BANK ROUTED ON EXISTING ROOF SAME AS EXISTING AS SHOWN ON THIS PHOTO.

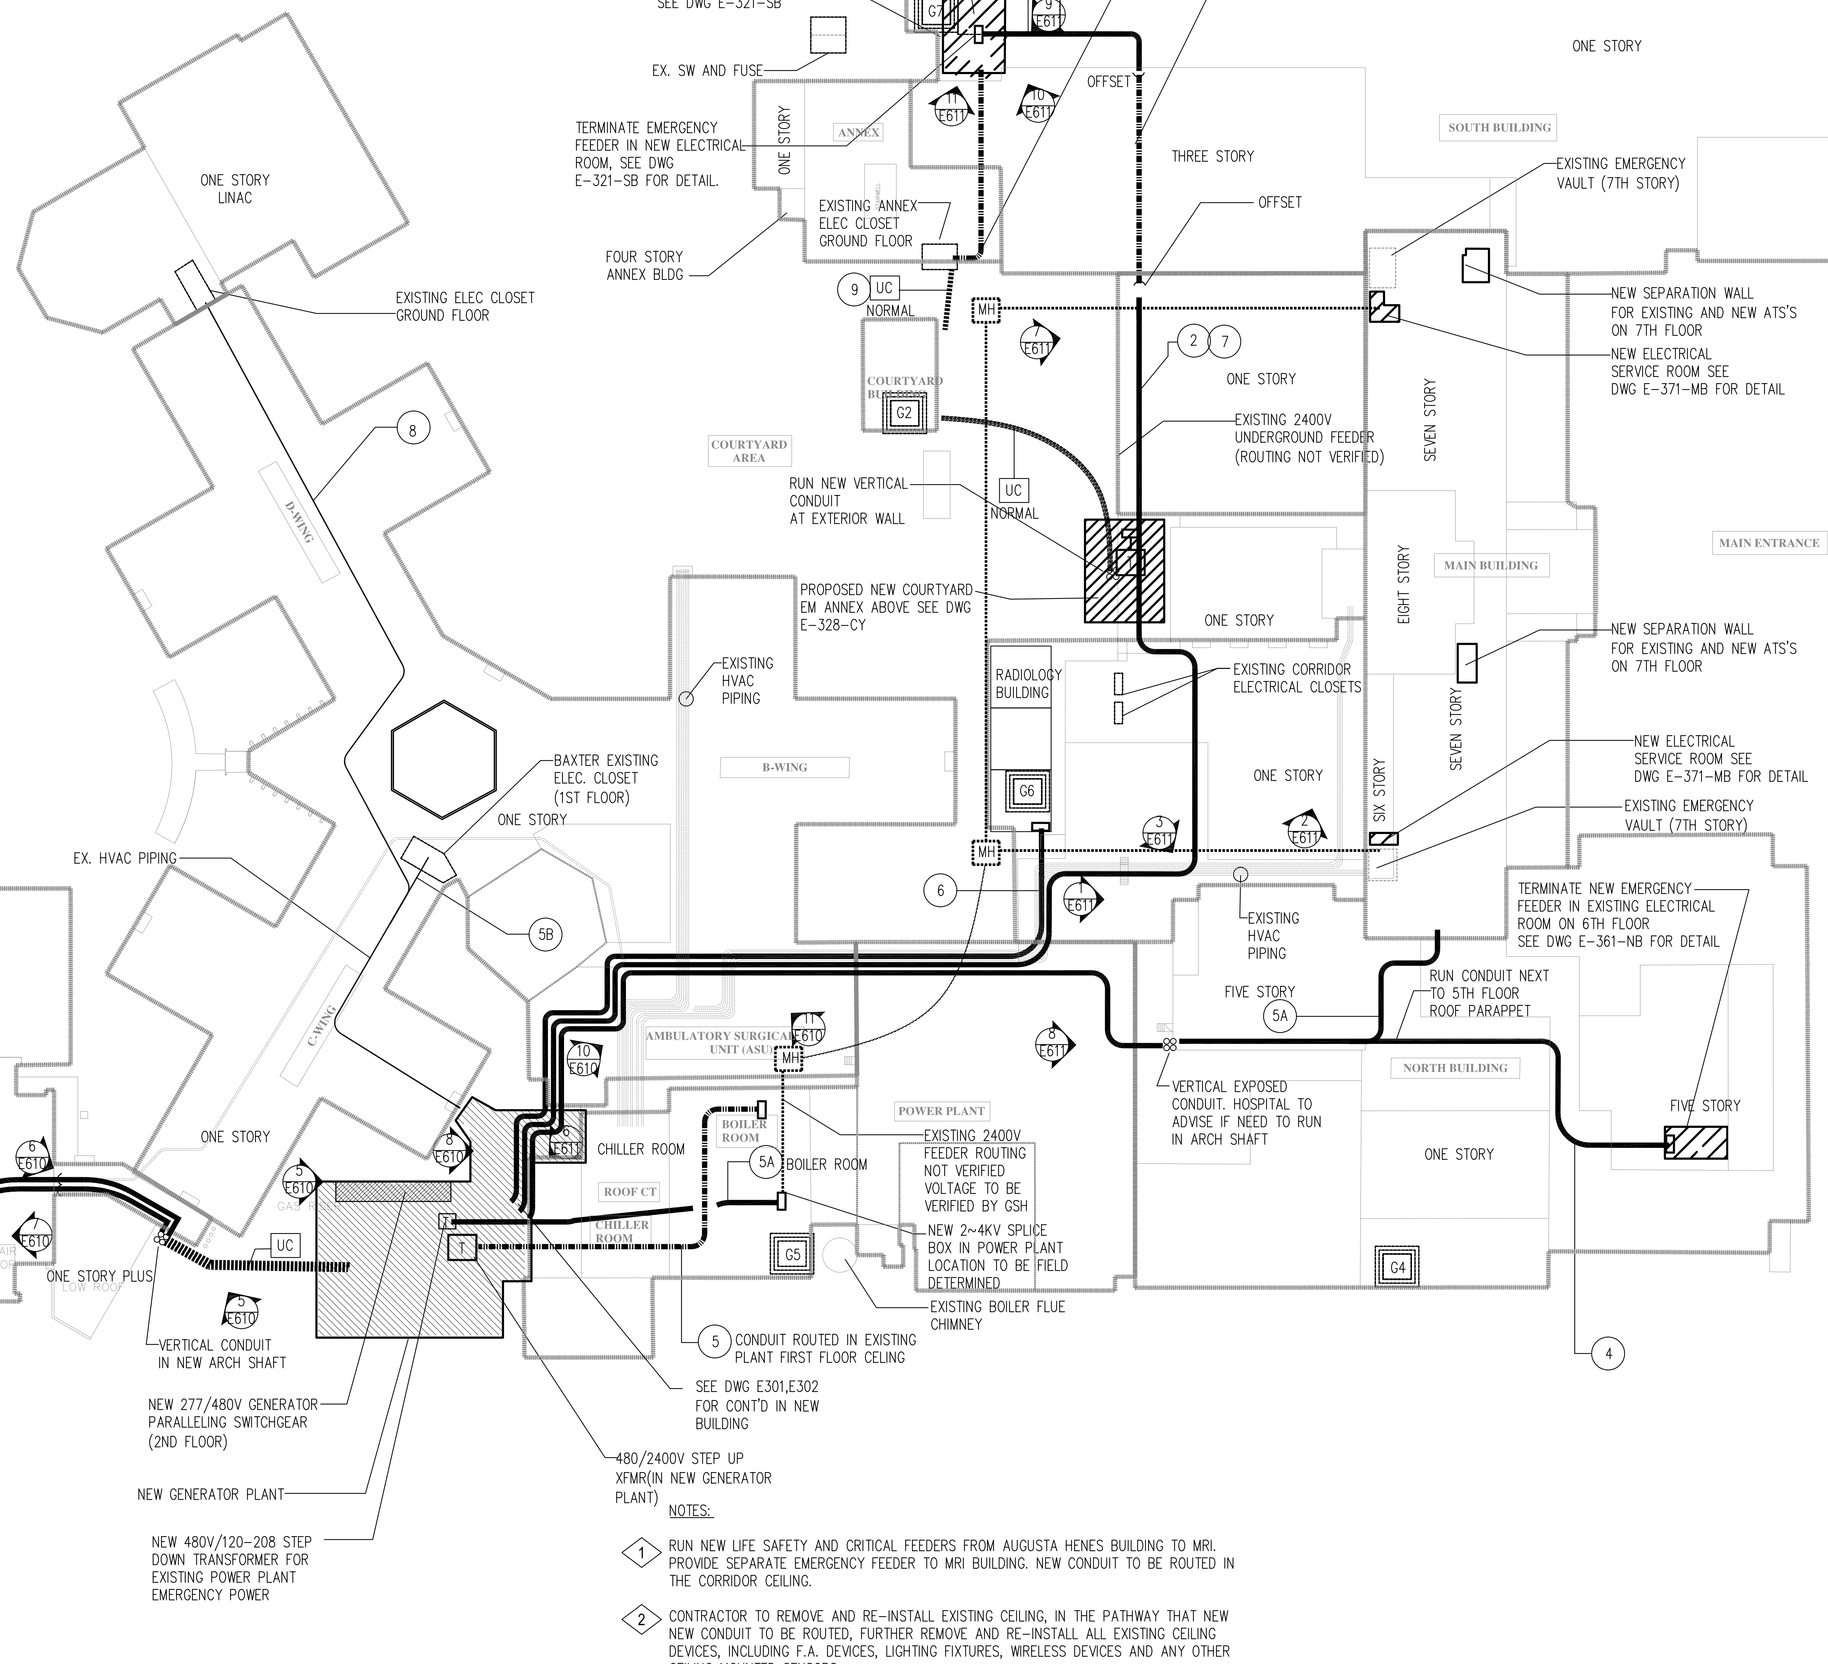

NOTES:

1. RUN NEW LIFE SAFETY AND CRITICAL FEEDERS FROM AUGUSTA HENES BUILDING TO MRI. PROVIDE SEPARATE EMERGENCY FEEDER TO MRI BUILDING. NEW CONDUIT TO BE ROUTED IN THE CORRIDOR CEILING.
2. CONTRACTOR TO REMOVE AND RE-INSTALL EXISTING CEILING, IN THE PATHWAY THAT NEW NEW CONDUIT TO BE ROUTED, FURTHER REMOVE AND RE-INSTALL ALL EXISTING CEILING DEVICES, INCLUDING F.A. DEVICES, LIGHTING FIXTURES, WIRELESS DEVICES AND ANY OTHER CEILING MOUNTED SENSORS.

MEP ENGINEER
WSP
512 Seventh Avenue
New York, NY 10018
(212) 532-9600
www.wspgroup.com/usa

ARCHITECT
McGuire Group Architects,P.C.
Healthcare Architecture
538 BROADHOLLOW ROAD, SUITE 201
MELVILLE, NY 11747
631 465 9700, FAX 631 465 9701

STRUCTURAL ENGINEER
TDM CONSULTING ENGINEER,PC
550 NORTH COUNTRY ROAD
SUITE E, ST. JAMES, NY 11780
TEL. (631) 686-5234, FAX (631) 590-1927

CIVIL ENGINEER
LANGAN
21 Penn Plaza, 360 West 31st Street, 8th Floor, New York, NY 10001
T: 212.479.5400 F: 212.479.5444 www.langan.com
NEW JERSEY NEW YORK CONNECTICUT PENNSYLVANIA OHIO
VIRGINIA WASHINGTON DC FLORIDA NORTH DAKOTA CALIFORNIA
ABU DHABI ATHENS DOHA DUBAI ISTANBUL
Langan Engineering, Environmental, Surveying and Landscape Architecture, D.P.C.
Langan Engineering and Environmental Services, Inc.
Langan CT, Inc.
Langan International LLC
Collectively known as Langan

KEYPLAN

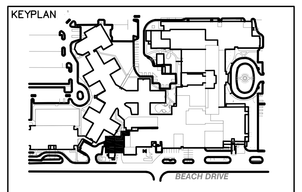

SEAL

REVISIONS	DATE	DESCRIPTION
4	12.04.17	CONSTRUCTION COST ESTIMATE
3	03.20.15	100% CD PROGRESS FOR REVIEW
2	12.31.14	85% CONSTRUCTION DOCUMENT
1	07.30.14	100% DESIGN DEVELOPMENT
ISSUE	DATE	DESCRIPTION

OWNER
GOOD SAMARITAN HOSPITAL MEDICAL CENTER
1000 MONTAUK HIGHWAY
WEST ISLIP, NY 11795

PROJECT
ESSENTIAL ELECTRICAL SYSTEM UPGRADES

DRAWING NUMBER
E020

DRAWING NAME
ELECTRICAL FEEDER ROUTING OVERALL ROOF

DRAWING SCALE	DRAWING FILE
AS NOTED	GSHE020
BINDING ORDER	FIRST ISSUE DATE
	5/14/14

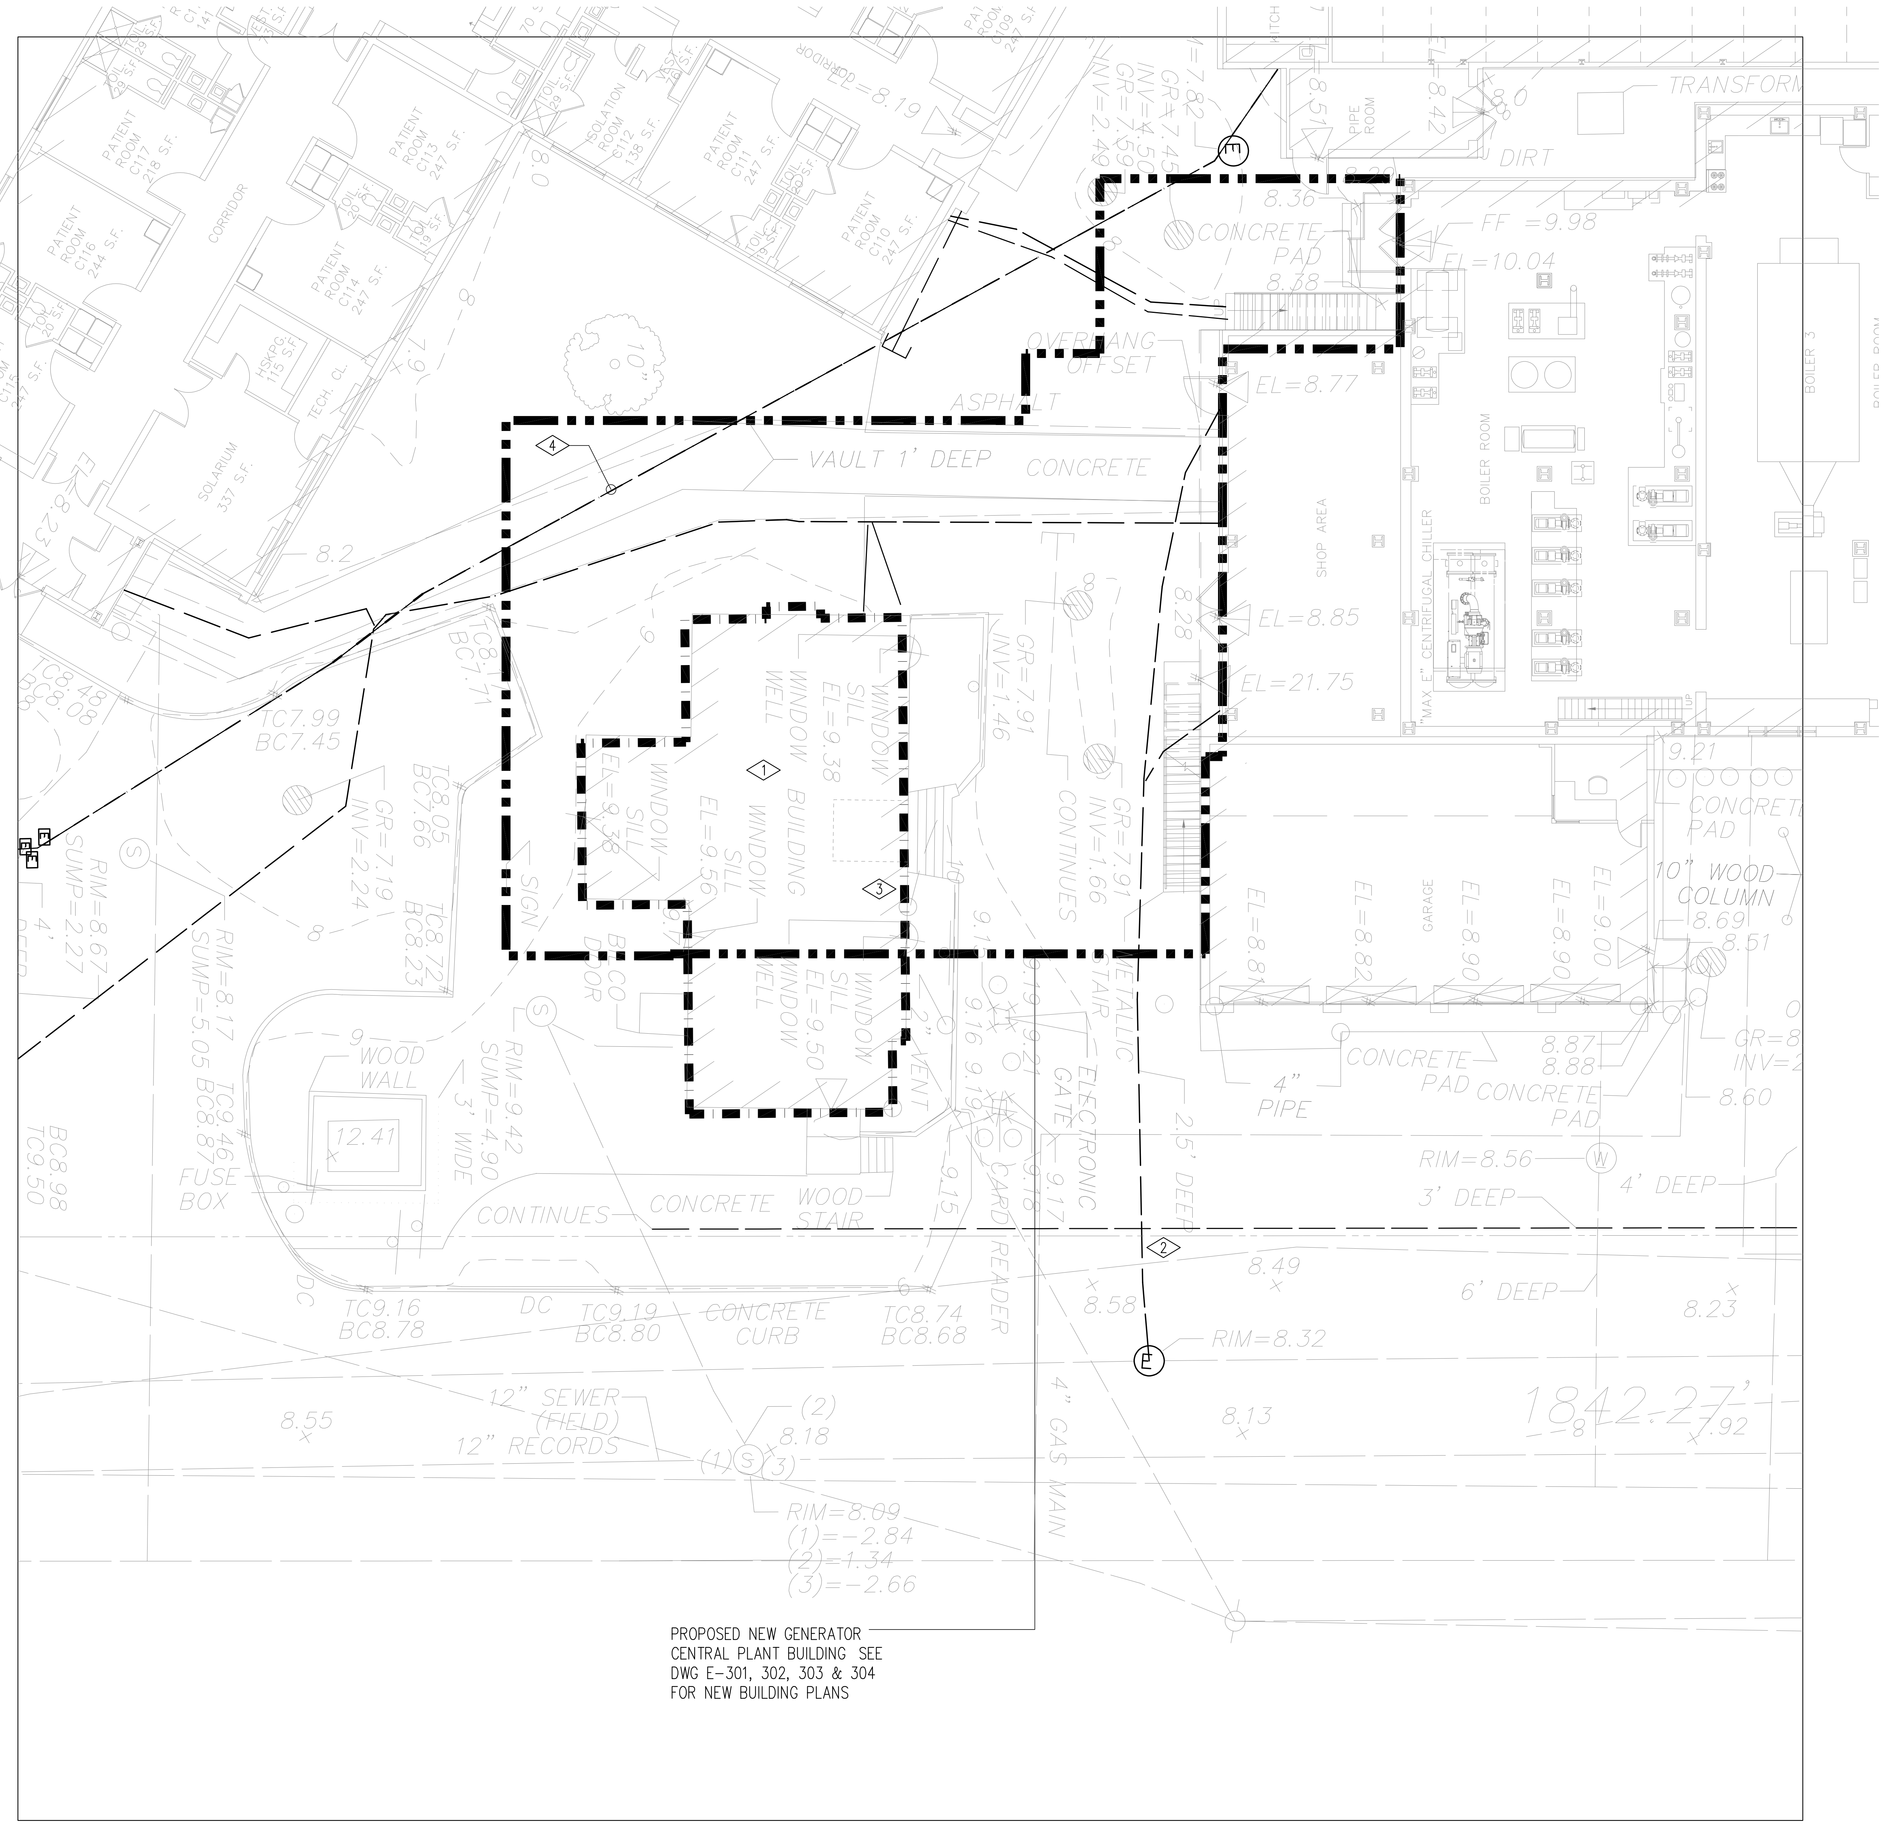

DEMOLITION NOTES:

1. REMOVE ALL EXISTING MEP UTILITIES TO EXISTING TWO STORY HOUSE.
2. CONTRACTOR TO PROTECT EXISTING UNDER GROUND 13.2KV UTILITY SERVICE LINE DURING DEMOLITION AND CONSTRUCTION, INCLUDING FOUNDATION CONSTRUCTION OF THE NEW BUILDING.
3. REMOVE EXISTING ELECTRICAL POWER SUPPLY TO THE EXISTING COTTAGE BUILDING. EXISTING POWER 60A SERVICE FED FROM BAXTER BUILDING ELECTRICAL CLOSET PANEL EMDP-B- SEE RISER ON E-503.
4. CONTRACTOR TO COORDINATE WITH THE HOSPITAL AND RELOCATE EXISTING PHONE LINE TO OUTSIDE BLDG FOOT PRINT. COORDINATE DETAILS WITH HOSPITAL FOR THE PHONE LINE.

EXISTING UTILITY TRENCH

MEP ENGINEER
WSP
512 Seventh Avenue
New York, NY 10018
(212) 532-9600
www.wspgroup.com/usa

ARCHITECT
McGuire Group Architects,P.C.
Healthcare Architecture
538 BROADHOLLOW ROAD, SUITE 201
MELVILLE, NY 11747
631 465 9700, FAX 631 465 9701

STRUCTURAL ENGINEER
TDM CONSULTING ENGINEER,PC
550 NORTH COUNTRY ROAD
SUITE E, ST. JAMES, NY 11780
TEL. (631) 686-5234, FAX (631) 590-1927

CIVIL ENGINEER
LANGAN
21 Penn Plaza, 360 West 31st Street, 8th Floor, New York, NY 10001
T: 212.479.5400 F: 212.479.5444 www.langan.com
NEW JERSEY NEW YORK CONNECTICUT PENNSYLVANIA OHIO
VIRGINIA WASHINGTON DC FLORIDA NORTH DAKOTA CALIFORNIA
ABU DHABI ATHENS DOHA DUBAI ISTANBUL
Langan Engineering, Environmental, Surveying and Landscape Architecture, D.P.C.
Langan Engineering and Environmental Services, Inc.
Langan CT, Inc.
Langan International LLC
Collectively known as Langan

KEYPLAN

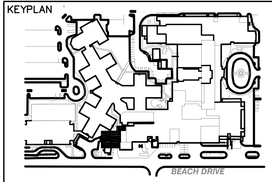

SEAL

REVISIONS	DATE	DESCRIPTION
4	12.04.17	CONSTRUCTION COST ESTIMATE
3	03.20.15	100% CD PROGRESS FOR REVIEW
2	12.31.14	85% CONSTRUCTION DOCUMENT
1	07.30.14	100% DESIGN DEVELOPMENT
ISSUE	DATE	DESCRIPTION

OWNER
GOOD SAMARITAN
HOSPITAL MEDICAL CENTER
1000 MONTAUK HIGHWAY
WEST ISLIP, NY 11795

PROJECT
ESSENTIAL ELECTRICAL SYSTEM UPGRADES

DRAWING NUMBER
E201

DRAWING NAME
NEW CENTRAL GENERATOR PLANT EXISTING UTILITY DEMOLITION

DRAWING SCALE	DRAWING FILE
AS NOTED	GSHE201
BINDING ORDER	FIRST ISSUE DATE
	5/14/14

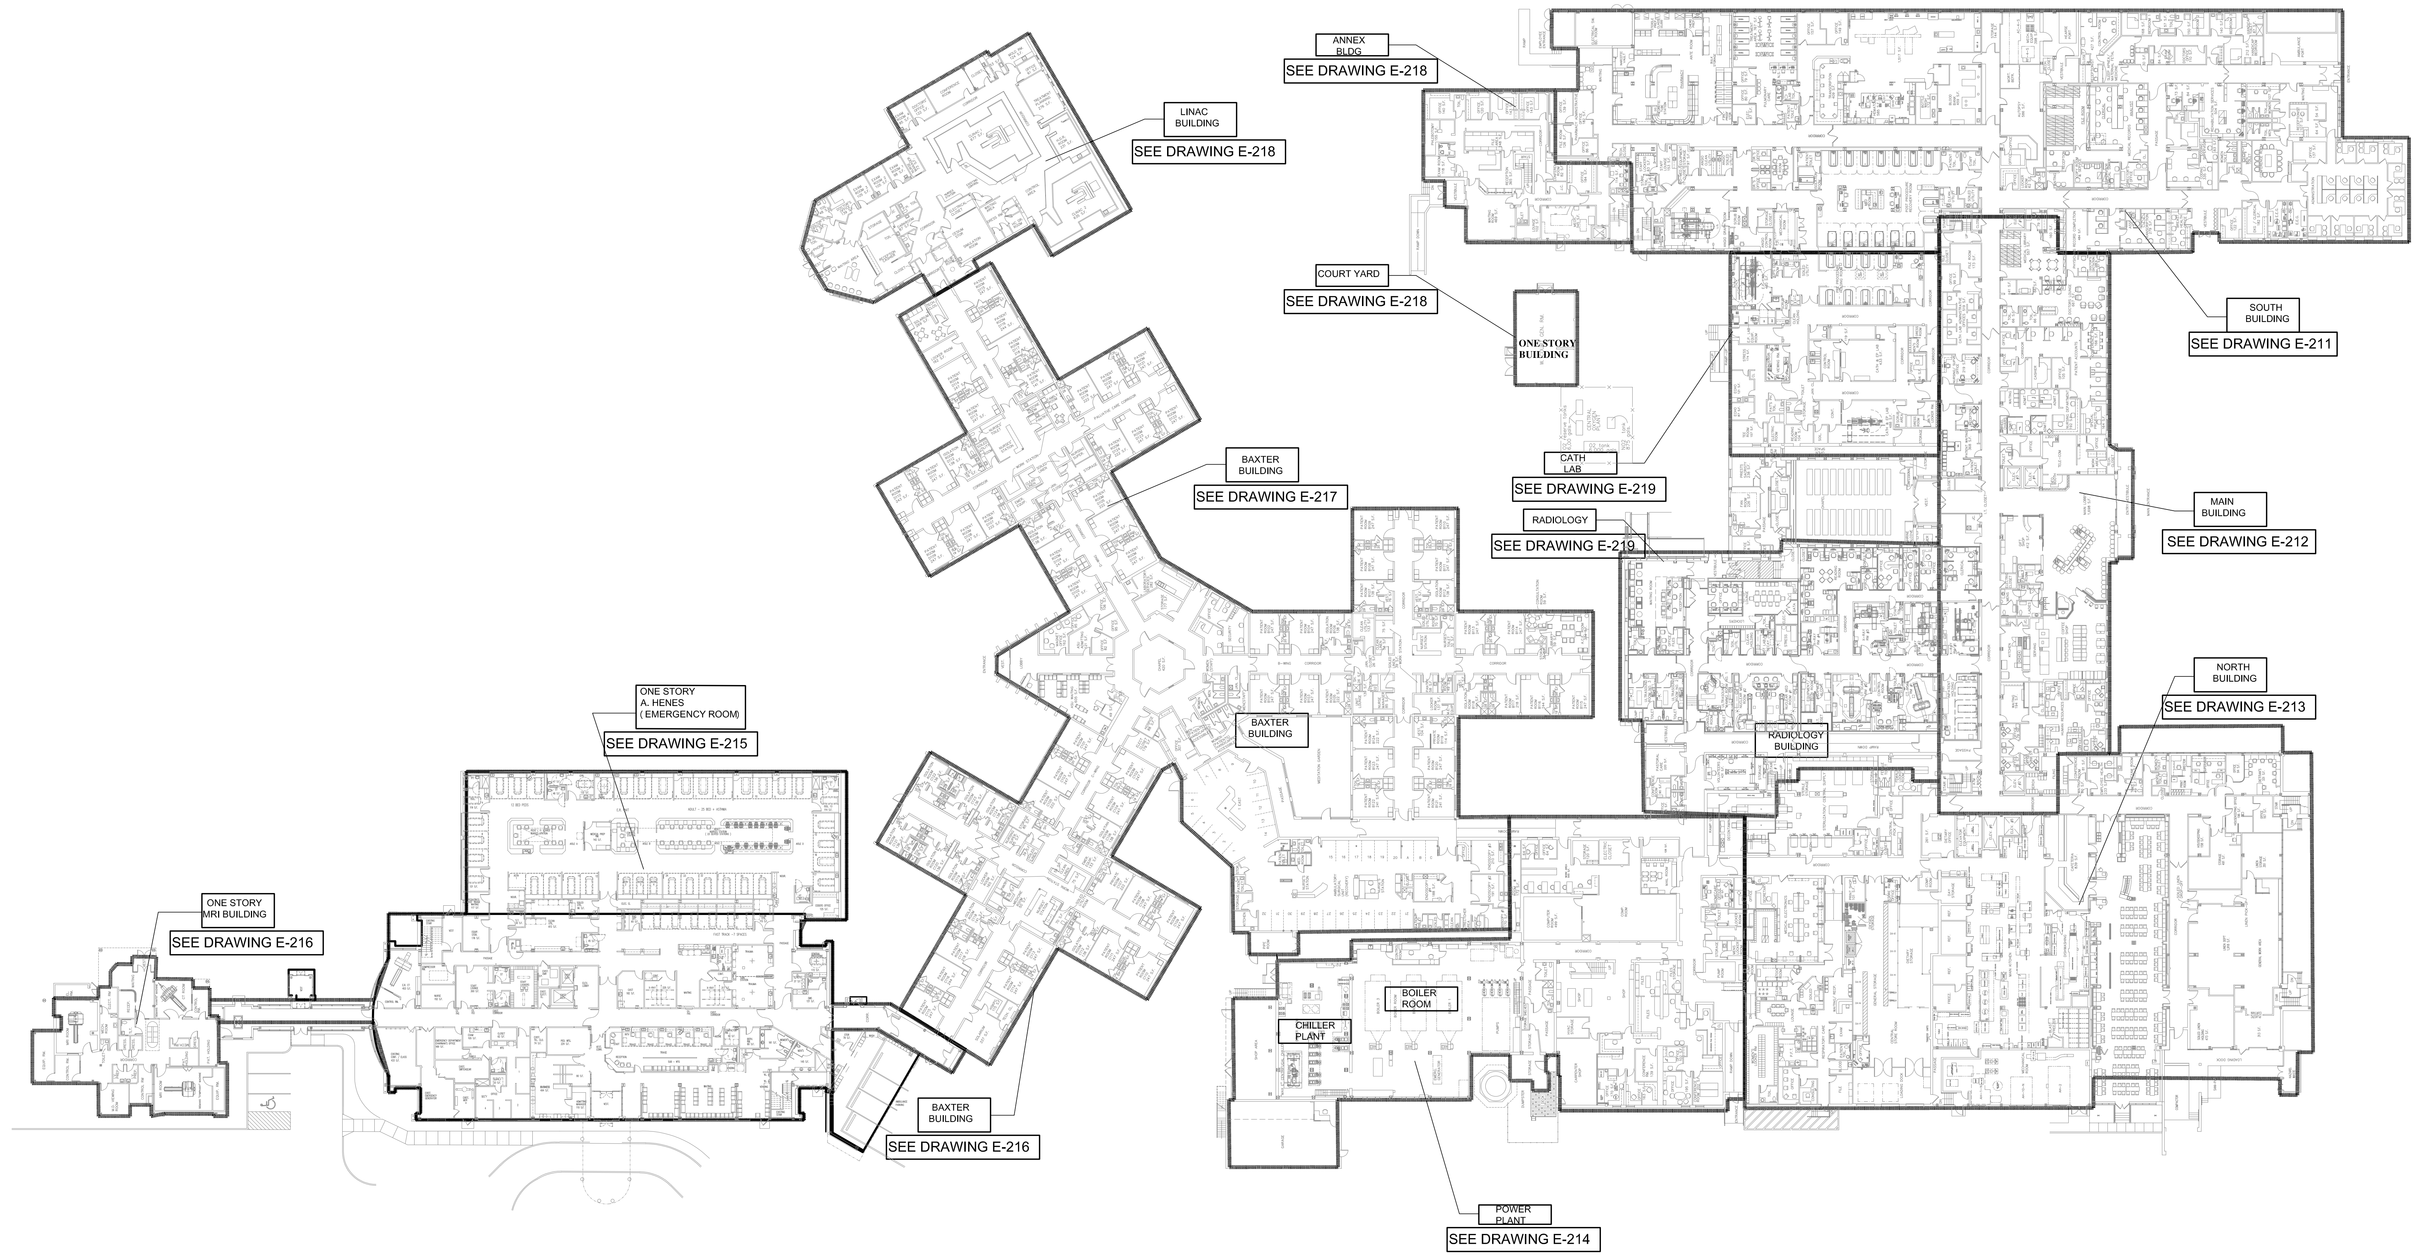

MEP ENGINEER

WSP

512 Seventh Avenue
New York, NY 10018
(212) 532-9600
www.wspgroup.com/usa

ARCHITECT

McGuire Group Architects,P.C.
Healthcare Architecture
538 BROADHOLLOW ROAD, SUITE 201
MELVILLE, NY 11747
631 465 9700, FAX 631 465 9701

STRUCTURAL ENGINEER

TDM CONSULTING ENGINEER,PC
550 NORTH COUNTRY ROAD
SUITE E, ST. JAMES, NY 11780
TEL. (631) 686-5234, FAX (631) 590-1927

CIVIL ENGINEER

LANGAN

21 Penn Plaza, 360 West 31st Street, 8th Floor, New York, NY 10001
T: 212.479.5400 F: 212.479.5444 www.langan.com

NEW JERSEY NEW YORK CONNECTICUT PENNSYLVANIA OHIO
VIRGINIA WASHINGTON DC FLORIDA NORTH DAKOTA CALIFORNIA
ABU DHABI ATHENS DOHA DUBAI ISTANBUL

Langan Engineering, Environmental, Surveying and Landscape Architecture, D.P.C.
Langan Engineering and Environmental Services, Inc.
Langan CT, Inc.
Langan International LLC
Collectively known as Langan

KEYPLAN

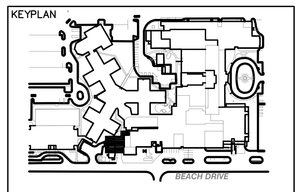

SEAL

REVISIONS	DATE	DESCRIPTION
4	12.04.17	CONSTRUCTION COST ESTIMATE
3	03.20.15	100% CD PROGRESS FOR REVIEW
2	12.31.14	85% CONSTRUCTION DOCUMENT
1	07.30.14	100% DESIGN DEVELOPMENT
ISSUE	DATE	DESCRIPTION

OWNER

GOOD SAMARITAN
HOSPITAL MEDICAL CENTER
1000 MONTAUK HIGHWAY
WEST ISLIP, NY 11795

PROJECT

ESSENTIAL ELECTRICAL SYSTEM UPGRADES

DRAWING NUMBER

E210

DRAWING NAME

FIRST FLOOR OVERALL PLAN EXISTING & DEMOLITION

DRAWING SCALE	DRAWING FILE
1/32"=1'-0"	GSHE210
BINDING ORDER	FIRST ISSUE DATE
	5/14/14

PHOTO #1 -GENERATOR ROOM ENTRANCE

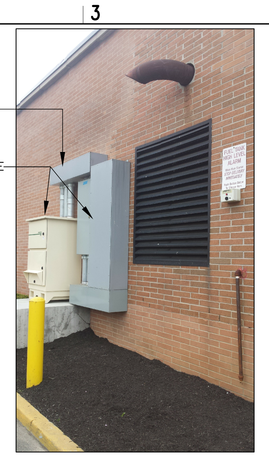

PHOTO #2 -PORTABLE GENERATOR CONNECIION STATION

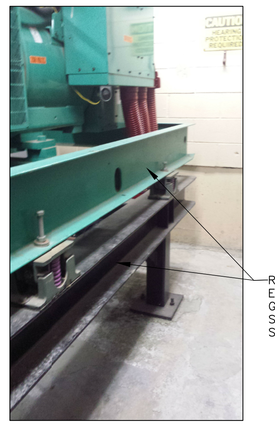

PHOTO #3 -GENERATOR SUPPORTING STRUCTUTRE

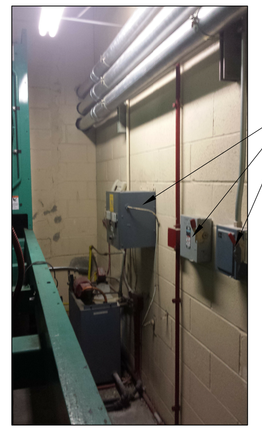

PHOTO #4 -PORTABLE GENERATOR CONNECTION CONDUITS AND MISC ELEC EQUIPMENT.

SOUTH BUILDING

MAIN BUILDING

PHOTO#2

PHOTO#1

3
E-603

EX. PANEL 'ED'(225A MLO) 200A-3P TO THE WAITING RM PANEL

EX. PANEL CD 100A MLO (EMERG) FROM 1 SOUTH ELEC. ROOM

EX. PANEL LSD 30A MCB (EMERG) FROM 1 SOUTH ELEC. RM

EX. PP-LAB1 (100A MLO)
EX. PP-LAB (100A MLO)
EX. PP-LABA (225A MLO)
EX. PP-LABB (225A MLO) 100A SP TO PP-LAB 50A SP TO PP-LAB1

EX.CC1 100A MLO
EX.CC2 225A MLO
SP TO PP-LABA
EX. LSC (30A MCB)

EX. PPD (NORMAL)

EX. LP-D (NO RM)

LPE (100A MLO)
EX. PP-C (NO RM)
EX. LPC-A CB (EMERG) 100A MCB EACH
EX. LPC-1

EX. PR-1
EX. PP-2

EX. LPA

EX. ANGIOPLASTY X-RAY MACHINE

EX.LP-N

EX. 150KVA UPS-EP(CR)

EX.EQ-1A
EX.LS-1A
EX.NLP1A
EX. CR1A 200A MCB SEC PNL

EX. WE-2
EX. WE-1 150A FEED FROM ANNEX ELEC. RM

EX. W-4
EX. W-3
EX. WE-5 100A MLO FROM WE-1

EX.JOHNSON CONTROL BMS

EX. CNEMP 225A MLO.

EX.LP-BE (70A MCB)
EX.LP-B (NO RM)

EX. EM DP (MCC W/4 STARTERS) TO REMAIN

EX. ATS (ISOLATION SW. AUTO-TRANSFER

EM DP (BOTTOM) 30A-3P SPARE- 30-3P A- MCC- A - PNL E2 (2ND FLOOR)

EX. ANNEX MDP- 1000A FUSED SW. TO REMAIN

EX. ISO SW FOR ATS

ANNEX MECH EQUIP ROOM (SEE DWG E-503A)

EX. 480V PNL PPD (NO RM)

EX.W-1 (NO RM)

MANHOLE LOCATION

EX 112.5KVA XFMR 208-277/480V(EQ) (BOTTOM)

EX D/S X-RAY 2(TOP)
EX D/S X-RAY 1 (BOT)

EX PP-AC
EX CATHLAB EM PANEL
EX DS CATH LAB

EX LP-AE (LS)(EM) 70A-MAIN
EX LP-A
EX WC

EX. DS (TOP)
EX DS (BOTTOM)

EX 225KVA(CR) XFMR 208-277/480V (TOP)

EX. 60A EM PNL FED FROM UPS ROOM

EX. 'KP-1' FEED 225A CB

EX. LOA (NO RM)

EX PANEL 'CH' (NO RM)

RAMP-UP

RAMP-UP

ANGIO-ISLE WITH FICKER X-RAY

EX ANGIO SYSTEM 208v (TYP)

MEP ENGINEER

WSP

512 Seventh Avenue
New York, NY 10018
(212) 532-9600
www.wspgroup.com/usa

ARCHITECT

McGuire Group Architects,P.C.
Healthcare Architecture
538 BROADHOLLOW ROAD, SUITE 201
MELVILLE, NY 11747
631 465 9700, FAX 631 465 9701

STRUCTURAL ENGINEER

TDM CONSULTING ENGINEER,PC
550 NORTH COUNTRY ROAD
SUITE E, ST. JAMES, NY 11780
TEL. (631) 686-5234, FAX (631) 590-1927

CIVIL ENGINEER

LANGAN

21 Penn Plaza, 360 West 31st Street, 8th Floor, New York, NY 10001
T: 212.479.5400 F: 212.479.5444 www.langan.com

NEW JERSEY NEW YORK CONNECTICUT PENNSYLVANIA OHIO
VIRGINIA WASHINGTON DC FLORIDA NORTH DAKOTA CALIFORNIA
ABU DHABI ATHENS DOHA DUBAI ISTANBUL

Langan Engineering, Environmental, Surveying and Landscape Architecture, D.P.C.
Langan Engineering and Environmental Services, Inc.
Langan IT, Inc.
Langan International LLC
Collectively known as Langan

KEYPLAN

SEAL

REVISIONS

ISSUE	DATE	DESCRIPTION
4	12.04.17	CONSTRUCTION COST ESTIMATE
3	03.20.15	100% CD PROGRESS FOR REVIEW
2	12.31.14	85% CONSTRUCTION DOCUMENT
1	07.30.14	100% DESIGN DEVELOPMENT

OWNER

GOOD SAMARITAN HOSPITAL MEDICAL CENTER
1000 MONTAUK HIGHWAY
WEST ISLIP, NY 11795

PROJECT

ESSENTIAL ELECTRICAL SYSTEM UPGRADES

DRAWING NUMBER

E211-SB

DRAWING NAME

FIRST FLOOR PLAN EXISTING & DEMOILITION PART 1 -SOUTH BLDG

DRAWING SCALE	DRAWING FILE
1/8"=1'-0"	GSHE211SB
BINDING ORDER	FIRST ISSUE DATE
	5/20/14

EX. LP-N

EX. EQ-1A
EX. LS-1A
EX. NLP1A
EX. CR1A
200A MCB
SCC, PNL

EX. 150KVA UPS-EP(CR)

EX. WE-6
150A FEED FROM
ANNEX ELEC. RM

EX. W-4
EX. W-3

EX. WE-5
100A MLO
FROM WE-1

EX. WER-1&2
200A MLO
EACH

EX. JOHNSON CONTROL BMS

EX. CNEMP
225A MLO

EX.LP-BE
(70A MCB)

EX.LP-B
(NO RM)

EX. 480V PNL PPD
(NO RM)

EX.W-1
(NO RM)

MANHOLE LOCATION

EX 112.5KVA
XFMR 208-277/480V(EQ)
(BOTTOM)

EX D/S X-RAY 2(TOP)
EX D/S X-RAY 1 (BOT)

EX LP-AE (LS)(EM)
70A-MAIN
EX LP-A
EX WC

EX PP-AC
EX CATHLAB EM PANEL
EX DS CATH LAB

EX DS (TOP)
EX DS (BOTTOM)

EX 225KVA(CR)
XFMR 208-277/480V (TOP)

EX. KP-1
FEED 225A CB

EX LOA
(NO RM)

EX 60A
EM PNL
FED FROM
UPS ROOM

EX PANEL CH
(NO RM)

EX DPEM (120/208 MLO)
200A CSR MECH, 60A TELECOMM, 100A ASU SOUTH
(AMBULATORY), 100A LPEM, 200A CARDIO N.
200A (FOR LOCKER RM PNL-A & B)

EX. LP-1
EX. LS-1
100A MCB
EX. EQ-1
100A MCB

EX. MEDI SEC. 1&2
200A MCB; 84 CKTS
120/208V
(EQ)

EX. PANEL EM-1
225A MLO FROM 200A
SWITCH ON 7 WEST
MACH ROOM(2 POLE 60A
SERVES EM-COMP)

EX. EA-1
(NO RM)

EX. EM-COMP(EQ)
(EMERG)

EX SYSTEM
ISOLATION SW
120/208V-600A
(TWO INPUT)

EX CP PNL

EX CP PNL#1

EX CPU PNL#

SOUTH BUILDING

MAIN BUILDING

NORTH BUILDING

RADIOLOGY BUILDING

MEP ENGINEER

WSP
512 Seventh Avenue
New York, NY 10018
(212) 532-9600
www.wspgroup.com/usa

ARCHITECT

McGuire Group Architects,P.C.
Healthcare Architecture
538 BROADHOLLOW ROAD, SUITE 201
MELVILLE, NY 11747
631 465 9700, FAX 631 465 9701

STRUCTURAL ENGINEER

TDM CONSULTING ENGINEER,PC
550 NORTH COUNTRY ROAD
SUITE E, ST. JAMES, NY 11780
TEL. (631) 686-5234, FAX (631) 590-1927

CIVIL ENGINEER

LANGAN
21 Penn Plaza, 360 West 31st Street, 8th Floor, New York, NY 10001
T: 212.479.5400 F: 212.479.5444 www.langan.com
NEW JERSEY NEW YORK CONNECTICUT PENNSYLVANIA OHIO
VIRGINIA WASHINGTON DC FLORIDA NORTH DAKOTA CALIFORNIA
ABU DHABI ATHENS DOHA DUBAI ISTANBUL
Langan Engineering, Environmental, Surveying and Landscape Architecture, D.P.C.
Langan Engineering and Environmental Services, Inc.
Langan IT, Inc.
Langan International LLC
Collectively known as Langan

KEYPLAN

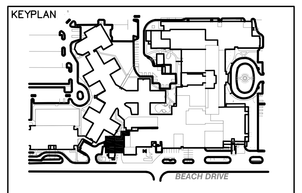

SEAL

REVISIONS	DATE	DESCRIPTION
4	12.04.17	CONSTRUCTION COST ESTIMATE
3	03.20.15	100% CD PROGRESS FOR REVIEW
2	12.31.14	85% CONSTRUCTION DOCUMENT
1	07.30.14	100% DESIGN DEVELOPMENT
ISSUE	DATE	DESCRIPTION

OWNER

GOOD SAMARITAN
HOSPITAL MEDICAL CENTER
1000 MONTAUK HIGHWAY
WEST ISLIP, NY 11795

PROJECT

ESSENTIAL
ELECTRICAL SYSTEM
UPGRADES

DRAWING NUMBER

E212-MB

DRAWING NAME

FIRST FLOOR PLAN
EXISTING & DEMOILITION
PART 2-MAIN BLDG

DRAWING SCALE	DRAWING FILE
1/8"=1'-0"	GSHE212
BINDING ORDER	FIRST ISSUE DATE
	5/20/14

EX. DPEM (120/208, MLO)
200A CSR MECH, 60A TELECOMM, 100A ASU SOUTH (AMBULATORY), 100A LPEM, 200A CARDIO N.
200A (FOR LOCKER RM PNL-A & B)

EX. LP-1
EX. LS-1
100A MCB

EX. EQ-1
100A MCB

EX. MEDI SEC. 1&2
200A MCB; 84 CKTS
120/208V
(EQ)

EX. PANEL EM-1
225A MLO FROM 200A SWITCH ON 7 WEST MACH. ROOM (2 POLE 60A SERVES EM-COMP)

EX. EA-1
(NO RM)

EX. EM-COMP(EQ)
(EMERG)

EX. PP-CSS

EX. PPG

EX. ACCESS CONTROL CARD READER

EX. CSRE
225A MCB
NEMA 3R

EX. N PNL

EX. PPE

EX. PP-E1

EX. PP-EE (EMERG)
100A MCB 120/208V
PANEL HAS (2)70A-3P C/B'S FOR NLPEE & PNL P.E.
EX. LP-E

EX. PPK-1&2

EX. PP-KA
(2 SECTION)

EX. NLPEE (EM)
70A MCB
120/208V

EX. NPPE
SECT 1,2
(NORMAL)

EX. PP-KA-1&2

EX. LP-1A

EX. PP-LE (EM)
225AMP(120/208V)

EX. PNL K-1 (EM)

WELL PUMP

D/S 3P-30A

EX FIRE PUMP (100HP) CONTROLLER

EMERGENCY GENERATOR

FIRE PUMP

EX. PP-1E
175AMP C/B
120/208V

EX EMSP-2
SEC 1&2
200A MLO
(480V)

EX. MSP-1
SEC1&2

EX. 75 KVA TRANSFORMER
480-120/208V

GENERATOR REMOVAL PATH

NORTH BUILDING

DEMOLITION NOTES: (NORTH BUILDING)

A. REMOVE EXISTING EMERGENCY GENERATOR AND ASSOCIATED WIRING (INCLUDING REMOVE POWER TO BATTERY CHARGER, REMOVE GENERATOR START SIGNALS FROM ALL SIX(6) EXISTING ATS'S AND EXISTING POWER WIRING AS PER RISER DIAGRAM) AFTER ALL LOADS BEING TRANSFERRED TO NEW EMERGENCY SYSTEM. EXISTING CONDUIT WIRES FROM EXISTING GENERATOR UP TO SIXTH FLOOR EMOP TO REMAIN & TO BE RE-USED FOR PORTABLE GENERATOR CONNECTION. REFER TO DRAWING E505-NB(N) & MAINTAIN POWER CONTINUITY FOR THE PORTABLE GENERATOR.

B. DUE TO SPACE AND PHYSICAL CONDITION THE EXISTING GENERATOR SHALL BE DISASSEMBLED AND REMOVED IN PIECES.

C. EXISTING EMERGENCY FEEDER FROM EXISTING GENERATOR LOCATION UP TO 6TH FLOOR TO REMAIN AND TO BE REUSED FOR THE PORTABLE GENERATOR CONNECTION. EXISTING CONNECTION EQUIPMENT TO THE EXISTING GENERATOR VERTICAL RISER SHALL REMAIN.

D. CONTRACTOR SHALL PROTECT ALL EXISTING EQUIPMENT TO REMAIN DURING DEMOLITION.

MEP ENGINEER
WSP
512 Seventh Avenue
New York, NY 10018
(212) 532-9600
www.wspgroup.com/usa

ARCHITECT
McGuire Group Architects,P.C.
Healthcare Architecture
538 BROADHOLLOW ROAD, SUITE 201
MELVILLE, NY 11747
631 465 9700, FAX 631 465 9701

STRUCTURAL ENGINEER
TDM CONSULTING ENGINEER,PC
550 NORTH COUNTRY ROAD
SUITE E, ST. JAMES, NY 11780
TEL. (631) 686-5234, FAX (631) 590-1927

CIVIL ENGINEER
LANGAN
21 Penn Plaza, 360 West 31st Street, 8th Floor, New York, NY 10001
T: 212.479.5400 F: 212.479.5444 www.langan.com
NEW JERSEY NEW YORK CONNECTICUT PENNSYLVANIA OHIO
VIRGINIA WASHINGTON DC FLORIDA NORTH DAKOTA CALIFORNIA
ABU DHABI ATHENS DOHA DUBAI ISTANBUL
Langan Engineering, Environmental, Surveying and Landscape Architecture, D.P.C.
Langan Engineering and Environmental Services, Inc.
Langan CT, Inc.
Langan International LLC
Collectively known as Langan

KEYPLAN

SEAL

REVISIONS	DATE	DESCRIPTION
4	12.04.17	CONSTRUCTION COST ESTIMATE
3	03.20.15	100% CD PROGRESS FOR REVIEW
2	12.31.14	85% CONSTRUCTION DOCUMENT
1	07.30.14	100% DESIGN DEVELOPMENT
ISSUE	DATE	DESCRIPTION

OWNER
GOOD SAMARITAN HOSPITAL MEDICAL CENTER
1000 MONTAUK HIGHWAY
WEST ISLIP, NY 11795

PROJECT
ESSENTIAL ELECTRICAL SYSTEM UPGRADES

DRAWING NUMBER
E213-NB

DRAWING NAME
FIRST FLOOR PLAN EXISTING & DEMOILITION PART 3-NORTH BLDG

DRAWING SCALE	DRAWING FILE
1/8"=1'-0"	GSHE213
BINDING ORDER	FIRST ISSUE DATE
	5/20/14

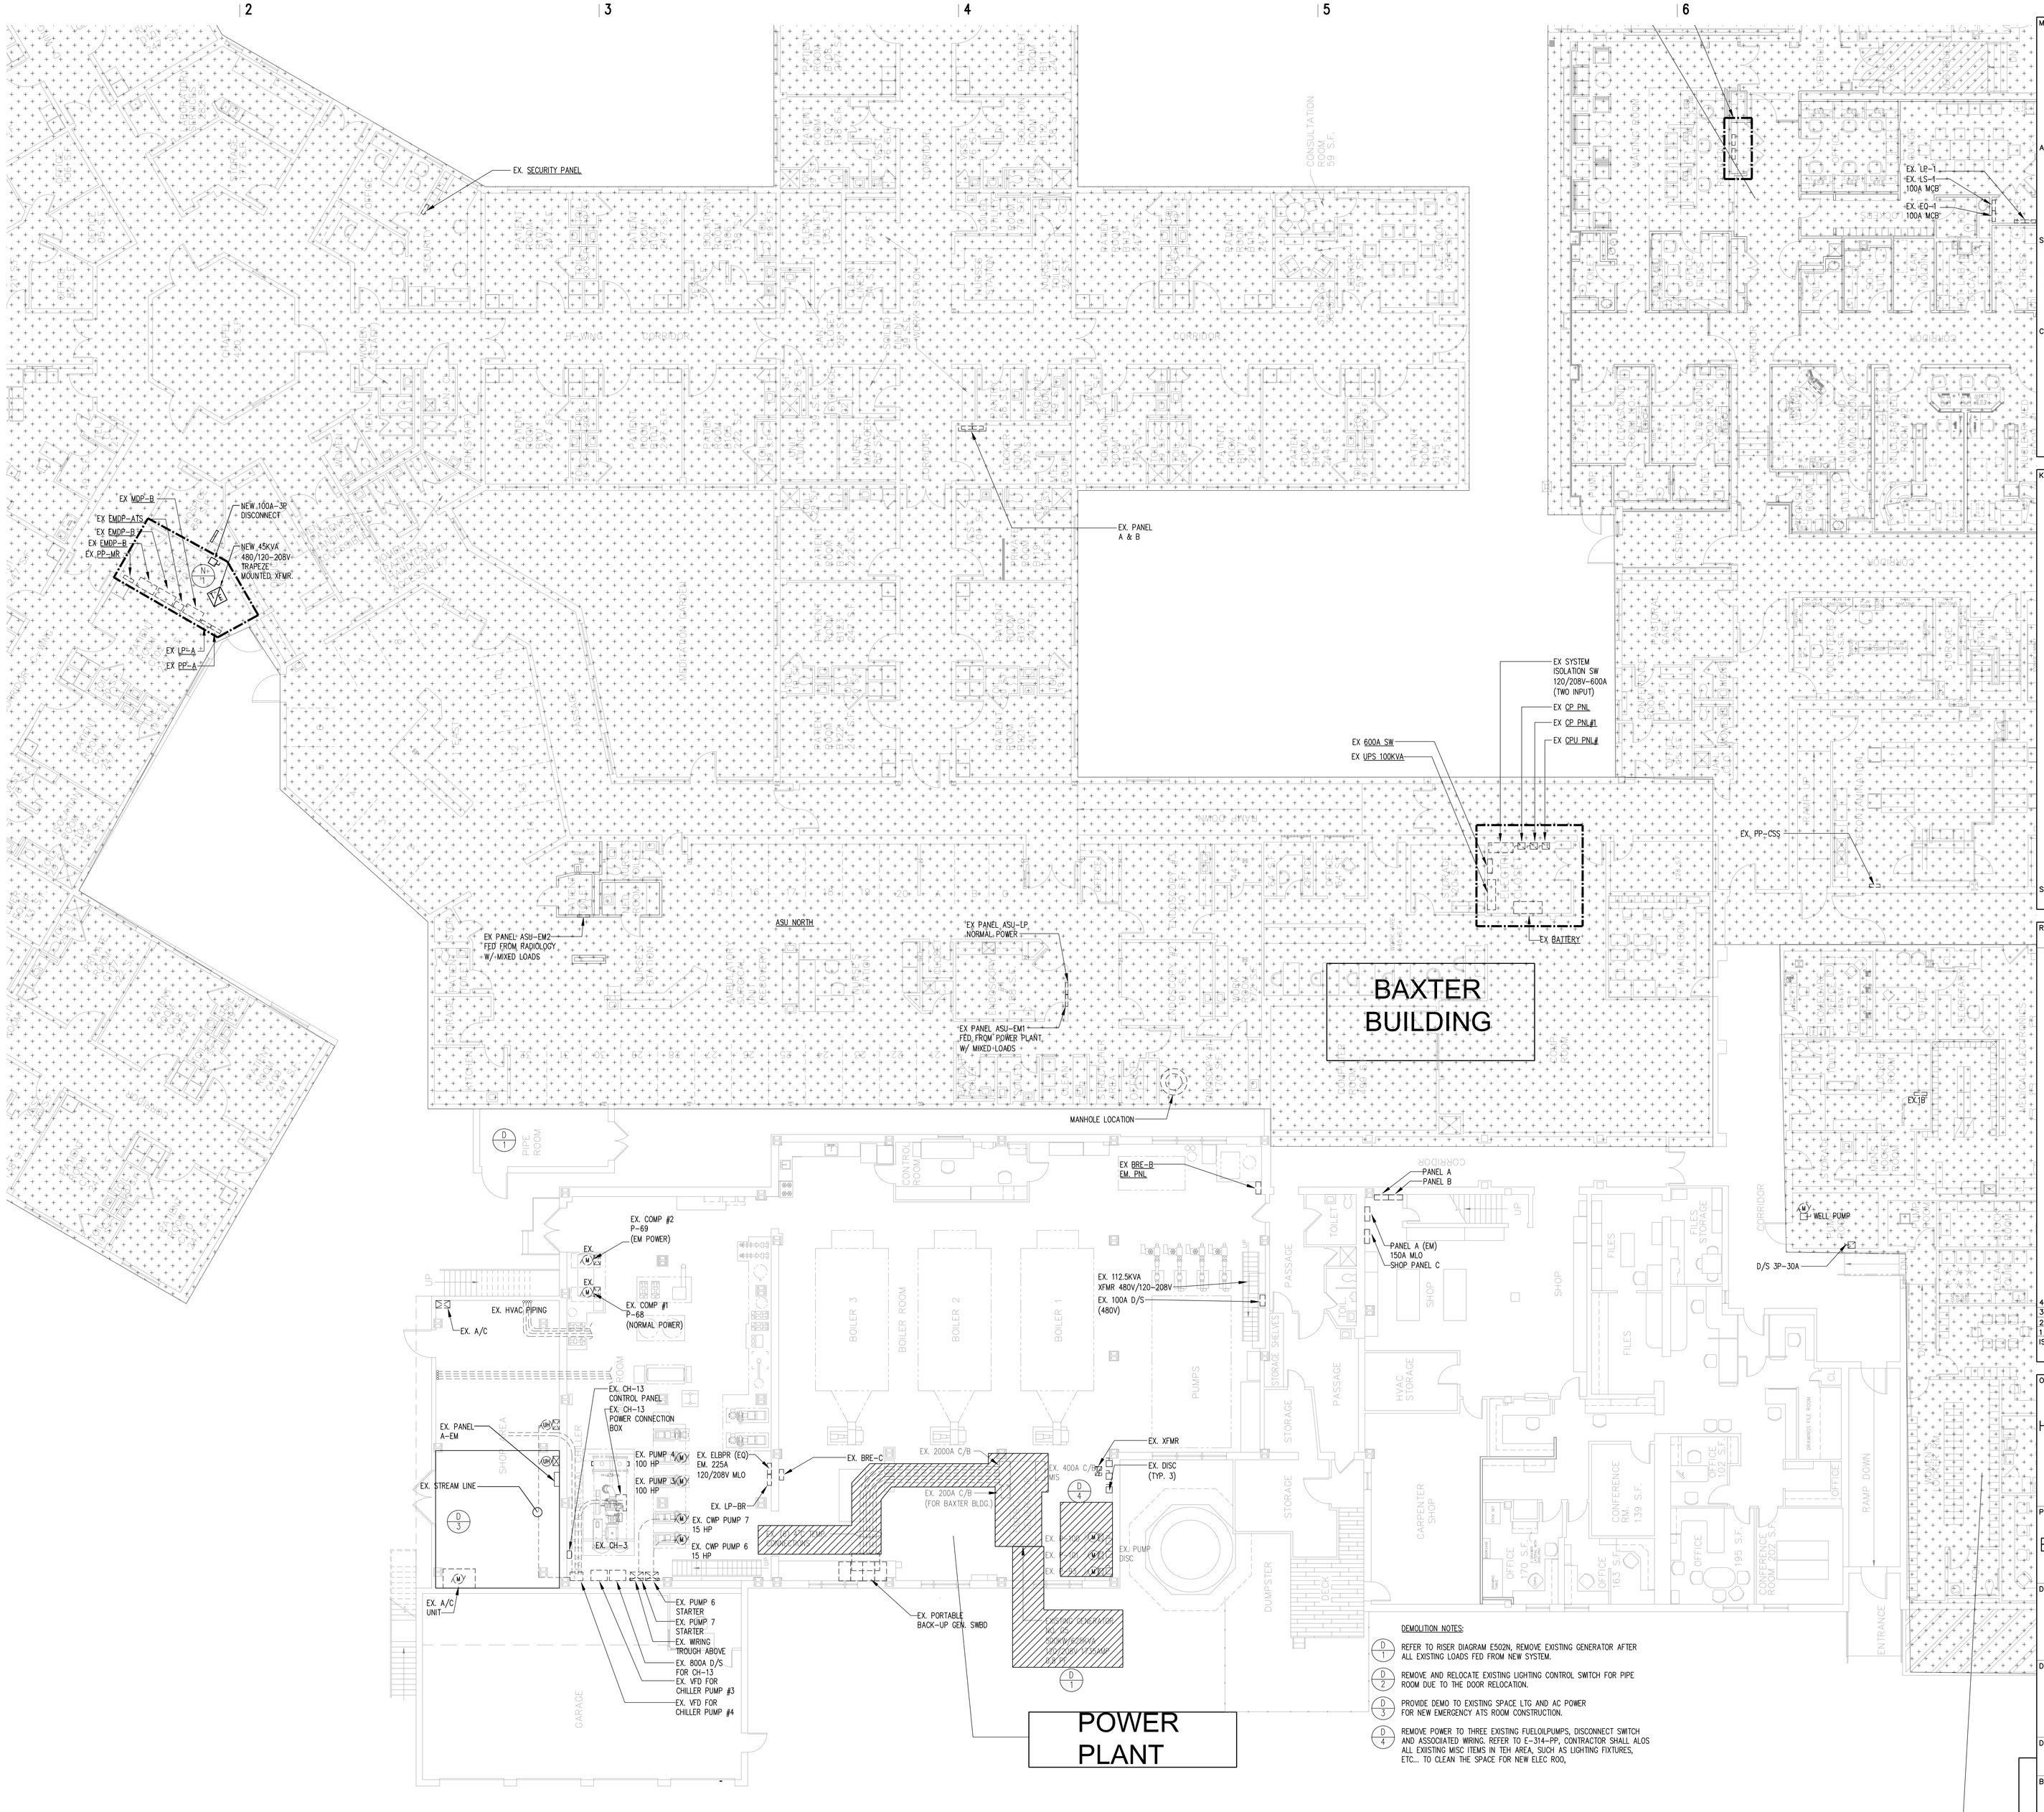

MEP ENGINEER
WSP
512 Seventh Avenue
New York, NY 10018
(212) 532-9600
www.wspgroup.com/usa

ARCHITECT
McGuire Group Architects,P.C.
Healthcare Architecture
538 BROADHOLLOW ROAD, SUITE 201
MELVILLE, NY 11747
631 465 9700, FAX 631 465 9701

STRUCTURAL ENGINEER
TDM CONSULTING ENGINEER,PC
550 NORTH COUNTRY ROAD
SUITE E, ST. JAMES, NY 11780
TEL. (631) 686-5234, FAX (631) 590-1927

CIVIL ENGINEER
LANGAN
21 Penn Plaza, 360 West 31st Street, 8th Floor, New York, NY 10001
T: 212.479.5400 F: 212.479.5444 www.langan.com
NEW JERSEY NEW YORK CONNECTICUT PENNSYLVANIA OHIO
VIRGINIA WASHINGTON DC FLORIDA NORTH DAKOTA CALIFORNIA
ABU DHABI ATHENS DOHA DUBAI ISTANBUL
Langan Engineering, Environmental, Surveying and Landscape Architecture, D.P.C.
Langan Engineering and Environmental Services, Inc.
Langan CT, Inc.
Langan International LLC
Collectively known as Langan

KEYPLAN

SEAL

REVISIONS	DATE	DESCRIPTION
4	12.04.17	CONSTRUCTION COST ESTIMATE
3	03.20.15	100% CD PROGRESS FOR REVIEW
2	12.31.14	85% CONSTRUCTION DOCUMENT
1	07.30.14	100% DESIGN DEVELOPMENT
ISSUE	DATE	DESCRIPTION

OWNER
GOOD SAMARITAN HOSPITAL MEDICAL CENTER
1000 MONTAUK HIGHWAY
WEST ISLIP, NY 11795

PROJECT
ESSENTIAL ELECTRICAL SYSTEM UPGRADES

DRAWING NUMBER
E214-PP

DRAWING NAME
FIRST FLOOR PLAN EXISTING & DEMOILITION PART 4-POWER PLANT

DRAWING SCALE	DRAWING FILE
1/8"=1'-0"	GSHE214
BINDING ORDER	FIRST ISSUE DATE
	5/20/14

ONE STORY
A. HENES

SCOPE OF DEMOLITION WORK SUMMERY (BASE)

1. REMOVE EXISTING EMERGENCY GENERATOR AND ASSOCIATED CONNECTIONS. INCLUDING REMOVE POWER TO EXISTING LOUVER POWER TO EXISTING GENERATOR BATTERY.
2. REMOVE POWER CONNECTIONS TO EXITING LOUVERS AND ALL POWER CIRCUITS ASSOCIATED WITH THE EXISTING GENERATOR.
3. REFER TO RISER DIAGRAM E507-AH. AFTER EXISTING GENERATOR REMOVED, EXISTING EPR-LS CAN BE DE-ENERGIZED. RELOCATE EXISTING TROUGH AT THAT TIME.
4. REMOVE ALL EXISTING BRANCH CKTS RELATED TO EXISTING GENERATOR. PROVIDE TEMPORARY POWER CONNECTION BETWEEN PANEL A-LS & ERP-LS IF ANY EXISTING ACTIVE BRANCH CKTS TO REMAIN.
5. REMOVE EXISTING WIRING TROUGH
6. REMOVE EXISTING PORTABLE GENERATOR CONNECTION CONDUITS/RELOCATE TO CEILING LEVEL.
7. REFER TO ARCHITECTURAL DWG A-206 EXISTING WALL TO BE HARDING FOR WATERPROOF. REMOVE AND REINSTALL JOHNSON CONTROL MEDSYS PANEL.

SCOPE OF DEMOLITION WORK SUMMERY (ALTERNATE)

REMOVE THE FOLLOWING ADDITIONAL ITEMS:

1. EXISTING EMERGENCY PANELS EDP-NE-1.
2. ALL SIX(6) EXISTING ATS'S.
3. ALL ATS DOWNSTREAM EMERGENCY DISTRIBUTION.

NEW WORK
REPLACE E

EX EDP-CB - 400A-120/208V
150A-3P ERP-1B
100A-3P ERP-1A
100A-3P ERP-2A-2B
100A SPARE

EX XFMR
112.5KVA
480-120/208V

EX NORMAL 1600A MAIN (SAME)
480V DIST.

EX PNL A-LS
EX ATS-A-LS
EX PNL B-CB(SE)
EX ATS-B-SE
EX PNL C-MECH(4E)
EX ATS-C-MECH
EX EMERG SERVICE PANEL EDP-ME1

EX ERP-LS
EX EDP-MECH
EX MAIN C/B 600A FIRE PUMP
EX FAN CONTROLLERS

JOHNSON CONTROL
EXISTING PORTABLE GENERATOR STATION

EX EDP-LTG
- (1) 80A-3P FOR LP-2
- (1) 80A-3P FOR LP-1

EX XFMR
112.5KVA
480-120/208V

EX FIRE PUMP
EX ATS-CB
EX ATS-ECMOF
EX ATS-LS
EX EDP-ME
EX ERP-GEN

EX EDP-1M
EX RP-1C
EX RP-1B
EX RP-1A
EX ERP-1A
EX LP-1
EX 400A MAIN DISC
EX STARTERS
EX ERP-1B (U,III)

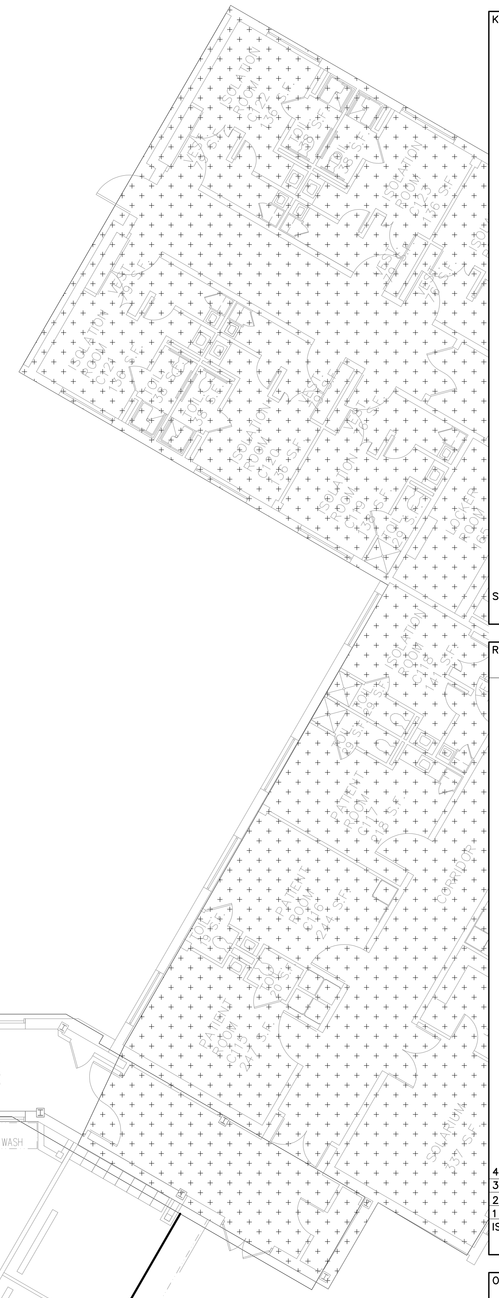

MEP ENGINEER
WSP
512 Seventh Avenue
New York, NY 10018
(212) 532-9600
www.wspgroup.com/usa

ARCHITECT
McGuire Group Architects,P.C.
Healthcare Architecture
538 BROADHOLLOW ROAD, SUITE 201
MELVILLE, NY 11747
631 465 9700, FAX 631 465 9701

STRUCTURAL ENGINEER
TDM CONSULTING ENGINEER,PC
550 NORTH COUNTRY ROAD
SUITE E, ST. JAMES, NY 11780
TEL. (631) 686-5234, FAX (631) 590-1927

CIVIL ENGINEER
LANGAN
21 Penn Plaza, 360 West 31st Street, 8th Floor, New York, NY 10001
T: 212.479.5400 F: 212.479.5444 www.langan.com
NEW JERSEY NEW YORK CONNECTICUT PENNSYLVANIA OHIO
VIRGINIA WASHINGTON DC FLORIDA NORTH DAKOTA CALIFORNIA
ABU DHABI ATHENS DOHA DUBAI ISTANBUL
Langan Engineering, Environmental, Surveying and Landscape Architecture, D.P.C.
Langan Engineering and Environmental Services, Inc.
Langan CT, Inc.
Langan International LLC
Collectively known as Langan

KEYPLAN

SEAL

REVISIONS DATE DESCRIPTION

ISSUE	DATE	DESCRIPTION
4	12.04.17	CONSTRUCTION COST ESTIMATE
3	03.20.15	100% CD PROGRESS FOR REVIEW
2	12.31.14	85% CONSTRUCTION DOCUMENT
1	07.30.14	100% DESIGN DEVELOPMENT

OWNER
GOOD SAMARITAN
HOSPITAL MEDICAL CENTER
1000 MONTAUK HIGHWAY
WEST ISLIP, NY 11795

BAXTER BUILDING

PROJECT
ESSENTIAL ELECTRICAL SYSTEM UPGRADES

DRAWING NUMBER
E215-AH

DRAWING NAME
FIRST FLOOR PLAN
EXISTING & DEMOILITION
PART 5 - A HENES

DRAWING SCALE	DRAWING FILE
1/8"=1'-0"	GSHE215
BINDING ORDER	FIRST ISSUE DATE
	5/20/14

A

B

C

D

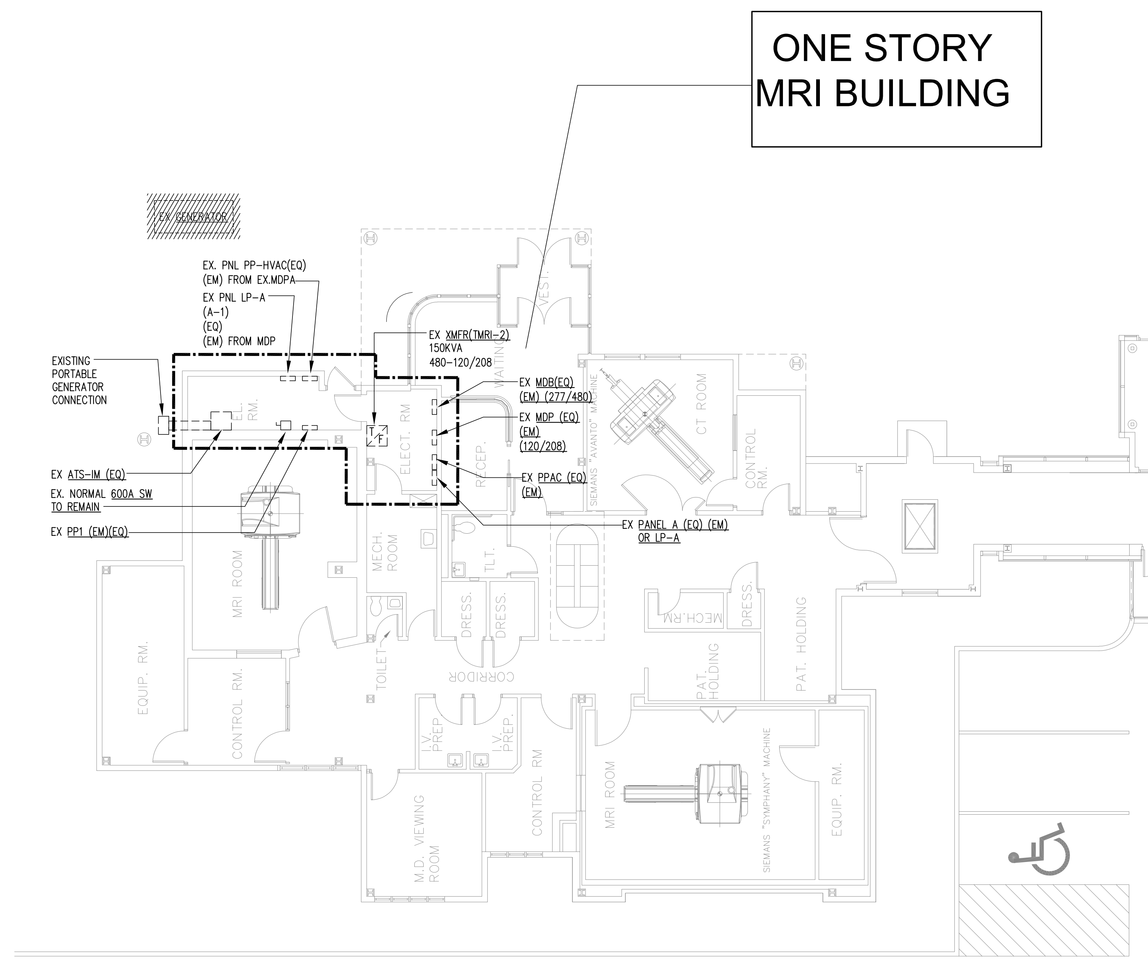

DEMOLITION SCOPE (BASE)

1. REMOVE EXISTING GENERATOR AND CONNECTION.

DEMOLITION SCOPE (ALTERNATE)

1. REMOVE EXISTING GENERATOR AND CONNECTION.
2. REMOVE EXISTING ATS-1M.
3. REMOVE EXISTING MDB.

MEP ENGINEER

WSP
512 Seventh Avenue
New York, NY 10018
(212) 532-9600
www.wspgroup.com/usa

ARCHITECT

McGuire Group Architects,P.C.
Healthcare Architecture
538 BROADHOLLOW ROAD, SUITE 201
MELVILLE, NY 11747
631 465 9700, FAX 631 465 9701

STRUCTURAL ENGINEER

TDM CONSULTING ENGINEER,PC
550 NORTH COUNTRY ROAD
SUITE E, ST. JAMES, NY 11780
TEL. (631) 686-5234, FAX (631) 590-1927

CIVIL ENGINEER

LANGAN
21 Penn Plaza, 360 West 31st Street, 8th Floor, New York, NY 10001
T: 212.479.5400 F: 212.479.5444 www.langan.com
NEW JERSEY NEW YORK CONNECTICUT PENNSYLVANIA OHIO
VIRGINIA WASHINGTON DC FLORIDA NORTH DAKOTA CALIFORNIA
ABU DHABI ATHENS DOHA DUBAI ISTANBUL
Langan Engineering, Environmental, Surveying and Landscape Architecture, D.P.C.
Langan Engineering and Environmental Services, Inc.
Langan CT, Inc.
Langan International LLC
Collectively known as Langan

KEYPLAN

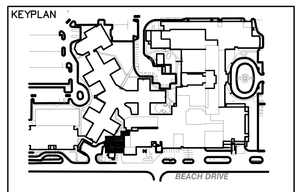

SEAL

REVISIONS DATE DESCRIPTION

4	12.04.17	CONSTRUCTION COST ESTIMATE
3	03.20.15	100% CD PROGRESS FOR REVIEW
2	12.31.14	85% CONSTRUCTION DOCUMENT
1	07.30.14	100% DESIGN DEVELOPMENT

ISSUE	DATE	DESCRIPTION

OWNER

GOOD SAMARITAN
HOSPITAL MEDICAL CENTER
1000 MONTAUK HIGHWAY
WEST ISLIP, NY 11795

PROJECT

ESSENTIAL
ELECTRICAL SYSTEM
UPGRADES

DRAWING NUMBER

E216-MRI

DRAWING NAME

FIRST FLOOR PLAN
EXISTING & DEMOILITION
PART 6-MRI

DRAWING SCALE	DRAWING FILE
1/8"=1'-0"	GSHE216
BINDING ORDER	FIRST ISSUE DATE
	5/20/14

COURT YARD

ONE STORY BUILDING

BAXTER BUILDING PAVILION

RADIOLOGY BUILDING

BAXTER BUILDING

EX. SECURITY PANEL

EX. PANEL A & B

EX. PANEL ASU-EM2 FED FROM RADIOLOGY W/ MIXED LOADS

EX PANEL ASU-LP NORMAL POWER

EX PANEL ASU-EM1 FED FROM POWER PLANT W/ MIXED LOADS

ASU NORTH

MANHOLE LOCATION

NEW WORK NOTES IN BAXTER ELEC. CLOSET:

(N/1) REPLACE EXISTING OLD ZENITH 300A ATS WITH NEW SEE E503 RISER.

EX UPDE (EM)
225A
4Z POLES

EX UPA (SEC 1)

EX LPA (SEC 2)

EX 75KVA XFMR (480-70V/208Y)

EX 50KVA-UPS

EX MDP-B

EX EMDP-ATS

EX EMDP-B

EX PP-MS

NEW 100A-3P DISCONNECT

NEW 45KVA 480/120-208V TRIAPEZE MOUNTED XFMR.

EX LP-A

EX PP-A

EX EM DP (BOTTOM)
(3) 30A-3P SPARE
(2) 30-3P
100A - MCC
100A - PNL E2 (2ND FLOOR)

EX EM DP
(MCC W/4 STARTERS)
TO REMAIN

EX ATS ISOLATION SW W/ 3 OVERLOADS

EX ANNEX MDP
1000A (FUSED) SW
TO REMAIN

ANNEX MECH EQUIP ROOM
(SEE ANG E-503A)

EX. 150KVA UPS-EP(CR)

EX 112.5KVA
XFMR 208-277/480V(EQ)
(BOTTOM)

EX D/S X-RAY 2(TOP)
EX D/S X-RAY 1 (BOT)

EX OPEM (120/208 4W-Q)
200A CB+ MOD. FOR TELECOMM, 100A ASU SOUTH (AMBULATORY), 100A LPEM, 200A CARDIO N.
200A (FOR LOCKER RM PNL-A & B)

EX SYSTEM ISOLATION SW 120/208V-600A (TWO INPUT)

EX CP PNL

EX CP PNL#1

EX CPU PNL#

EX 600A SW

EX UPS 100KVA

EX BATTERY

EX. PP-CSS

EX. SSC-2 EM. PNL.

EX 112.5KVA XFMR 480V/120-208V

EX 100A D/S (480V)

EX. COMP #2 P-69 (EM POWER)

EX. COMP #1 P-68 (NORMAL POWER)

EX. HVAC PIPING

EX. A/C

EX. CR-13

PANEL A

PANEL B

PANEL A (EM) 150A M.L.O. SHOP PANEL C

WELL PUMP

D/S-3P-30A

EX 112.5KVA XFMR 208-277/480V(EQ) (BOTTOM)

EX D/S X-RAY 2(TOP)

EX D/S X-RAY 1 (BOT)

RAMP DOWN

RAMP UP

ELEVATOR

ENTRANCE

LOBBY

CHAPEL

MEDITATION GARDEN

PASSAGE

CORRIDOR

WORK STATION

NURSES' STATION

PATIENT ROOM

ISOLATION ROOM

PALLIATIVE CARE CORRIDOR

B-WING

C-WING

D-WING

E-WING

F-EAST

MEP ENGINEER

WSP

512 Seventh Avenue
New York, NY 10018
(212) 532-9600
www.wspgroup.com/usa

ARCHITECT

McGuire Group Architects,P.C.
Healthcare Architecture
538 BROADHOLLOW ROAD, SUITE 201
MELVILLE, NY 11747
631 465 9700, FAX 631 465 9701

STRUCTURAL ENGINEER

TDM CONSULTING ENGINEER,PC
550 NORTH COUNTRY ROAD
SUITE E, ST. JAMES, NY 11780
TEL. (631) 686-5234, FAX (631) 590-1927

CIVIL ENGINEER

LANGAN
21 Penn Plaza, 360 West 31st Street, 8th Floor, New York, NY 10001
T: 212.479.5400 F: 212.479.5444 www.langan.com
NEW JERSEY NEW YORK CONNECTICUT PENNSYLVANIA OHIO
VIRGINIA WASHINGTON DC FLORIDA NORTH DAKOTA CALIFORNIA
ABU DHABI ATHENS DOHA DUBAI ISTANBUL
Langan Engineering, Environmental, Surveying and Landscape Architecture, D.P.C.
Langan Engineering and Environmental Services, Inc.
Langan CT, Inc.
Langan International LLC
Collectively known as Langan

KEYPLAN

SEAL

REVISIONS	DATE	DESCRIPTION

ISSUE	DATE	DESCRIPTION
4	12.04.17	CONSTRUCTION COST ESTIMATE
3	03.20.15	100% CD PROGRESS FOR REVIEW
2	12.31.14	85% CONSTRUCTION DOCUMENT
1	07.30.14	100% DESIGN DEVELOPMENT

OWNER

GOOD SAMARITAN HOSPITAL MEDICAL CENTER
1000 MONTAUK HIGHWAY
WEST ISLIP, NY 11795

PROJECT

ESSENTIAL ELECTRICAL SYSTEM UPGRADES

DRAWING NUMBER

E217-BX

DRAWING NAME

FIRST FLOOR PLAN EXISTING & DEMOILITION PART 7-BARTER

DRAWING SCALE	DRAWING FILE
3/32"=1'-0"	GSHE217
BINDING ORDER	FIRST ISSUE DATE
	5/20/14

SCOPE OF DEMOLITION WORK NOTE LINAC

1/D DISCONNECT EMERGENCY POWER FOR LPDE FROM COURTYARD GENERATOR SYSTEM AFTER NEW EMERGENCY FEEDER PROVIDED FROM POWER PLANT MEZZ. LEVEL.

LINAC BUILDING

7 E-601

EX PP-MR(480V)
EX. DPA -400A MAIN 480V
- 125A-3P SIMULATION
- 70A-3P X-RAY
- 225A-3P PPMR
- 100A-3P LINAC MACH.
- 100-3P. LPA & LPB

EX LPA (SEC 1)
EX LPA (SEC 2)
EX 75KVA XFMR (480-120/208V)
EX 50KVA UPS
EX LPDE (EM) 225A 42 POLES
1/D

ANNEX BLDG

3 E-603

EX.CG1
100A, MLO
EX.CC2
225A, MLO
SP TO PP-LABA
EX. LSC (30A MCB)

EX. LPA

EX EM DP (MCC W/4 STARTERS) TO REMAIN
EX ATS/ISOLATION SW AUTO TRANSFER
EX EM DP (BOTTOM)
(2) 30A-3P SPARE
(2) 30-3P
100A - MCC
100A - PNL E2 (2ND FLOOR)
EX ANNEX MDP 1000A FUSED SW TO REMAIN
EX 150 SW FOR ATS
ANNEX MECH EQUIP ROOM (SEE DWG E-503A)

EX. ANGIOPLASTY X-RAY MACHINE
EX LP-N
LPE (100A MLO)
EX. PP-C (NO RM.)
EX. LPC-A CB (EMERG) 100A MCB EACH
EX. LPC-1
EX. PR-1
EX. PP-2
EX. 150KVA UPS-EP(CR)
EX.EQ-1A
EX.LS-1A
EX.NLP1A
EX. CR1A 200A MCB SEC. PNL

1 E-604

EX ANGIO ISO XFRM 208V (N)
TO ANGIO 1ST FL SOUTH PICKER X-RAY

COURT YARD

CENTRAL OXYGEN PLANT
02 reserve tanks 6,00 gals.
02 tank 6,000 gals.
NO2 tank 875 gals.

3
EX 112.5KVA XFMR 208-277/480V(EQ) (BOTTOM)
EX D/S X-RAY 2(TOP)
EX D/S X-RAY 1 (BOT)
EX PP-AC
EX CATHLAB EM PANEL
EX DS CATH LAB
EX LP-AE (LS)(EM) 70A-MAIN
EX LP-A
EX WC
EX. DS (TOP)
EX DS (BOTTOM)
EX 225KVA(CR) XFMR 208-277/480V (TOP

RADIOLOGY BUILDING

EX DPEM (120/208 MLO)
200A CSP MECH, 60A TELECOMM, 100A ASU SOUTH (AMBULATORY), 100A LPEM, 200A CARDIO N.
200A (FOR LOCKER RM PNL-A & B)

MEP ENGINEER
WSP
512 Seventh Avenue
New York, NY 10018
(212) 532-9600
www.wspgroup.com/usa

ARCHITECT
McGuire Group Architects,P.C.
Healthcare Architecture
538 BROADHOLLOW ROAD, SUITE 201
MELVILLE, NY 11747
631 465 9700, FAX 631 465 9701

STRUCTURAL ENGINEER
TDM CONSULTING ENGINEER,PC
550 NORTH COUNTRY ROAD
SUITE E, ST. JAMES, NY 11780
TEL. (631) 686-5234, FAX (631) 590-1927

CIVIL ENGINEER
LANGAN
21 Penn Plaza, 360 West 31st Street, 8th Floor, New York, NY 10001
T: 212.479.5400 F: 212.479.5444 www.langan.com
NEW JERSEY NEW YORK CONNECTICUT PENNSYLVANIA OHIO VIRGINIA WASHINGTON DC FLORIDA NORTH DAKOTA CALIFORNIA
ABU DHABI ATHENS DOHA DUBAI ISTANBUL
Langan Engineering, Environmental, Surveying and Landscape Architecture, D.P.C.
Langan Engineering and Environmental Services, Inc.
Langan IT, Inc.
Langan International LLC
Collectively known as Langan

KEYPLAN

SEAL

REVISIONS	DATE	DESCRIPTION
4	12.04.17	CONSTRUCTION COST ESTIMATE
3	03.20.15	100% CD PROGRESS FOR REVIEW
2	12.31.14	85% CONSTRUCTION DOCUMENT
1	07.30.14	100% DESIGN DEVELOPMENT
ISSUE	DATE	DESCRIPTION

OWNER
GOOD SAMARITAN HOSPITAL MEDICAL CENTER
1000 MONTAUK HIGHWAY
WEST ISLIP, NY 11795

PROJECT
ESSENTIAL ELECTRICAL SYSTEM UPGRADES

DRAWING NUMBER
E218-CY

DRAWING NAME
FIRST FLOOR PLAN EXISTING & DEMOILITION PART 7-COURTYARD

DRAWING SCALE	DRAWING FILE
1/8"=1'-0"	GSHE218
BINDING ORDER	FIRST ISSUE DATE
	5/20/14

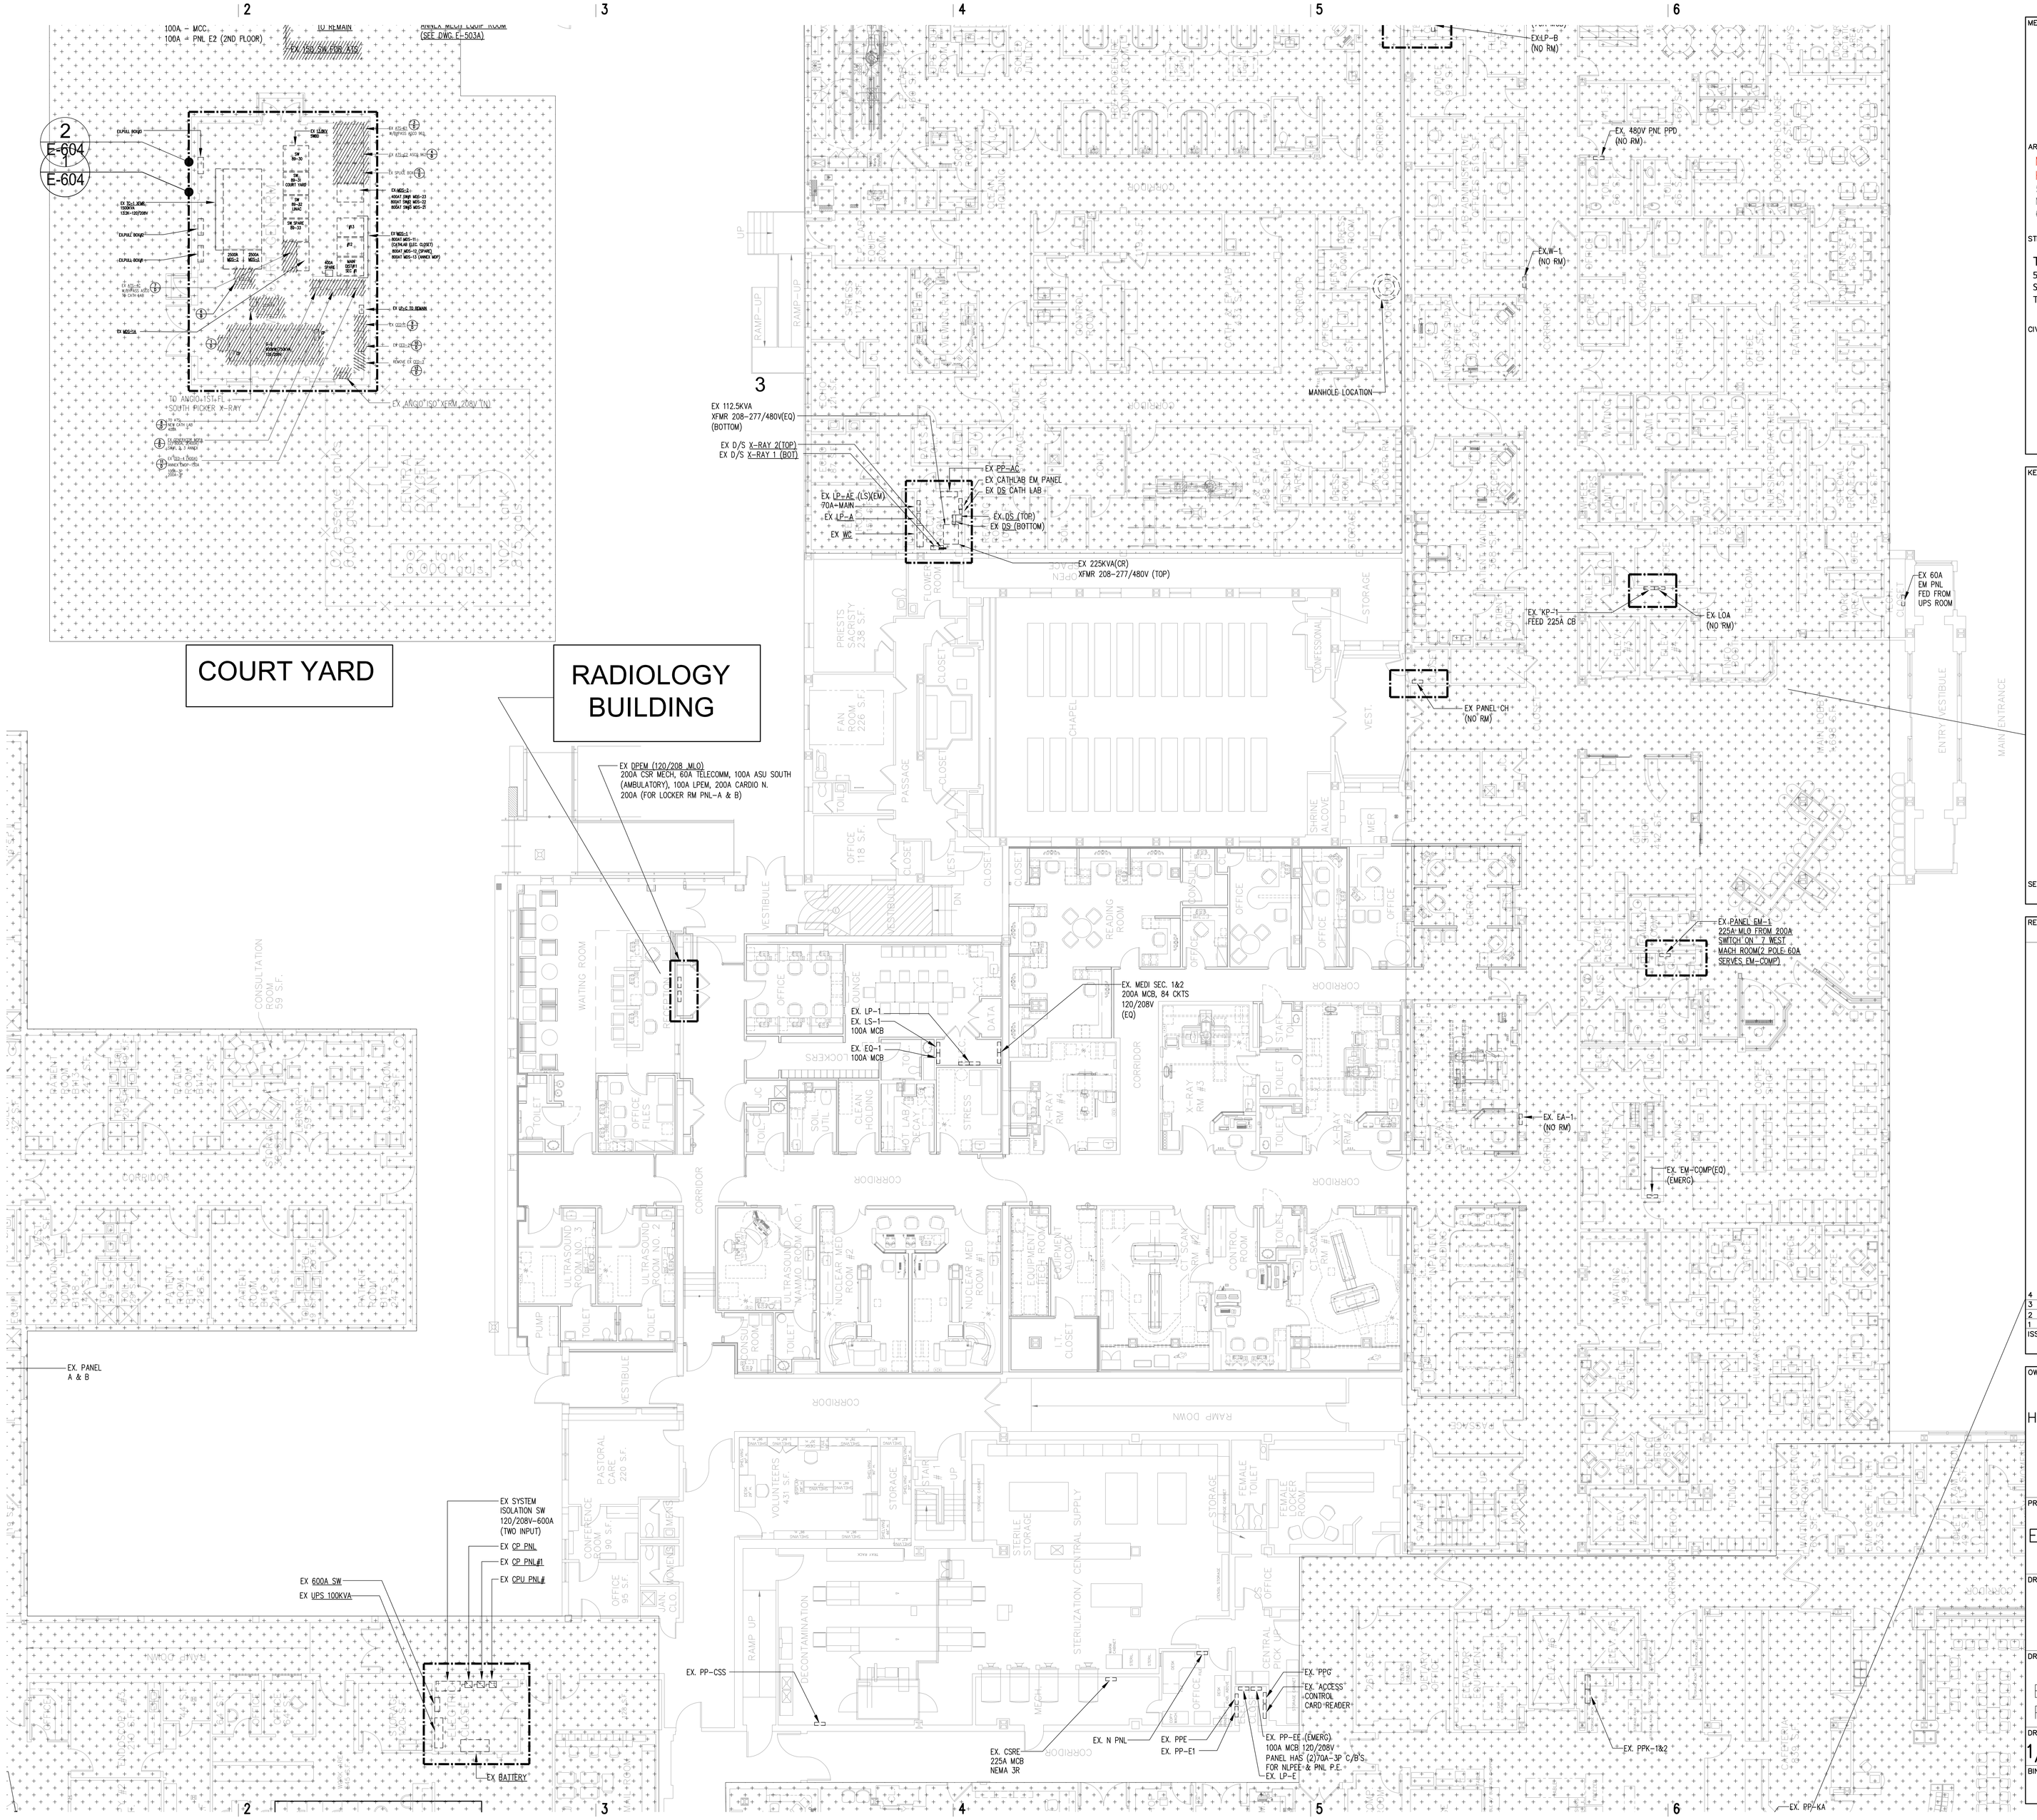
100A – MCC
100A – PNL E2 (2ND FLOOR)
EX 150A SW FOR ATS
(SEE DWG E-503A)
2
E-604
1
E-604
EXPAC BOAT
EX SCL-1 XFMR 150KVA 120K-208/208V
EX MDS/A
EX GENS
EX MDS-2
400AT 2NP MDS-22
800AT 3NP MDS-22
800AT 3NP MDS-23
EX MDS-1
800AT MDS-11
(ULTRA MDS-1)(EC)
800AT MDS-12
800AT MDS-13 (SPARE)
800AT MDS-12 (MRI MDP)
EX GEN-2
EX GEN-3
EX GEN-1
EX CPU-2
EX CPU-3
EX CPU-1
EX CPU-4
EX CPU-5
EX

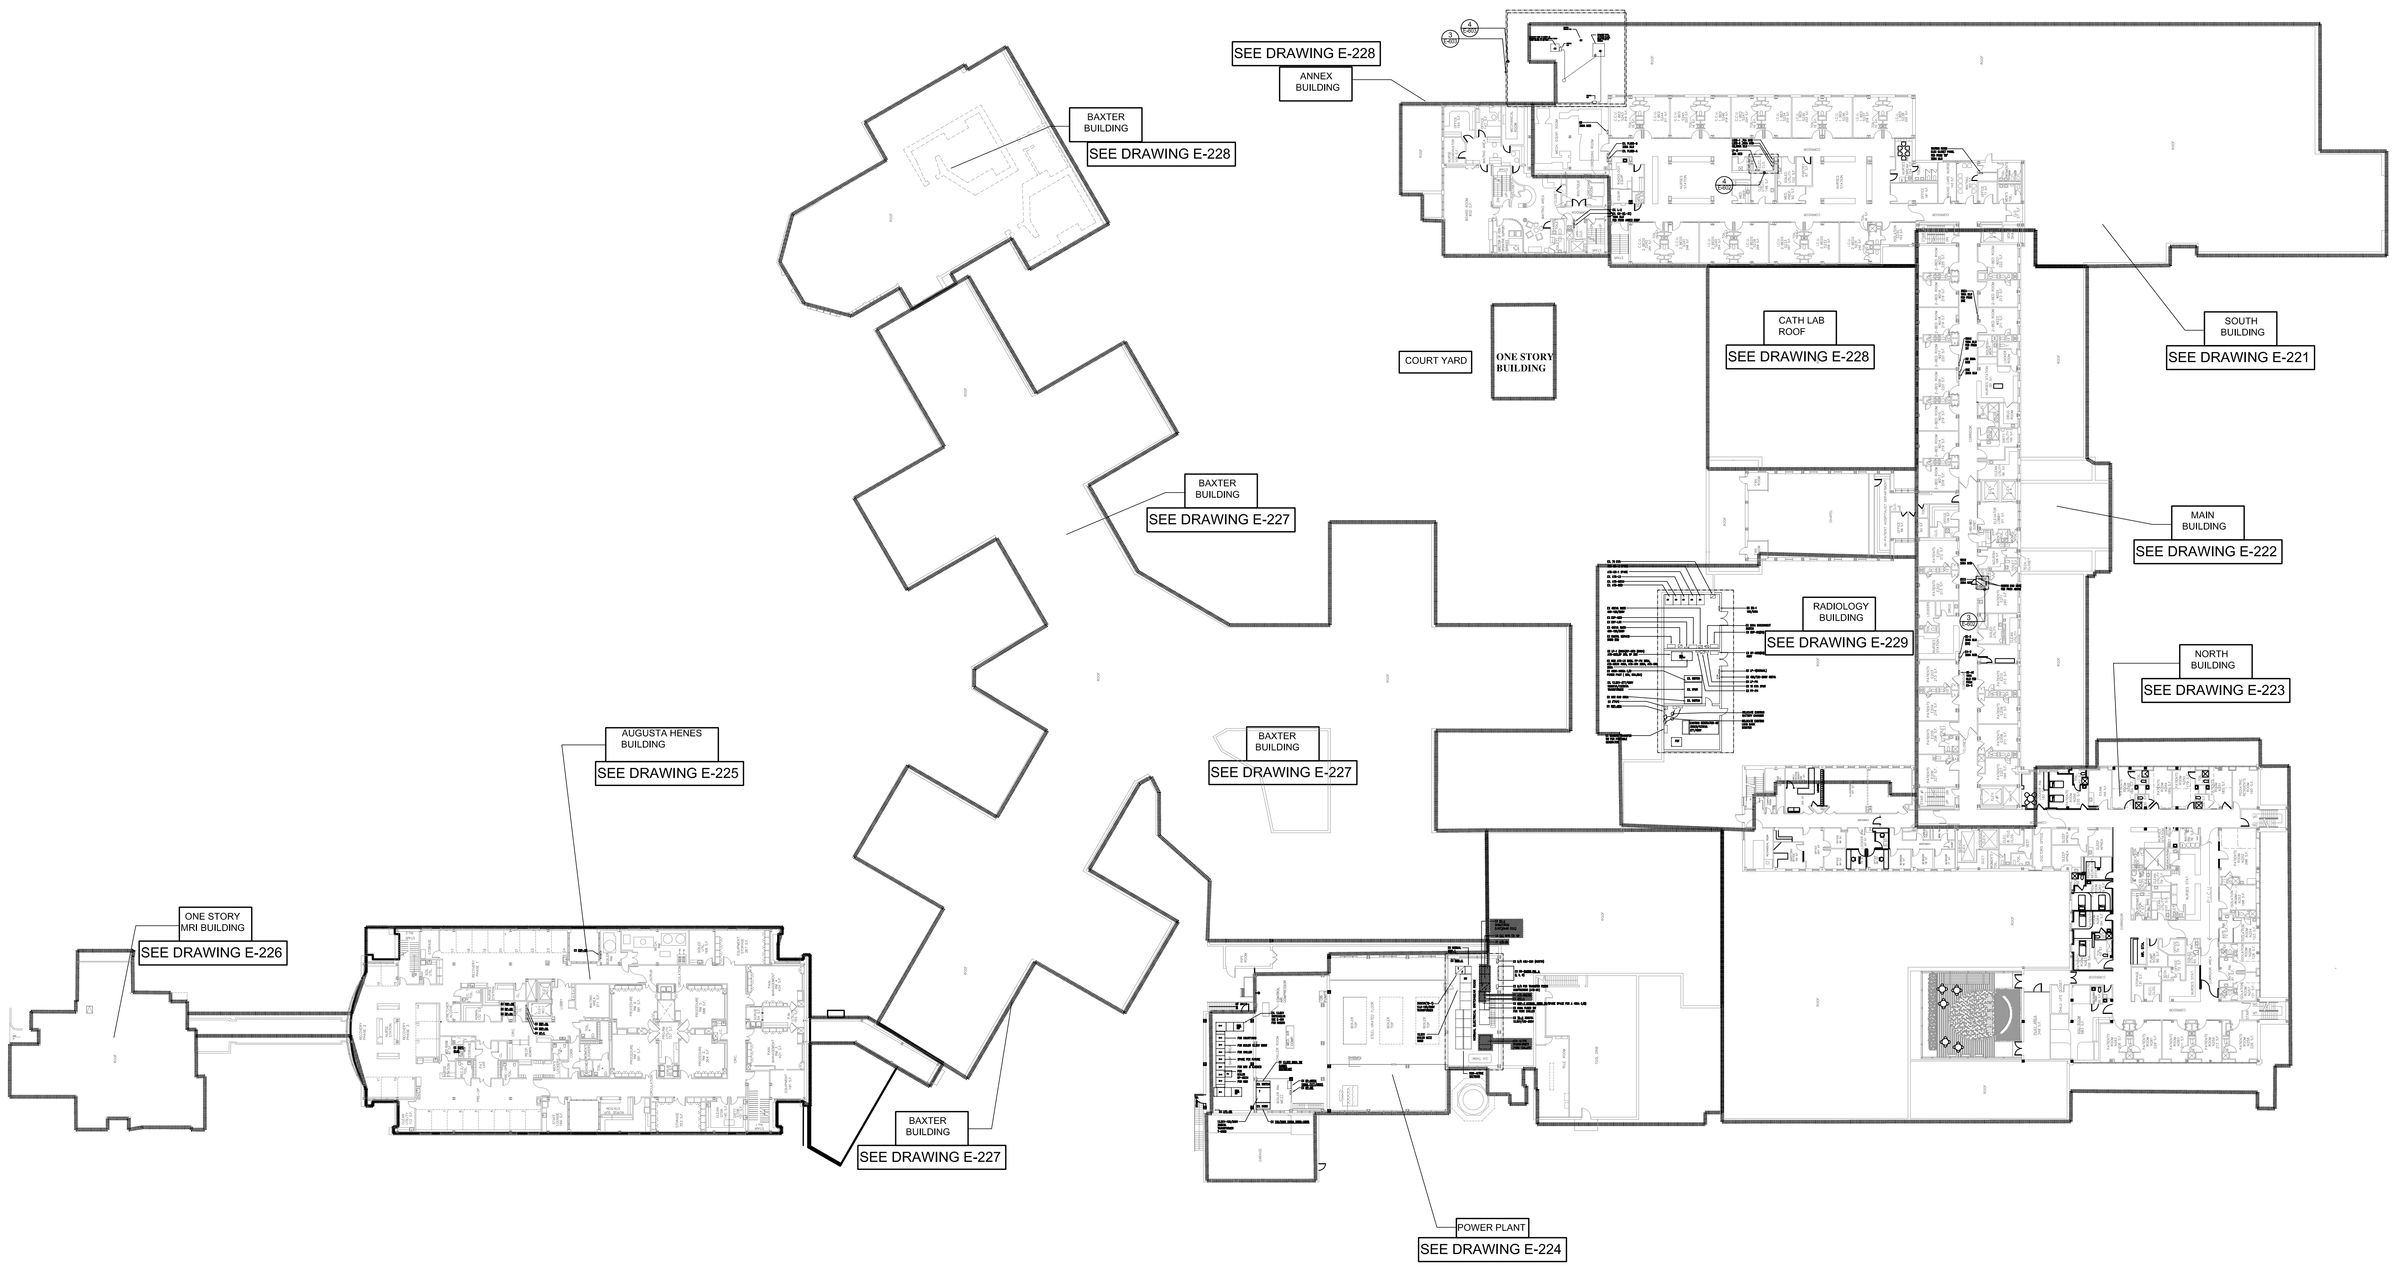

MEP ENGINEER
WSP
512 Seventh Avenue
New York, NY 10018
(212) 532-9600
www.wspgroup.com/usa

ARCHITECT
McGuire Group Architects,P.C.
Healthcare Architecture
538 BROADHOLLOW ROAD, SUITE 201
MELVILLE, NY 11747
631 465 9700, FAX 631 465 9701

STRUCTURAL ENGINEER
TDM CONSULTING ENGINEER,PC
550 NORTH COUNTRY ROAD
SUITE E, ST. JAMES, NY 11780
TEL. (631) 686-5234, FAX (631) 590-1927

CIVIL ENGINEER
LANGAN
21 Penn Plaza, 360 West 31st Street, 8th Floor, New York, NY 10001
T: 212.479.5400 F: 212.479.5444 www.langan.com
NEW JERSEY NEW YORK CONNECTICUT PENNSYLVANIA OHIO
VIRGINIA WASHINGTON DC FLORIDA NORTH DAKOTA CALIFORNIA
ABU DHABI ATHENS DOHA DUBAI ISTANBUL
Langan Engineering, Environmental, Surveying and Landscape Architecture, D.P.C.
Langan Engineering and Environmental Services, Inc.
Langan CT, Inc.
Langan International LLC
Collectively known as Langan

KEYPLAN

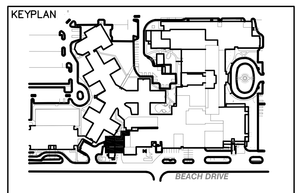

SEAL

REVISIONS	DATE	DESCRIPTION
4	12.04.17	CONSTRUCTION COST ESTIMATE
3	03.20.15	100% CD PROGRESS FOR REVIEW
2	12.31.14	85% CONSTRUCTION DOCUMENT
1	07.30.14	100% DESIGN DEVELOPMENT
ISSUE	DATE	DESCRIPTION

OWNER
GOOD SAMARITAN
HOSPITAL MEDICAL CENTER
1000 MONTAUK HIGHWAY
WEST ISLIP, NY 11795

PROJECT
ESSENTIAL ELECTRICAL SYSTEM UPGRADES

DRAWING NUMBER
E220

DRAWING NAME
SECOND FLOOR OVERALL PLAN EXISTING & DEMOLITION

DRAWING SCALE	DRAWING FILE
1/32"=1'-0"	GSHE220
BINDING ORDER	FIRST ISSUE DATE
	5/14/14

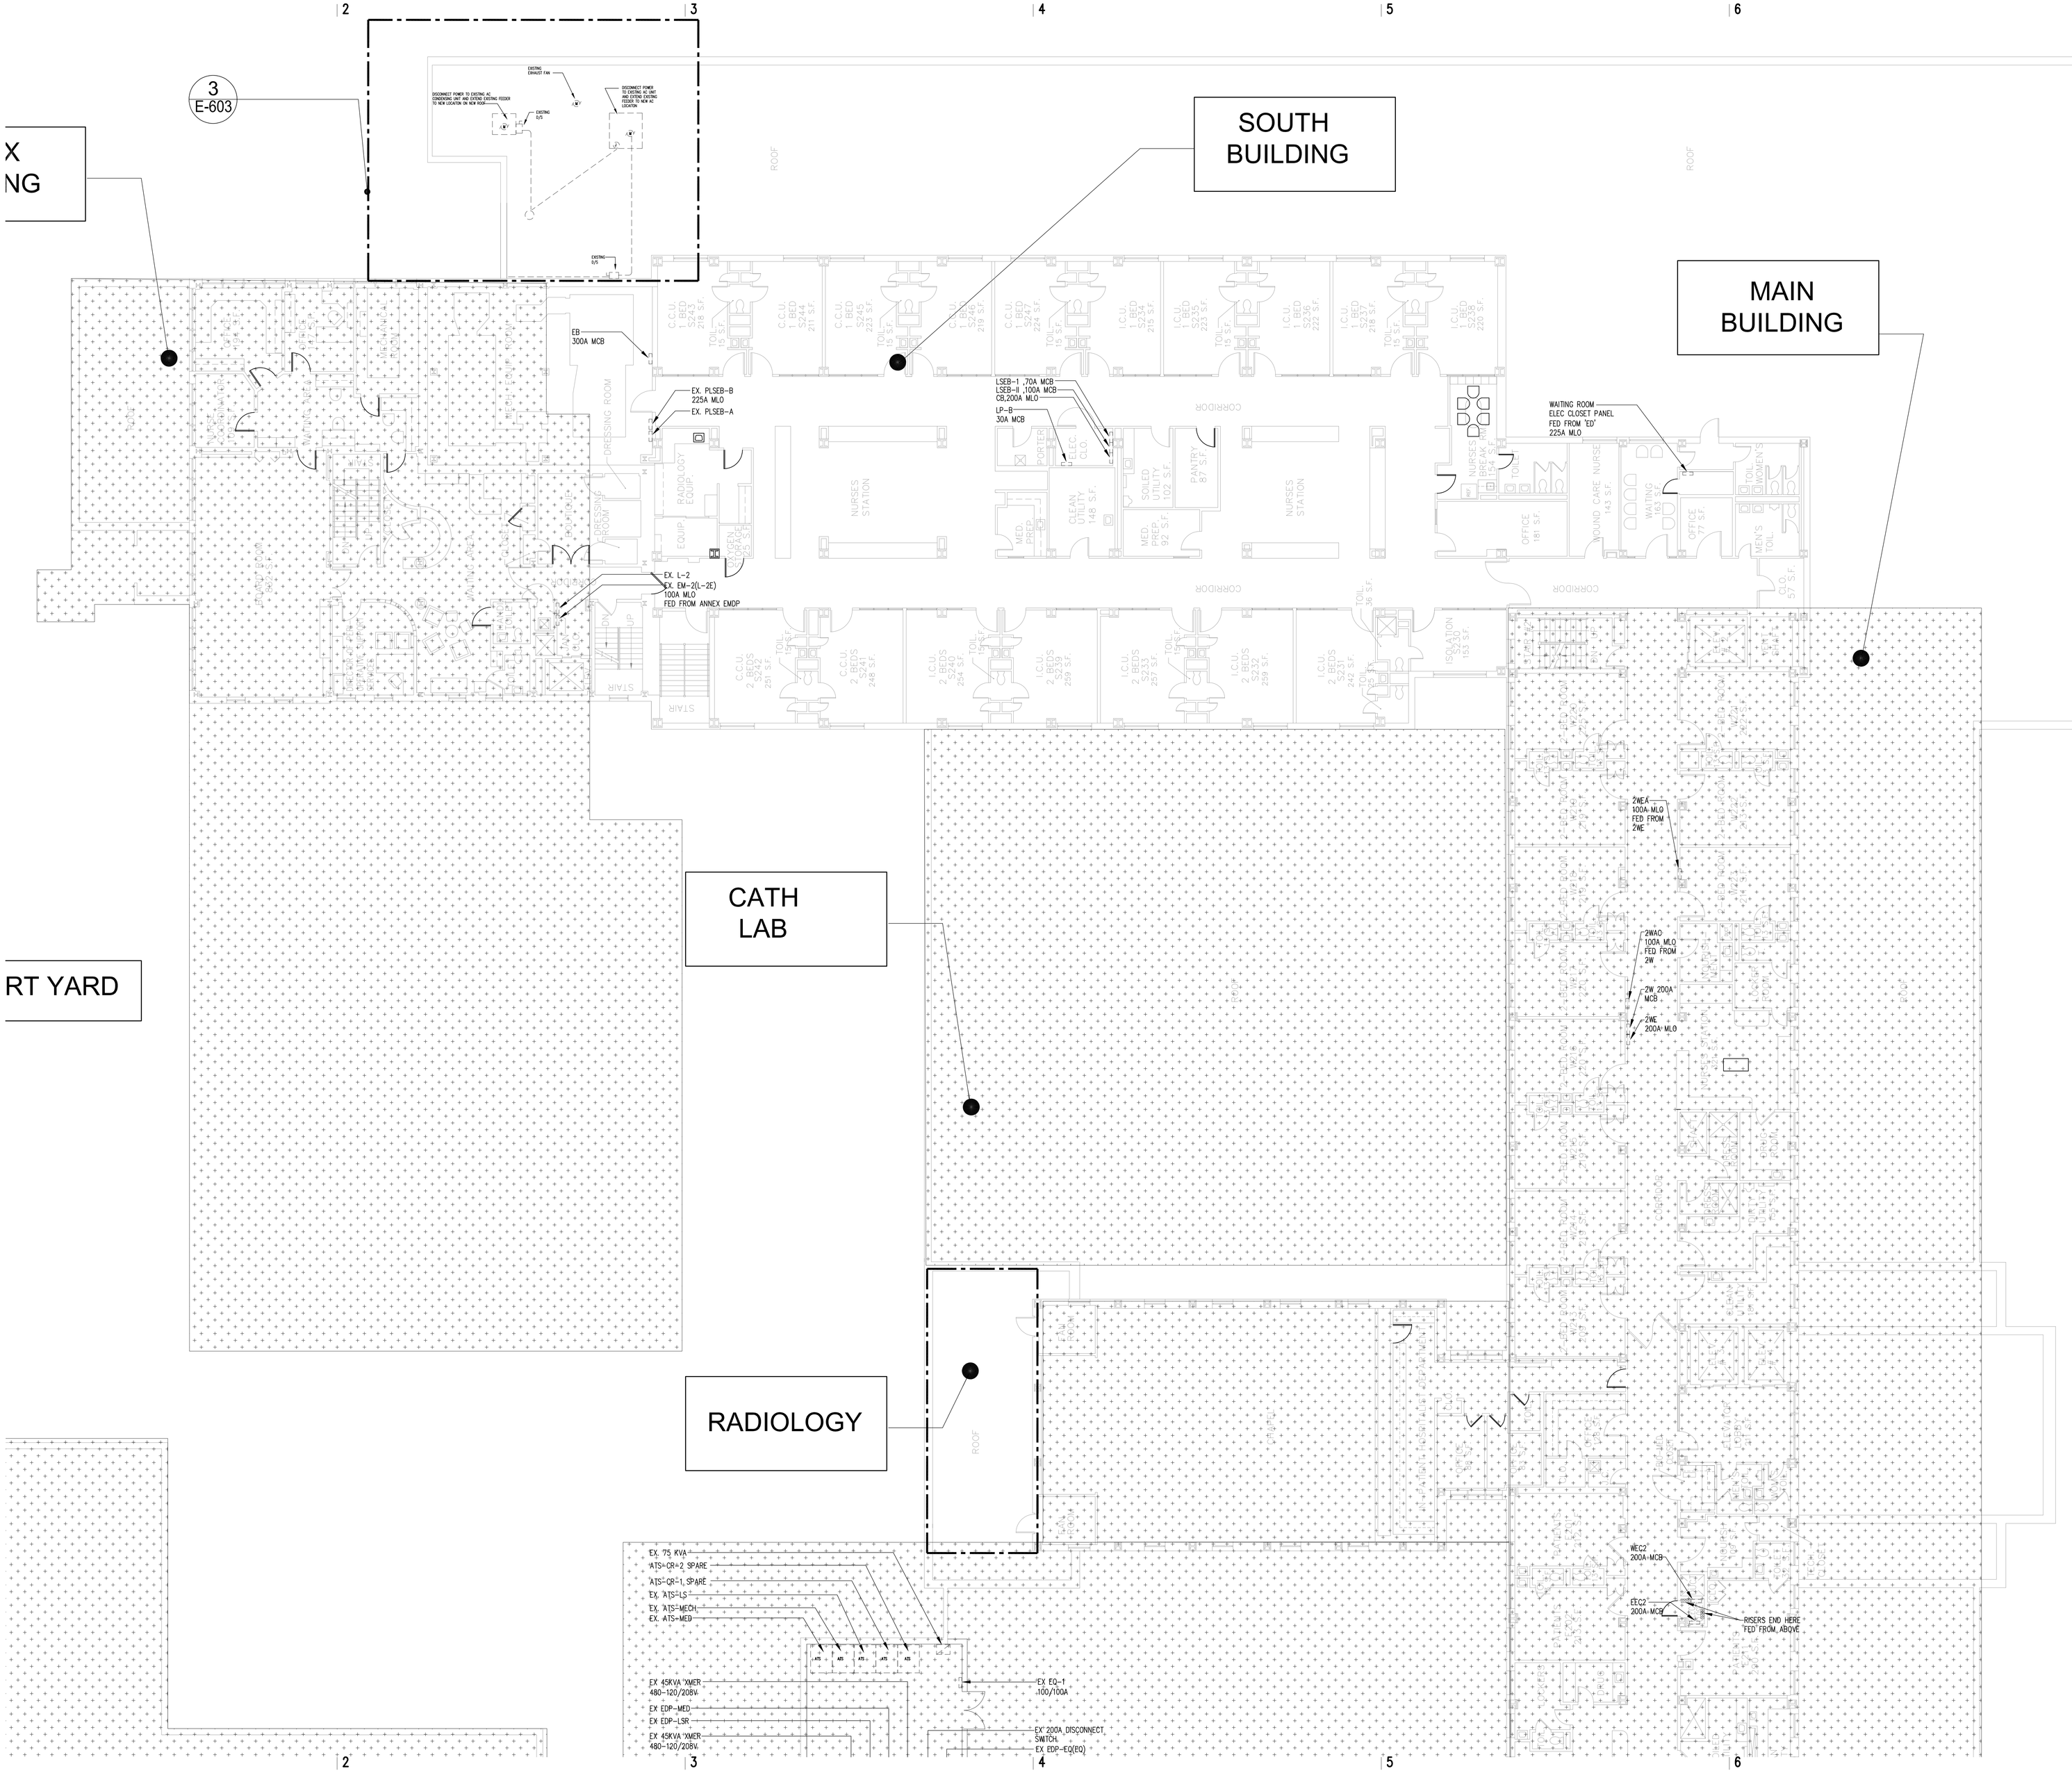

MEP ENGINEER

WSP
512 Seventh Avenue
New York, NY 10018
(212) 532-9600
www.wspgroup.com/usa

ARCHITECT

McGuire Group Architects,P.C.
Healthcare Architecture
538 BROADHOLLOW ROAD, SUITE 201
MELVILLE, NY 11747
631 465 9700, FAX 631 465 9701

STRUCTURAL ENGINEER

TDM CONSULTING ENGINEER,PC
550 NORTH COUNTRY ROAD
SUITE E, ST. JAMES, NY 11780
TEL. (631) 686-5234, FAX (631) 590-1927

CIVIL ENGINEER

LANGAN
21 Penn Plaza, 360 West 31st Street, 8th Floor, New York, NY 10001
T: 212.479.5400 F: 212.479.5444 www.langan.com
NEW JERSEY NEW YORK CONNECTICUT PENNSYLVANIA OHIO
VIRGINIA WASHINGTON DC FLORIDA NORTH DAKOTA CALIFORNIA
ABU DHABI ATHENS DOHA DUBAI ISTANBUL
Langan Engineering, Environmental, Surveying and Landscape Architecture, D.P.C.
Langan Engineering and Environmental Services, Inc.
Langan CT, Inc.
Langan International LLC
Collectively known as Langan

KEYPLAN

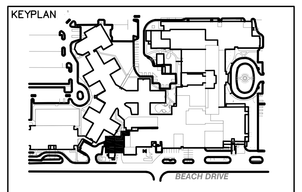

SEAL

REVISIONS	DATE	DESCRIPTION
4	12.04.17	CONSTRUCTION COST ESTIMATE
3	03.20.15	100% CD PROGRESS FOR REVIEW
2	12.31.14	85% CONSTRUCTION DOCUMENT
1	07.30.14	100% DESIGN DEVELOPMENT
ISSUE	DATE	DESCRIPTION

OWNER

GOOD SAMARITAN HOSPITAL MEDICAL CENTER
1000 MONTAUK HIGHWAY
WEST ISLIP, NY 11795

PROJECT

ESSENTIAL ELECTRICAL SYSTEM UPGRADES

DRAWING NUMBER

E221-SB

DRAWING NAME

SECOND FLOOR PLAN EXISTING & DEMOILITION PART 1 - SOUTH BLDG

DRAWING SCALE	DRAWING FILE
1/8"=1'-0"	GSHE221
BINDING ORDER	FIRST ISSUE DATE
	5/20/14

CATH LAB

MAIN BUILDING

RADIOLOGY BUILDING

EX. 1-Z
EX. EM-2(L=2E)
100A MLO
FED FROM ANNEX EMDP

EX. 75 KVA
ATS-CR-2 SPARE
ATS-CR-1 SPARE
EX. ATS-LS
EX. ATS-MECH
EX. ATS-MED

EX 45KVA XMER
480-120/208V
EX EDP-MED
EX EDP-LSR
EX 45KVA XMER
480-120/208V
EX EMERG. SERVICE
SWBD EDB

EX LP-1 (800A)DP-MED (600A)
ATS-MED,SP 250, SP 250
EX NDB ATS-LS 250A, PP-PH 250A,
ATS-MECH 400A, ATS-CR1 250A, ATS-CR2
250A
EX 480V-1600A C/B
POWER PACT (.95A, 96A,95A)
EX. 13.2KV-277/480V
1000KVA/1333KVA
TRANSFORMER
EX USS RAD.600A
EX 3"PIPE
EX ERP-GEN

EX. MANUAL TRANSFER
SW FOR PORTABLE
GENERATOR

EX EQ-1
100/100A
EX 200A DISCONNECT
SWITCH
EX EDP-EQ(EQ)
EX. DP-MED(EQ)
480V
EX LP-1(NORMAL)
EX. 480/120-208V 45KVA
EX. LP-PH.
EX. 15 KVA XFMR
EX. PP-PH.
RELOCATE EXISTING
BATTERY CHANGER
RELOCATE EXISTING
LOAD BANK
MONITOR

EXISTING GENERATOR-GE
350KW/437KVA
277/480V

EOT

2WEA
100A MLO
FED FROM
2WE
2WAC
100A MLO
FED FROM
2W
2W 200A
MCB
2WE
200A MLO

WEC2
200A MCB
EEC2
200A MCB
RISERS END HERE
FED FROM ABOVE

3
E-602

EE-2
200A MLO
(EM)
EA-2
200A MCB
2E-AC
100A
MLO FED
FROM
EA-2

MEP ENGINEER
WSP
512 Seventh Avenue
New York, NY 10018
(212) 532-9600
www.wspgroup.com/usa

ARCHITECT
McGuire Group Architects,P.C.
Healthcare Architecture
538 BROADHOLLOW ROAD, SUITE 201
MELVILLE, NY 11747
631 465 9700, FAX 631 465 9701

STRUCTURAL ENGINEER
TDM CONSULTING ENGINEER,PC
550 NORTH COUNTRY ROAD
SUITE E, ST. JAMES, NY 11780
TEL. (631) 686-5234, FAX (631) 590-1927

CIVIL ENGINEER
LANGAN
21 Penn Plaza, 360 West 31st Street, 8th Floor, New York, NY 10001
T: 212.479.5400 F: 212.479.5444 www.langan.com
NEW JERSEY NEW YORK CONNECTICUT PENNSYLVANIA OHIO
VIRGINIA WASHINGTON DC FLORIDA NORTH DAKOTA CALIFORNIA
ABU DHABI ATHENS DOHA DUBAI ISTANBUL
Langan Engineering, Environmental, Surveying and Landscape Architecture, D.P.C.
Langan Engineering and Environmental Services, Inc.
Langan VT, Inc.
Langan International LLC
Collectively known as Langan

KEYPLAN

SEAL

REVISIONS	DATE	DESCRIPTION
4	12.04.17	CONSTRUCTION COST ESTIMATE
3	03.20.15	100% CD PROGRESS FOR REVIEW
2	12.31.14	85% CONSTRUCTION DOCUMENT
1	07.30.14	100% DESIGN DEVELOPMENT
ISSUE	DATE	DESCRIPTION

OWNER
GOOD SAMARITAN
HOSPITAL MEDICAL CENTER
1000 MONTAUK HIGHWAY
WEST ISLIP, NY 11795

PROJECT
ESSENTIAL
ELECTRICAL SYSTEM
UPGRADES

DRAWING NUMBER
E222-MB

DRAWING NAME
SECOND FLOOR PLAN
EXISTING & DEMOILITION
PART 2 - MAIN BLDG

DRAWING SCALE	DRAWING FILE
1/8"=1'-0"	GSHE222
BINDING ORDER	FIRST ISSUE DATE
	5/20/14

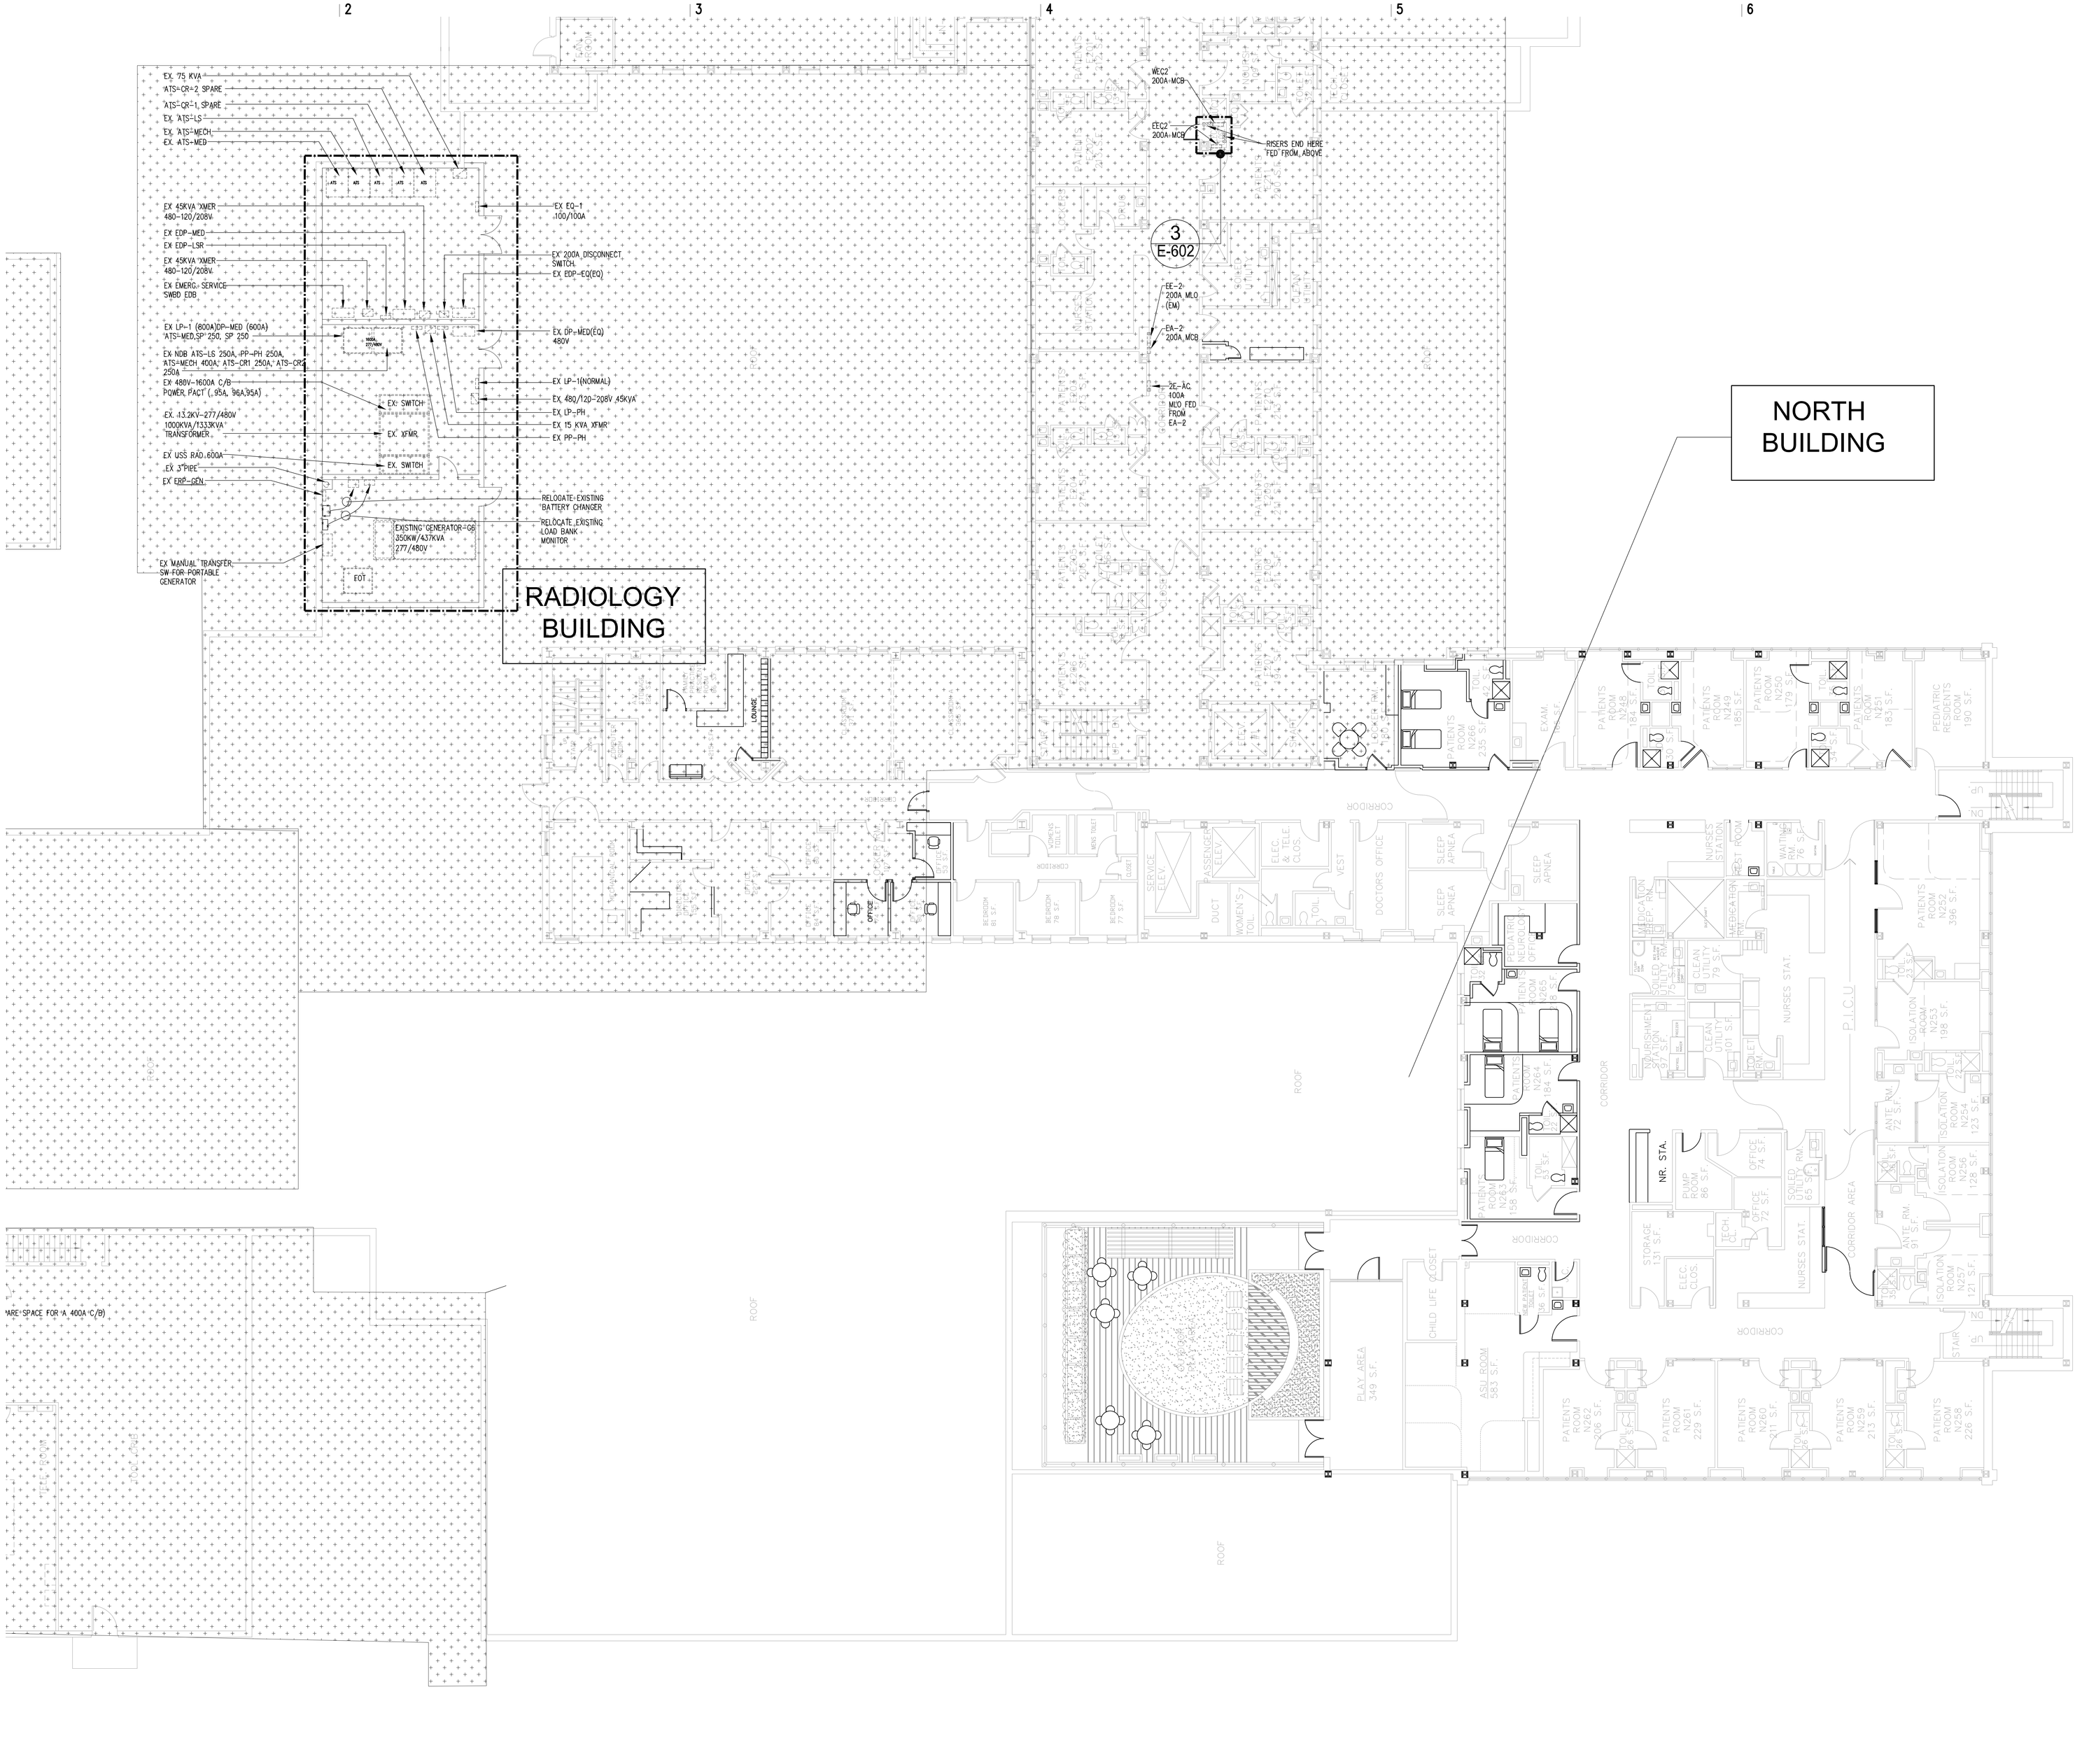

MEP ENGINEER

WSP
512 Seventh Avenue
New York, NY 10018
(212) 532-9600
www.wspgroup.com/usa

ARCHITECT

McGuire Group Architects,P.C.
Healthcare Architecture
538 BROADHOLLOW ROAD, SUITE 201
MELVILLE, NY 11747
631 465 9700, FAX 631 465 9701

STRUCTURAL ENGINEER

TDM CONSULTING ENGINEER,PC
550 NORTH COUNTRY ROAD
SUITE E, ST. JAMES, NY 11780
TEL. (631) 686-5234, FAX (631) 590-1927

CIVIL ENGINEER

LANGAN
21 Penn Plaza, 360 West 31st Street, 8th Floor, New York, NY 10001
T: 212.479.5400 F: 212.479.5444 www.langan.com
NEW JERSEY NEW YORK CONNECTICUT PENNSYLVANIA OHIO
VIRGINIA WASHINGTON DC FLORIDA NORTH DAKOTA CALIFORNIA
ABU DHABI ATHENS DOHA DUBAI ISTANBUL
Langan Engineering, Environmental, Surveying and Landscape Architecture, D.P.C.
Langan Engineering and Environmental Services, Inc.
Langan CT, Inc.
Langan International LLC
Collectively known as Langan

KEYPLAN

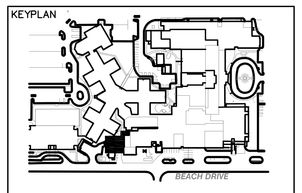

SEAL

REVISIONS	DATE	DESCRIPTION
4	12.04.17	CONSTRUCTION COST ESTIMATE
3	03.20.15	100% CD PROGRESS FOR REVIEW
2	12.31.14	85% CONSTRUCTION DOCUMENT
1	07.30.14	100% DESIGN DEVELOPMENT
ISSUE	DATE	DESCRIPTION

OWNER

GOOD SAMARITAN
HOSPITAL MEDICAL CENTER
1000 MONTAUK HIGHWAY
WEST ISLIP, NY 11795

PROJECT

ESSENTIAL ELECTRICAL SYSTEM UPGRADES

DRAWING NUMBER

E223-NB

DRAWING NAME

SECOND FLOOR PLAN EXISTING & DEMOILITION PART 3 – NORTH BLDG

DRAWING SCALE	DRAWING FILE
1/8"=1'-0"	GSHE223
BINDING ORDER	FIRST ISSUE DATE
	5/20/14

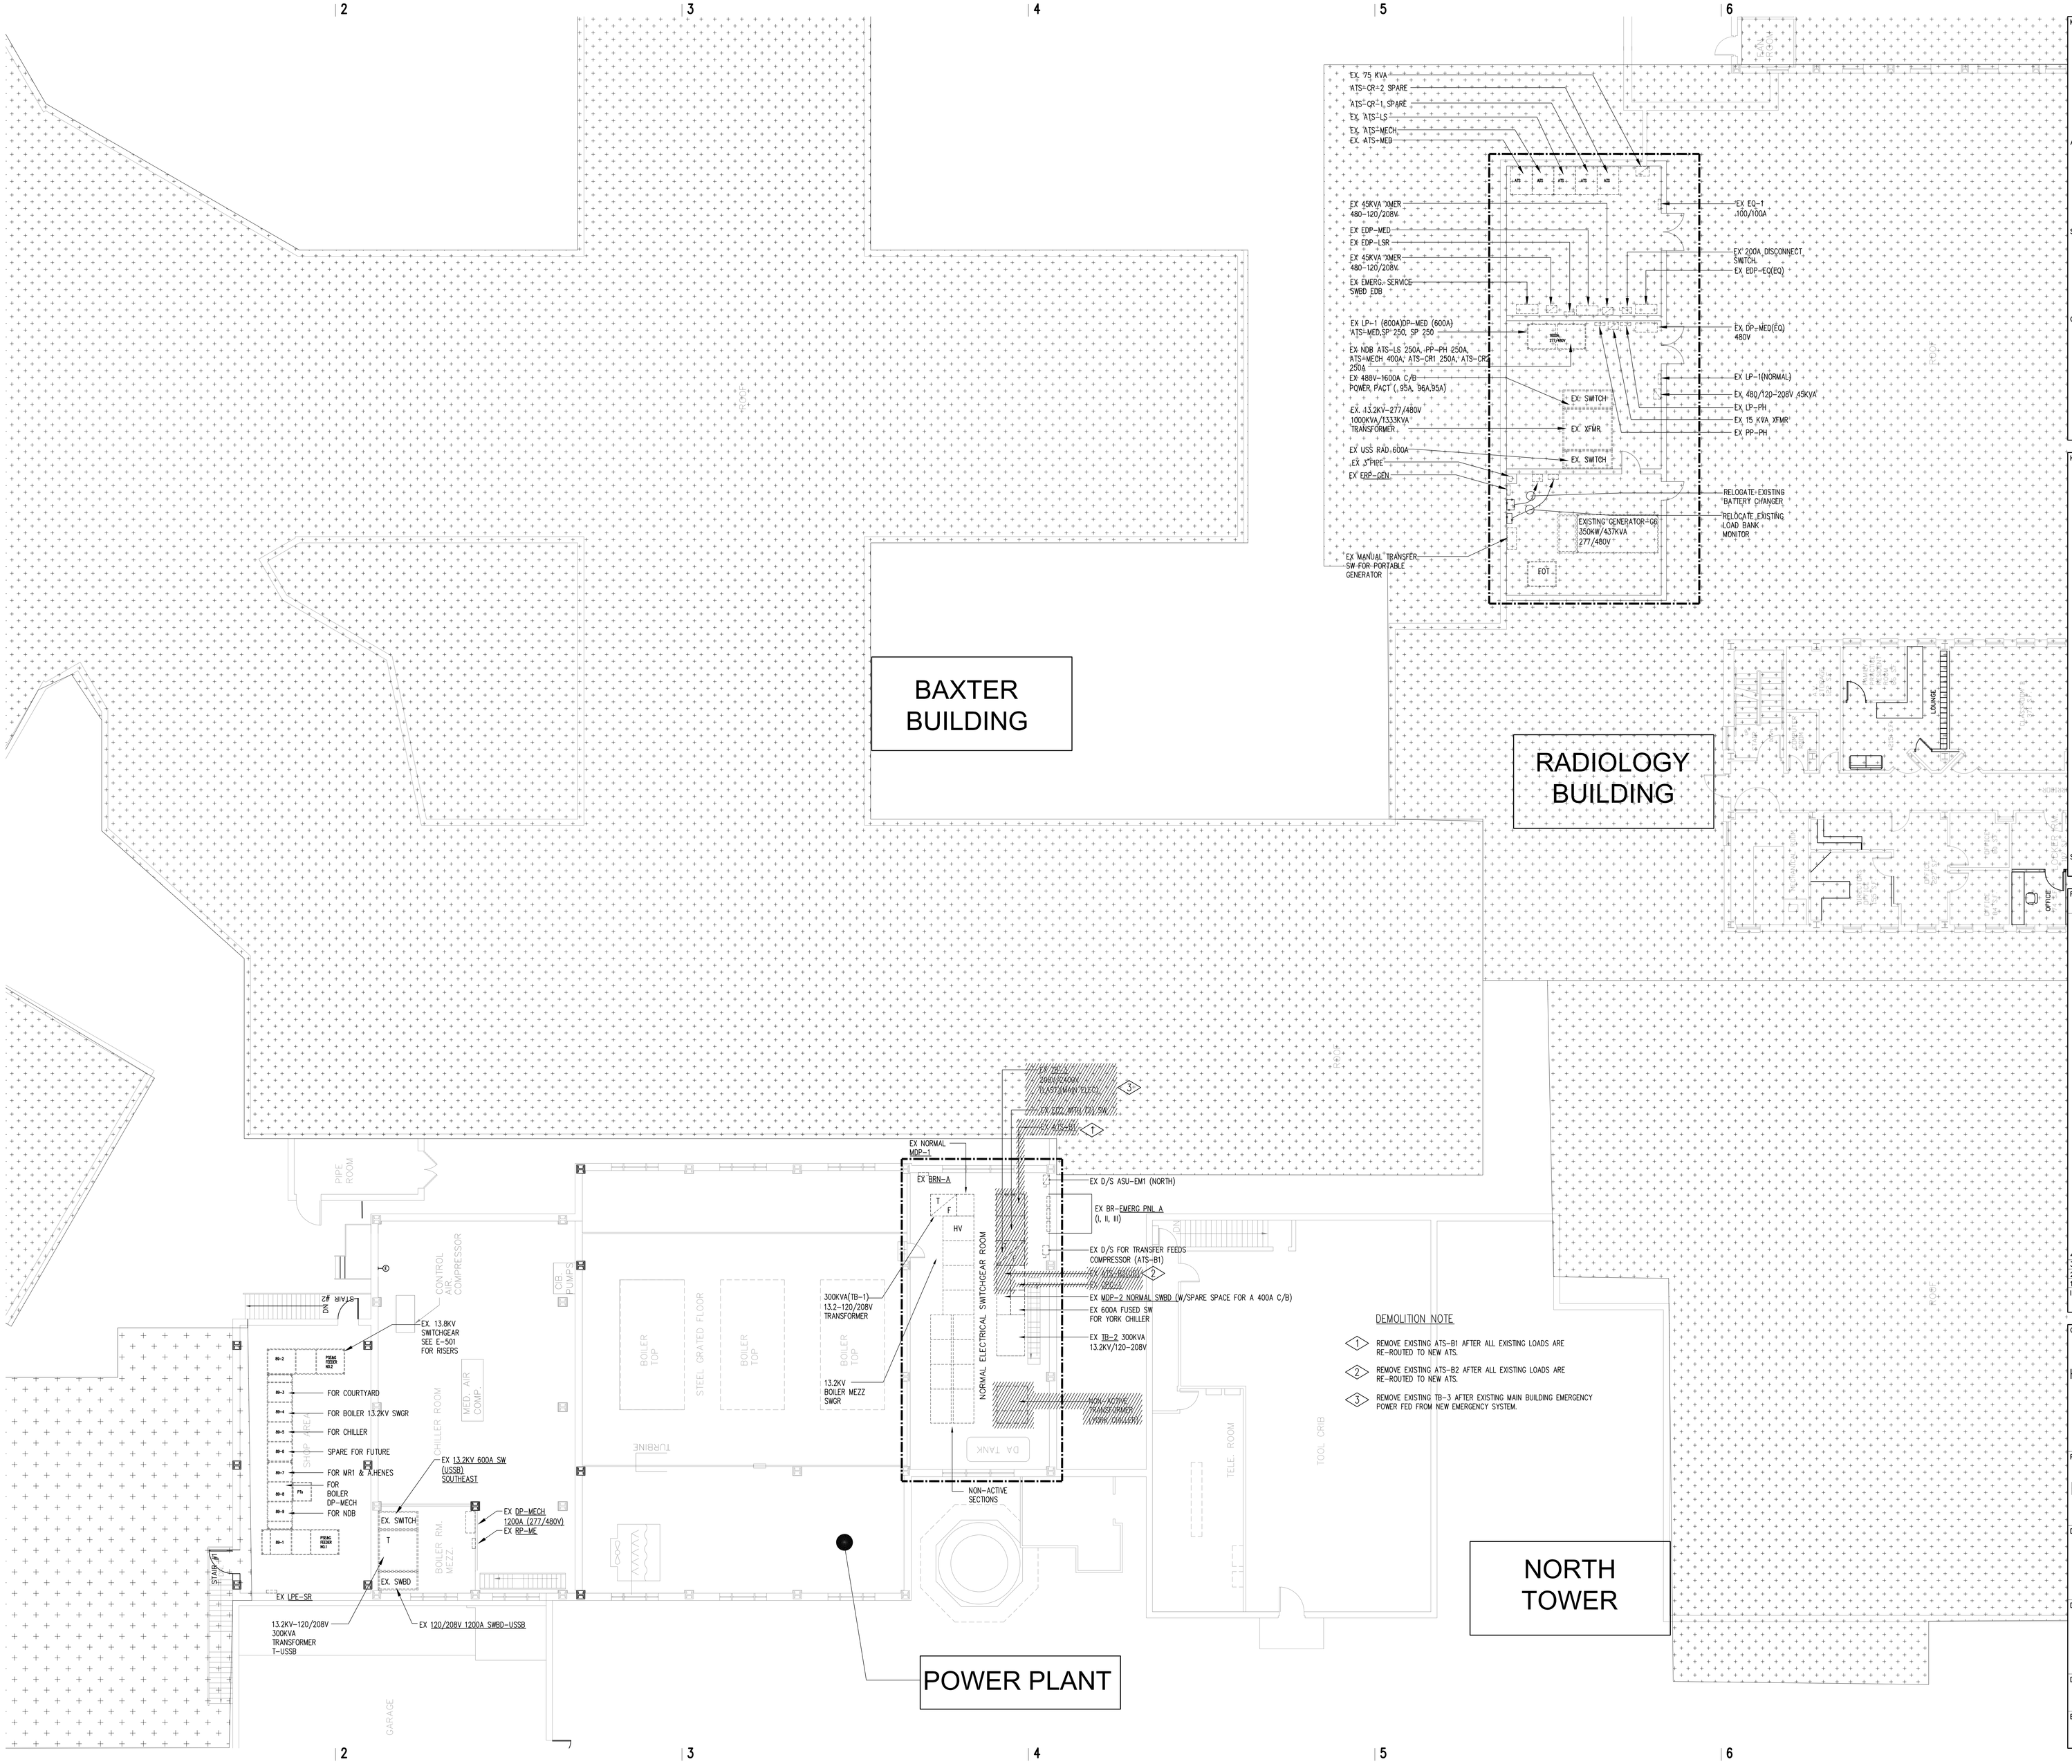

DEMOLITION NOTE

1. REMOVE EXISTING ATS-B1 AFTER ALL EXISTING LOADS ARE RE-ROUTED TO NEW ATS.
2. REMOVE EXISTING ATS-B2 AFTER ALL EXISTING LOADS ARE RE-ROUTED TO NEW ATS.
3. REMOVE EXISTING TB-3 AFTER EXISTING MAIN BUILDING EMERGENCY POWER FED FROM NEW EMERGENCY SYSTEM.

MEP ENGINEER

WSP
512 Seventh Avenue
New York, NY 10018
(212) 532-9600
www.wspgroup.com/usa

ARCHITECT

McGuire Group Architects,P.C.
Healthcare Architecture
538 BROADHOLLOW ROAD, SUITE 201
MELVILLE, NY 11747
631 465 9700, FAX 631 465 9701

STRUCTURAL ENGINEER

TDM CONSULTING ENGINEER,PC
550 NORTH COUNTRY ROAD
SUITE E, ST. JAMES, NY 11780
TEL. (631) 686-5234, FAX (631) 590-1927

CIVIL ENGINEER

LANGAN
21 Penn Plaza, 360 West 31st Street, 8th Floor, New York, NY 10001
T: 212.479.5400 F: 212.479.5444 www.langan.com
NEW JERSEY NEW YORK CONNECTICUT PENNSYLVANIA OHIO VIRGINIA WASHINGTON DC FLORIDA NORTH DAKOTA CALIFORNIA
ABU DHABI ATHENS DOHA DUBAI ISTANBUL
Langan Engineering, Environmental, Surveying and Landscape Architecture, D.P.C.
Langan Engineering and Environmental Services, Inc.
Langan CT, Inc.
Langan International LLC
Collectively known as Langan

KEYPLAN

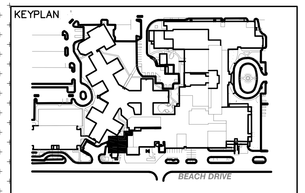

SEAL

REVISIONS	DATE	DESCRIPTION
4	12.04.17	CONSTRUCTION COST ESTIMATE
3	03.20.15	100% CD PROGRESS FOR REVIEW
2	12.31.14	85% CONSTRUCTION DOCUMENT
1	07.30.14	100% DESIGN DEVELOPMENT
ISSUE	DATE	DESCRIPTION

OWNER

GOOD SAMARITAN HOSPITAL MEDICAL CENTER
1000 MONTAUK HIGHWAY
WEST ISLIP, NY 11795

PROJECT

ESSENTIAL ELECTRICAL SYSTEM UPGRADES

DRAWING NUMBER

E224-PP

DRAWING NAME

SECOND FLOOR PLAN EXISTING & DEMOILITION PART 4 – POWER PLANT

DRAWING SCALE	DRAWING FILE
1/8"=1'-0"	GSHE224
BINDING ORDER	FIRST ISSUE DATE
	5/20/14

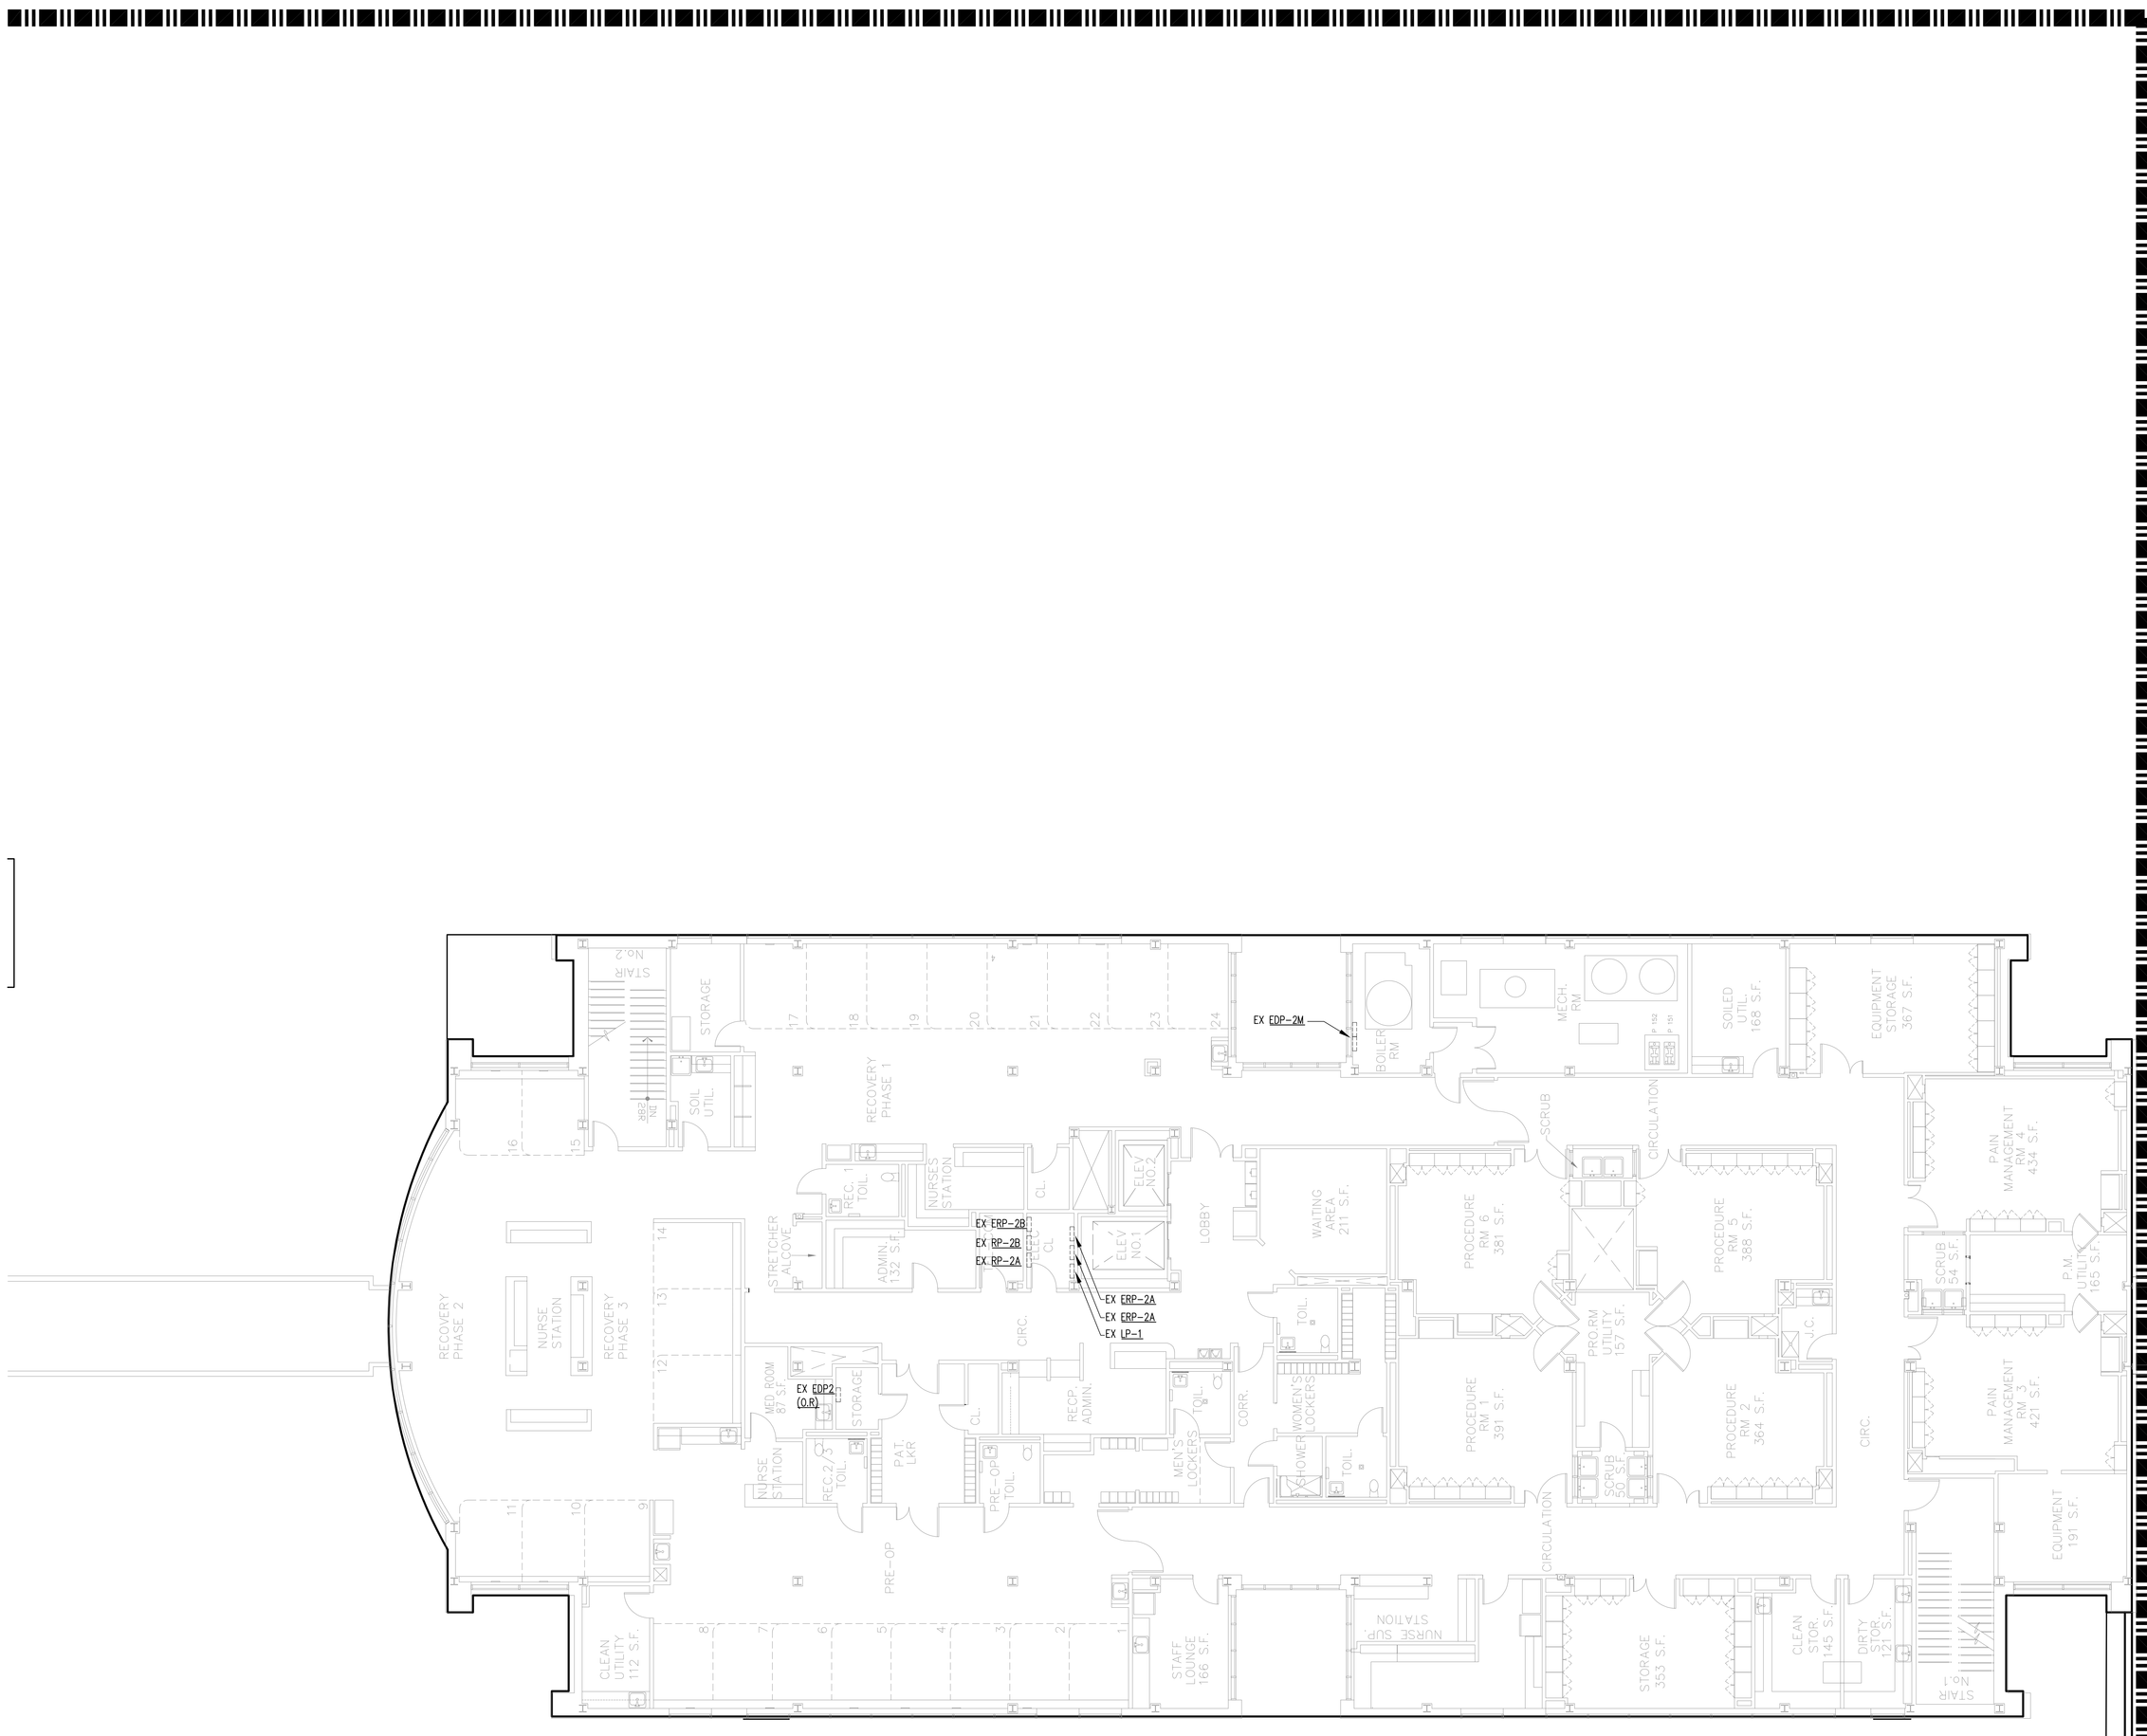

BAXTER BUILDING

MEP ENGINEER

WSP

512 Seventh Avenue
New York, NY 10018
(212) 532-9600
www.wspgroup.com/usa

ARCHITECT

McGuire Group Architects,P.C.
Healthcare Architecture
538 BROADHOLLOW ROAD, SUITE 201
MELVILLE, NY 11747
631 465 9700, FAX 631 465 9701

STRUCTURAL ENGINEER

TDM CONSULTING ENGINEER,PC
550 NORTH COUNTRY ROAD
SUITE E, ST. JAMES, NY 11780
TEL. (631) 686-5234, FAX (631) 590-1927

CIVIL ENGINEER

LANGAN

21 Penn Plaza, 360 West 31st Street, 8th Floor, New York, NY 10001
T: 212.479.5400 F: 212.479.5444 www.langan.com

NEW JERSEY NEW YORK CONNECTICUT PENNSYLVANIA OHIO
VIRGINIA WASHINGTON DC FLORIDA NORTH DAKOTA CALIFORNIA
ABU DHABI ATHENS DOHA DUBAI ISTANBUL

Langan Engineering, Environmental, Surveying and Landscape Architecture, D.P.C.
Langan Engineering and Environmental Services, Inc.
Langan CT, Inc.
Langan International LLC
Collectively known as Langan

KEYPLAN

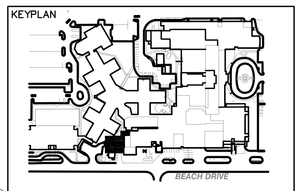

SEAL

REVISIONS DATE DESCRIPTION

ISSUE	DATE	DESCRIPTION
4	12.04.17	CONSTRUCTION COST ESTIMATE
3	03.20.15	100% CD PROGRESS FOR REVIEW
2	12.31.14	85% CONSTRUCTION DOCUMENT
1	07.30.14	100% DESIGN DEVELOPMENT

OWNER

GOOD SAMARITAN HOSPITAL MEDICAL CENTER
1000 MONTAUK HIGHWAY
WEST ISLIP, NY 11795

PROJECT

ESSENTIAL ELECTRICAL SYSTEM UPGRADES

DRAWING NUMBER

E225-AH

DRAWING NAME

SECOND FLOOR PLAN EXISTING & DEMOILITION PART 5 – A.HENES

DRAWING SCALE	DRAWING FILE
1/8"=1'-0"	GSHE225
BINDING ORDER	FIRST ISSUE DATE
	5/20/14

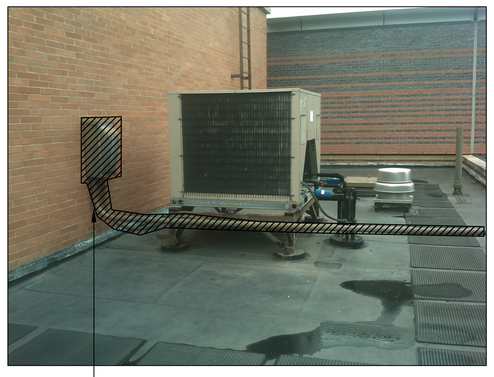

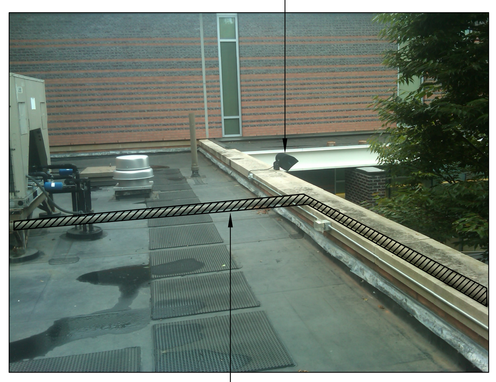

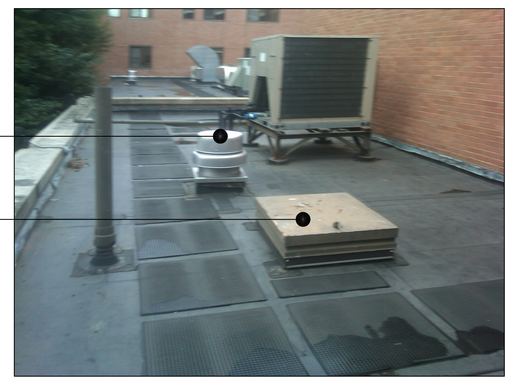

COURT YARD

CATH LAB

RADIOLOGY BUILDING

BOARD ROOM 832 S.F.
STAIR
DN
UP
CLOSET
WAITING AREA
CLOSET
BOUTIQUE
DIRECTOR OF PERI-OPERATIVE SUPPORT SERVICES
MEN'S TOILET
WOMEN'S TOILET
LAB CLO

EX. L-2
EX. EM-2(L-2E)
100A MLO
FED FROM ANNEX EMDP

4
E-602

EXISTING ROOF HATCH

ROOF

DEMOLITION NOTES:

D/1 REMOVE EXISTING ROOF LIGHTING FIXTURES. RE-ROUTE EXISTING CONDUITS (CKTS) TO NEW ELEC CLOSET ADDITION ROOF AS THE CKTS COULD SERVE OTHER EXISTING FIXTURES.

D/2 REMOVE POWER TO EXISTING AC UNIT & REMOVE EXISTING WALL MOUNTED DISCONNECT SWITCH. REMOVE SECTION OF CONDUITS IMPACTED BY NEW CONSTRUCTION. CONTRACTOR TO PROVIDE TRACE OF EXISTING POWER SOURCE & LOCKOUT THE SOURCE BREAKER DURING DEMO.

D/3 COORDINATE WITH HVAC & DISCONNECT POWER TO EXISTING FAN TO BE REMOVED. EXTEND EXISTING POWER CKT (ON 1ST FLOOR) TO NEW FAN LOCATION TO BE DETERMINED.

REMOVE & RE-ROUTE

EX. 75 KVA
ATS-CR-2 SPARE
ATS-CR-1 SPARE
EX. ATS-LS
EX. ATS-MECH
EX. ATS-MED

EX 45KVA XMER
480-120/208V

EX EDP-MED
EX EDP-LSR

EX 45KVA XMER
480-120/208V

EX EMERG. SERVICE
SWBD EDB

EX LP-1 (600A)DP-MED (600A)
ATS-MED,SP 250, SP 250

EX NDB ATS-LS 250A, PP-PH 250A,
ATS-MECH 400A, ATS-CR1 250A, ATS-CR2
250A

EX 480V-1600A C/B
POWER FACT (.95A, 96A/95A)

EX. 13.2KV-277/480V
1000KVA/1333KVA
TRANSFORMER

EX USS RAD.600A

EX 3"PIPE

EX ERP-GEN

EX MANUAL TRANSFER
SW FOR PORTABLE
GENERATOR

EX. SWITCH
EX. XFMR
EX. SWITCH

EXISTING GENERATOR-GR
350KW/437KVA
277/480V

EOT

EX EQ-1
100/100A

EX 200A DISCONNECT
SWITCH
EX EDP-EQ(EQ)

EX DP-MED(EQ)
480V

EX LP-1(NORMAL)
EX 480/120-208V 45KVA
EX LP-PH
EX 15 KVA XFMR
EX PP-PH

RELOCATE EXISTING
BATTERY CHANGER
RELOCATE EXISTING
LOAD BANK +
MONITOR

2WEA
100A MLO
FED FROM
2WE

2WAC
100A MLO
FED FROM
2W

2W 200A
MCB

2WE
200A MLO

WEC2
200A-MCB

EEC2
200A-MCB

RISERS END HERE
FED FROM ABOVE

3
E-602

EE-2
200A MLO
(EM)

EA-2
200A MCB

2E-AC
100A
MCO FED
FROM
EA-2

LOUNGE

MEP ENGINEER

WSP
512 Seventh Avenue
New York, NY 10018
(212) 532-9600
www.wspgroup.com/usa

ARCHITECT

McGuire Group Architects,P.C.
Healthcare Architecture
538 BROADHOLLOW ROAD, SUITE 201
MELVILLE, NY 11747
631 465 9700, FAX 631 465 9701

STRUCTURAL ENGINEER

TDM CONSULTING ENGINEER,PC
550 NORTH COUNTRY ROAD
SUITE E, ST. JAMES, NY 11780
TEL. (631) 686-5234, FAX (631) 590-1927

CIVIL ENGINEER

LANGAN
21 Penn Plaza, 360 West 31st Street, 8th Floor, New York, NY 10001
T: 212.479.5400 F: 212.479.5444 www.langan.com
NEW JERSEY NEW YORK CONNECTICUT PENNSYLVANIA OHIO
VIRGINIA WASHINGTON DC FLORIDA NORTH DAKOTA CALIFORNIA
ABU DHABI ATHENS DOHA DUBAI ISTANBUL
Langan Engineering, Environmental, Surveying and Landscape Architecture, D.P.C.
Langan Engineering and Environmental Services, Inc.
Langan CT, Inc.
Langan International LLC
Collectively known as Langan

KEYPLAN

SEAL

REVISIONS	DATE	DESCRIPTION

ISSUE	DATE	DESCRIPTION
4	12.04.17	CONSTRUCTION COST ESTIMATE
3	03.20.15	100% CD PROGRESS FOR REVIEW
2	12.31.14	85% CONSTRUCTION DOCUMENT
1	07.30.14	100% DESIGN DEVELOPMENT

OWNER

GOOD SAMARITAN HOSPITAL MEDICAL CENTER
1000 MONTAUK HIGHWAY
WEST ISLIP, NY 11795

PROJECT

ESSENTIAL ELECTRICAL SYSTEM UPGRADES

DRAWING NUMBER

E228-CY

DRAWING NAME

SECOND FLOOR PLAN EXISTING & DEMOLITION PART 8 - COURTYARD

DRAWING SCALE	DRAWING FILE
1/8"=1'-0"	GSHE228
BINDING ORDER	FIRST ISSUE DATE
	5/20/14

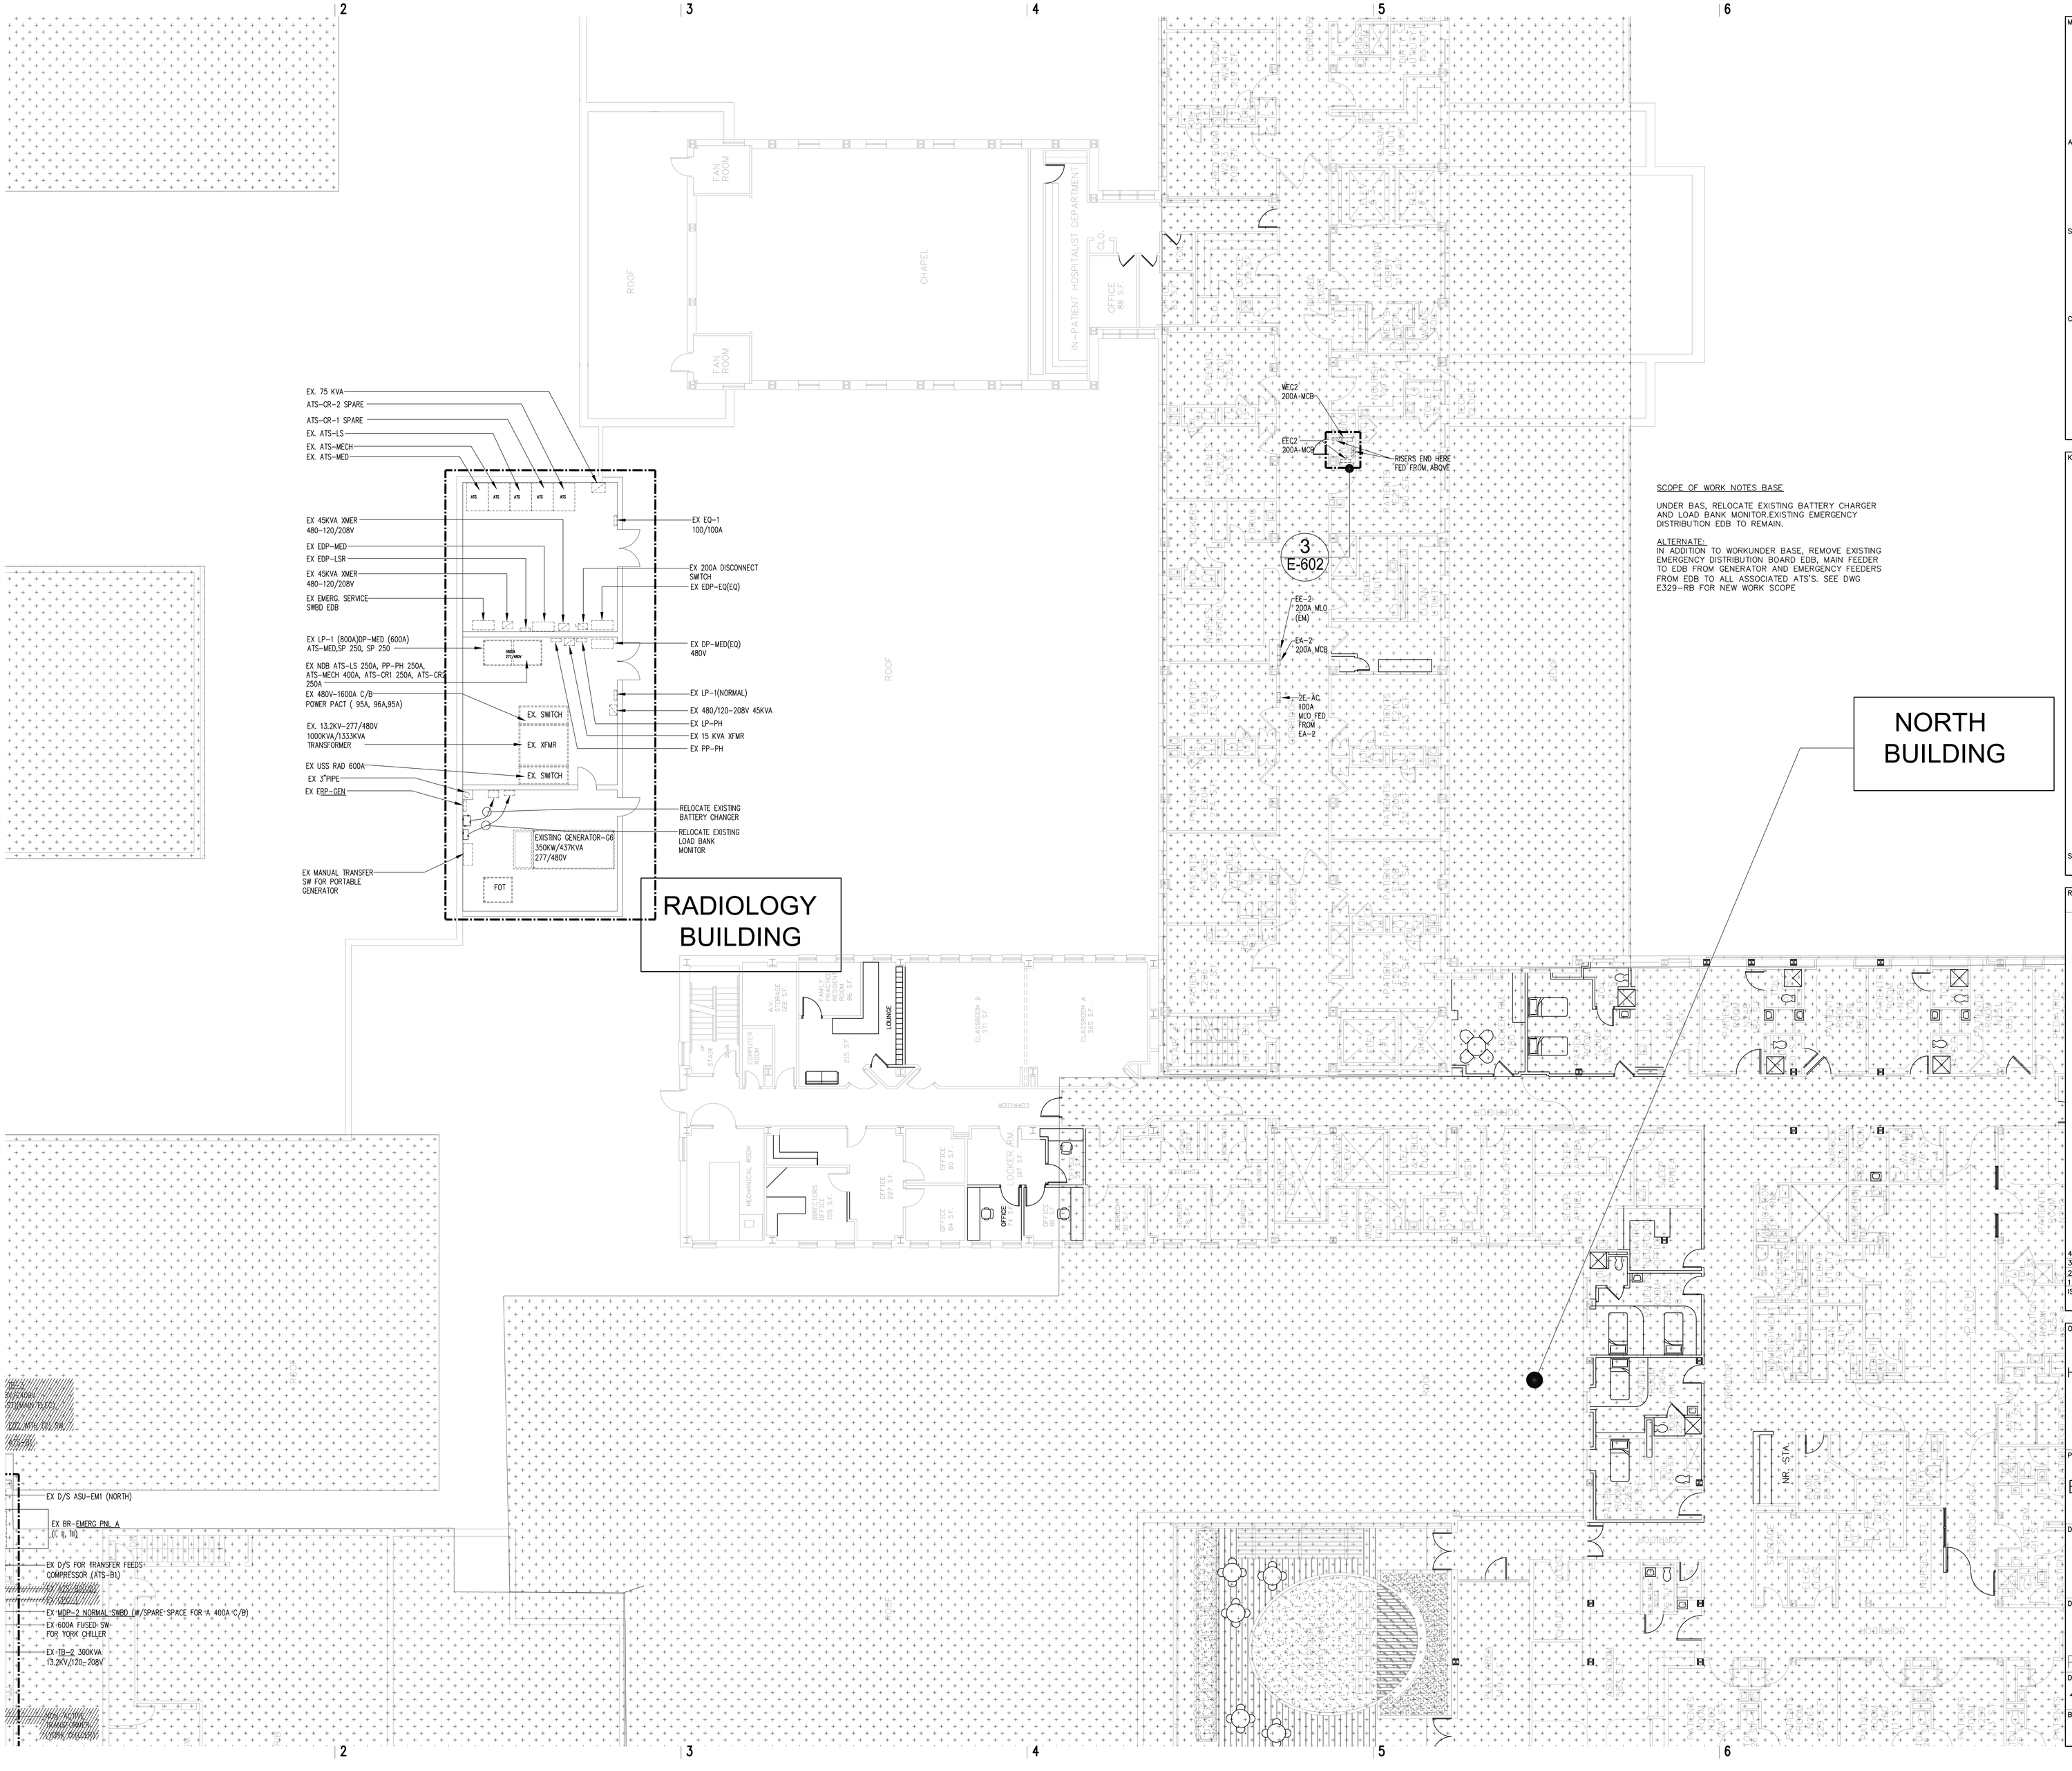

SCOPE OF WORK NOTES BASE

UNDER BAS, RELOCATE EXISTING BATTERY CHARGER AND LOAD BANK MONITOR.EXISTING EMERGENCY DISTRIBUTION EDB TO REMAIN.

ALTERNATE:
IN ADDITION TO WORKUNDER BASE, REMOVE EXISTING EMERGENCY DISTRIBUTION BOARD EDB, MAIN FEEDER TO EDB FROM GENERATOR AND EMERGENCY FEEDERS FROM EDB TO ALL ASSOCIATED ATS'S. SEE DWG E329-RB FOR NEW WORK SCOPE

MEP ENGINEER

WSP
512 Seventh Avenue
New York, NY 10018
(212) 532-9600
www.wspgroup.com/usa

ARCHITECT

McGuire Group Architects,P.C.
Healthcare Architecture
538 BROADHOLLOW ROAD, SUITE 201
MELVILLE, NY 11747
631 465 9700, FAX 631 465 9701

STRUCTURAL ENGINEER

TDM CONSULTING ENGINEER,PC
550 NORTH COUNTRY ROAD
SUITE E, ST. JAMES, NY 11780
TEL. (631) 686-5234, FAX (631) 590-1927

CIVIL ENGINEER

LANGAN
21 Penn Plaza, 360 West 31st Street, 8th Floor, New York, NY 10001
T: 212.479.5400 F: 212.479.5444 www.langan.com
NEW JERSEY NEW YORK CONNECTICUT PENNSYLVANIA OHIO
VIRGINIA WASHINGTON DC FLORIDA NORTH DAKOTA CALIFORNIA
ABU DHABI ATHENS DOHA DUBAI ISTANBUL
Langan Engineering, Environmental, Surveying and Landscape Architecture, D.P.C.
Langan Engineering and Environmental Services, Inc.
Langan CT, Inc.
Langan International LLC
Collectively known as Langan

KEYPLAN

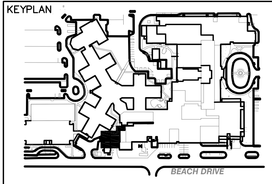

SEAL

REVISIONS	DATE	DESCRIPTION
4	12.04.17	CONSTRUCTION COST ESTIMATE
3	03.20.15	100% CD PROGRESS FOR REVIEW
2	12.31.14	85% CONSTRUCTION DOCUMENT
1	07.30.14	100% DESIGN DEVELOPMENT
ISSUE	DATE	DESCRIPTION

OWNER

GOOD SAMARITAN HOSPITAL MEDICAL CENTER
1000 MONTAUK HIGHWAY
WEST ISLIP, NY 11795

PROJECT

ESSENTIAL ELECTRICAL SYSTEM UPGRADES

DRAWING NUMBER

E229-RB

DRAWING NAME

SECOND FLOOR PLAN EXISTING & DEMOILITION PART 9- CATH LAB AND RA

DRAWING SCALE	DRAWING FILE
1/8"=1'-0"	GSHE229
BINDING ORDER	FIRST ISSUE DATE
	5/20/14

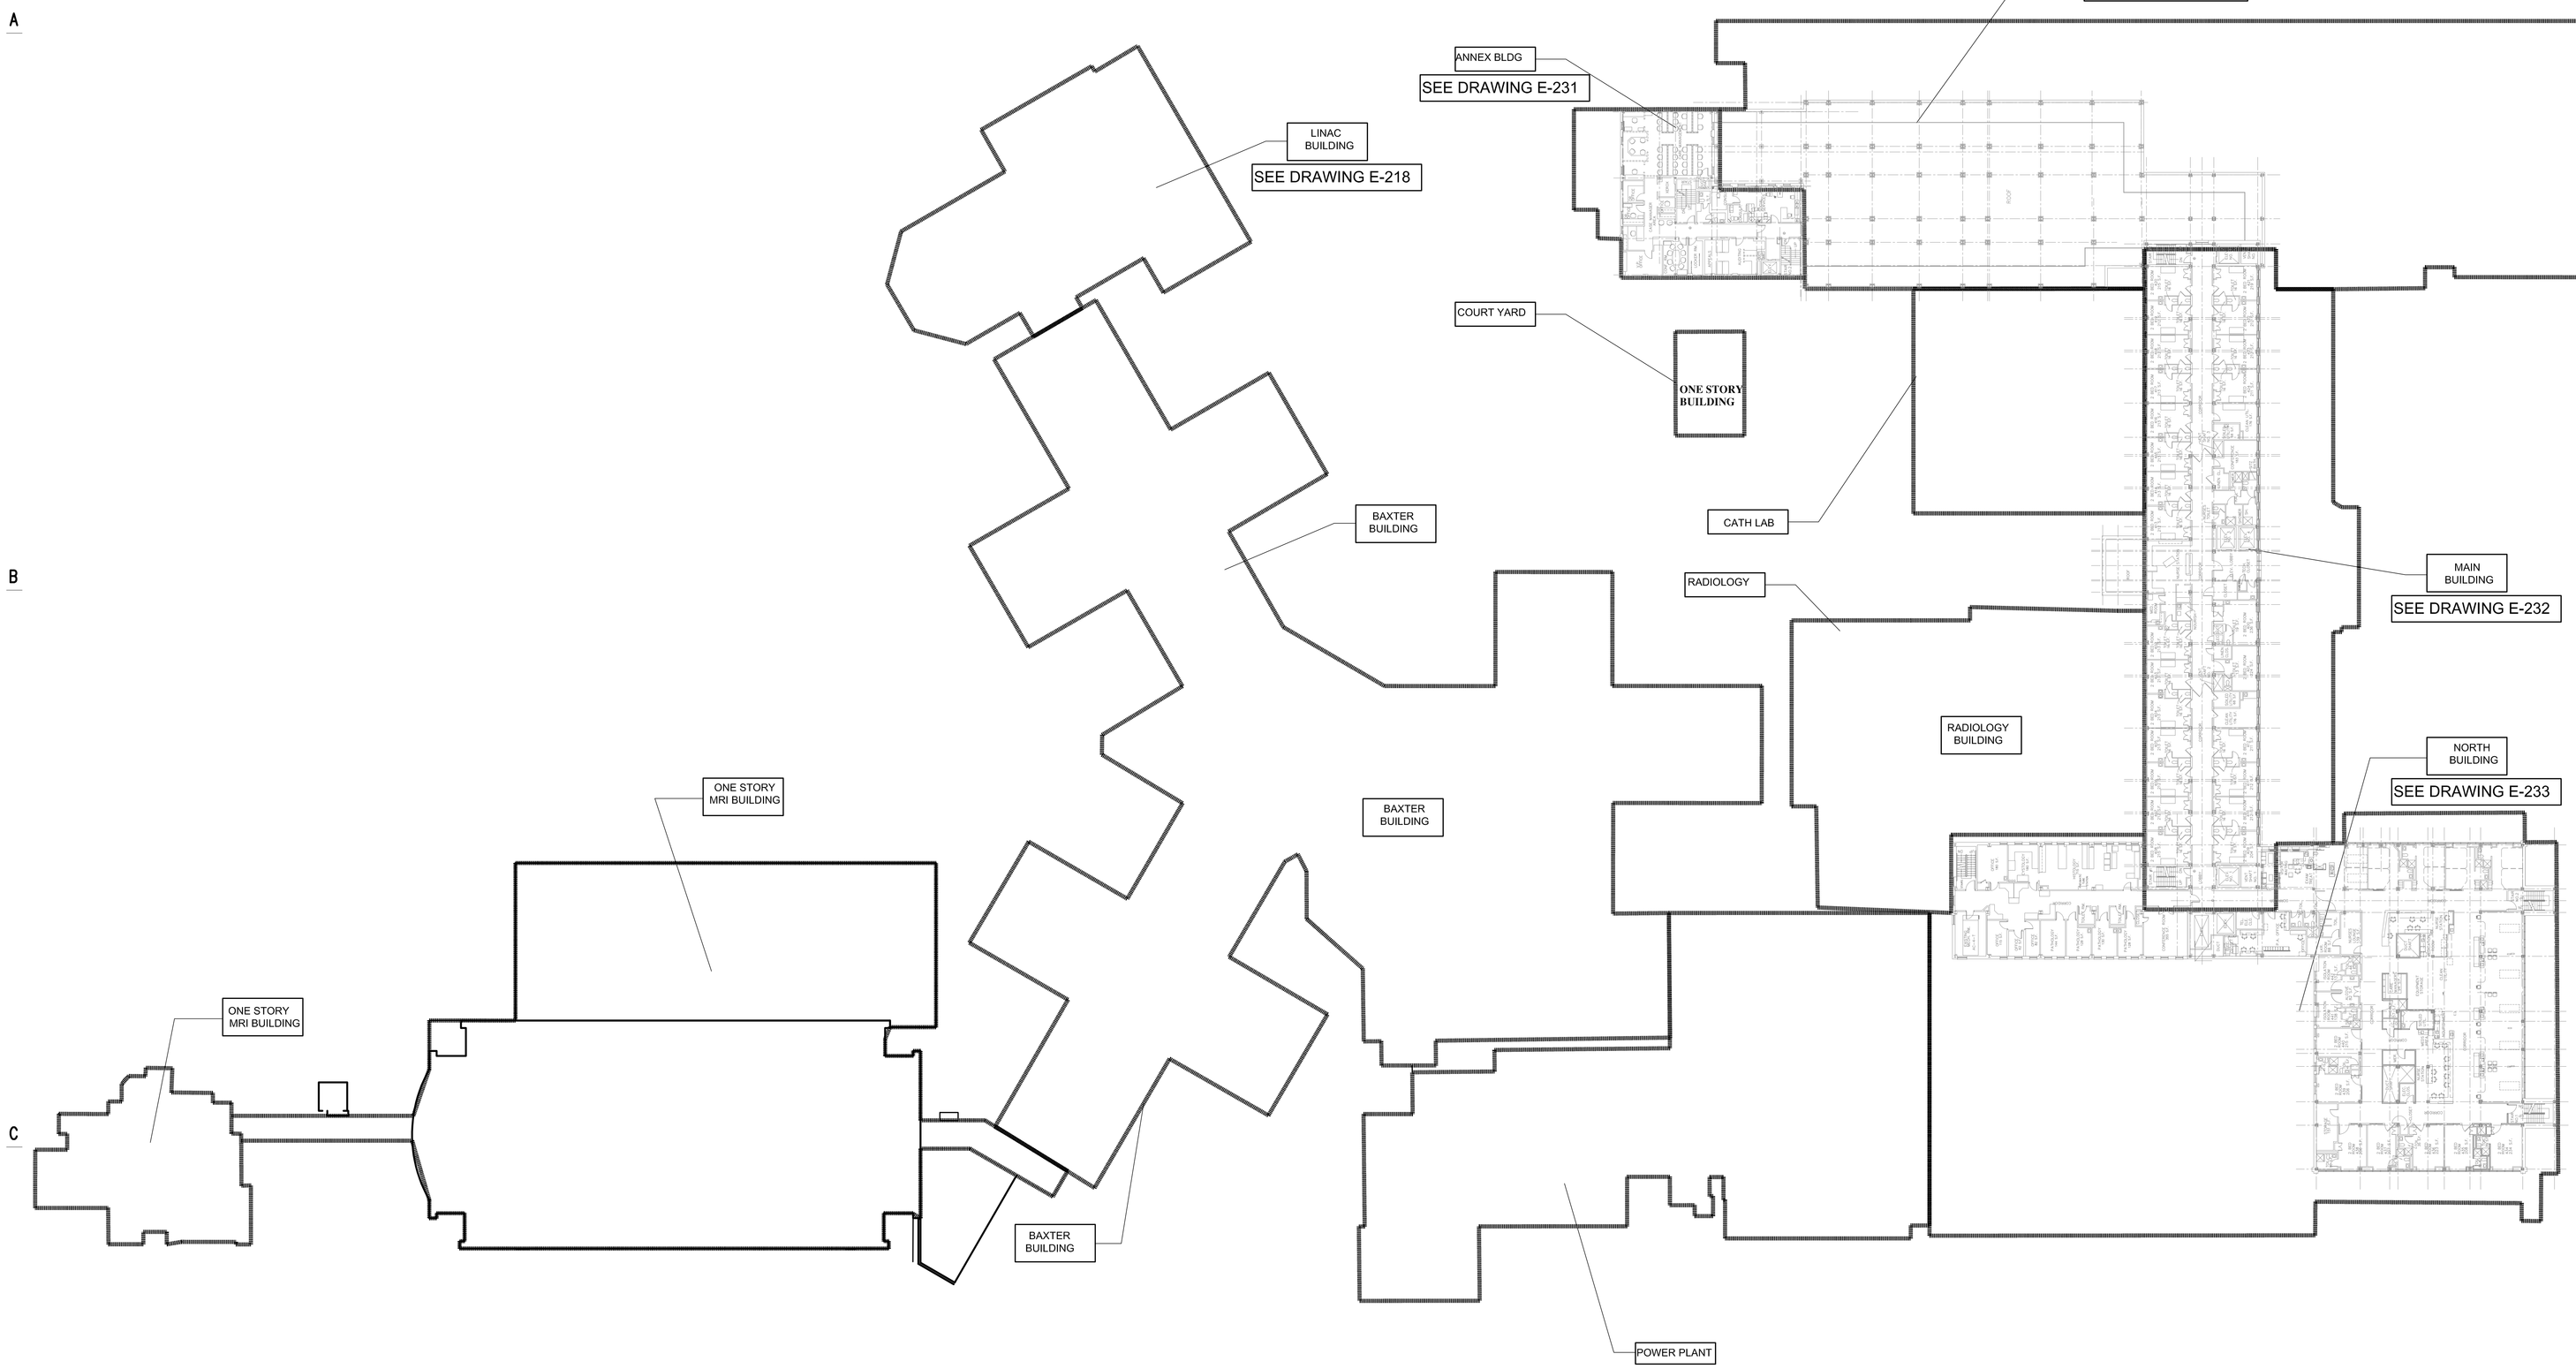

MEP ENGINEER

WSP
512 Seventh Avenue
New York, NY 10018
(212) 532-9600
www.wspgroup.com/usa

ARCHITECT

McGuire Group Architects,P.C.
Healthcare Architecture
538 BROADHOLLOW ROAD, SUITE 201
MELVILLE, NY 11747
631 465 9700, FAX 631 465 9701

STRUCTURAL ENGINEER

TDM CONSULTING ENGINEER,PC
550 NORTH COUNTRY ROAD
SUITE E, ST. JAMES, NY 11780
TEL. (631) 686-5234, FAX (631) 590-1927

CIVIL ENGINEER

LANGAN
21 Penn Plaza, 360 West 31st Street, 8th Floor, New York, NY 10001
T: 212.479.5400 F: 212.479.5444 www.langan.com
NEW JERSEY NEW YORK CONNECTICUT PENNSYLVANIA OHIO
VIRGINIA WASHINGTON DC FLORIDA NORTH DAKOTA CALIFORNIA
ABU DHABI ATHENS DOHA DUBAI ISTANBUL
Langan Engineering, Environmental, Surveying and Landscape Architecture, D.P.C.
Langan Engineering and Environmental Services, Inc.
Langan VT, Inc.
Langan International LLC
Collectively known as Langan

KEYPLAN

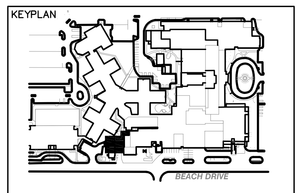

SEAL

REVISIONS DATE DESCRIPTION

ISSUE	DATE	DESCRIPTION
4	12.04.17	CONSTRUCTION COST ESTIMATE
3	03.20.15	100% CD PROGRESS FOR REVIEW
2	12.31.14	85% CONSTRUCTION DOCUMENT
1	07.30.14	100% DESIGN DEVELOPMENT

OWNER

GOOD SAMARITAN
HOSPITAL MEDICAL CENTER
1000 MONTAUK HIGHWAY
WEST ISLIP, NY 11795

PROJECT

ESSENTIAL ELECTRICAL SYSTEM UPGRADES

DRAWING NUMBER

E230

DRAWING NAME

THIRD FLOOR OVERALL PLAN EXISTING & DEMOLITION

DRAWING SCALE	DRAWING FILE
1/16"=1'-0"	GSHE230
BINDING ORDER	FIRST ISSUE DATE
	5/14/14

MEP ENGINEER

WSP

512 Seventh Avenue
New York, NY 10018
(212) 532-9600
www.wspgroup.com/usa

ARCHITECT

McGuire Group Architects,P.C.
Healthcare Architecture
538 BROADHOLLOW ROAD, SUITE 201
MELVILLE, NY 11747
631 465 9700, FAX 631 465 9701

STRUCTURAL ENGINEER

TDM CONSULTING ENGINEER,PC
550 NORTH COUNTRY ROAD
SUITE E, ST. JAMES, NY 11780
TEL. (631) 686-5234, FAX (631) 590-1927

CIVIL ENGINEER

LANGAN

21 Penn Plaza, 360 West 31st Street, 8th Floor, New York, NY 10001
T: 212.479.5400 F: 212.479.5444 www.langan.com

NEW JERSEY NEW YORK CONNECTICUT PENNSYLVANIA OHIO
VIRGINIA WASHINGTON DC FLORIDA NORTH DAKOTA CALIFORNIA
ABU DHABI ATHENS DOHA DUBAI ISTANBUL

Langan Engineering, Environmental, Surveying and Landscape Architecture, D.P.C.
Langan Engineering and Environmental Services, Inc.
Langan CT, Inc.
Langan International LLC
Collectively known as Langan

KEYPLAN

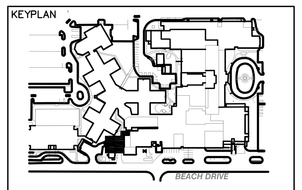

SEAL

REVISIONS DATE DESCRIPTION

ISSUE	DATE	DESCRIPTION
4	12.04.17	CONSTRUCTION COST ESTIMATE
3	03.20.15	100% CD PROGRESS FOR REVIEW
2	12.31.14	85% CONSTRUCTION DOCUMENT
1	07.30.14	100% DESIGN DEVELOPMENT

OWNER

GOOD SAMARITAN
HOSPITAL MEDICAL CENTER
1000 MONTAUK HIGHWAY
WEST ISLIP, NY 11795

PROJECT

ESSENTIAL
ELECTRICAL SYSTEM
UPGRADES

DRAWING NUMBER

E231-SB

DRAWING NAME

THIRD FLOOR PLAN
EXISTING & DEMOLITION
PART 1 - SOUTH BLDG

DRAWING SCALE	DRAWING FILE
1/8"=1'-0"	GSHE231
BINDING ORDER	FIRST ISSUE DATE
	5/14/14

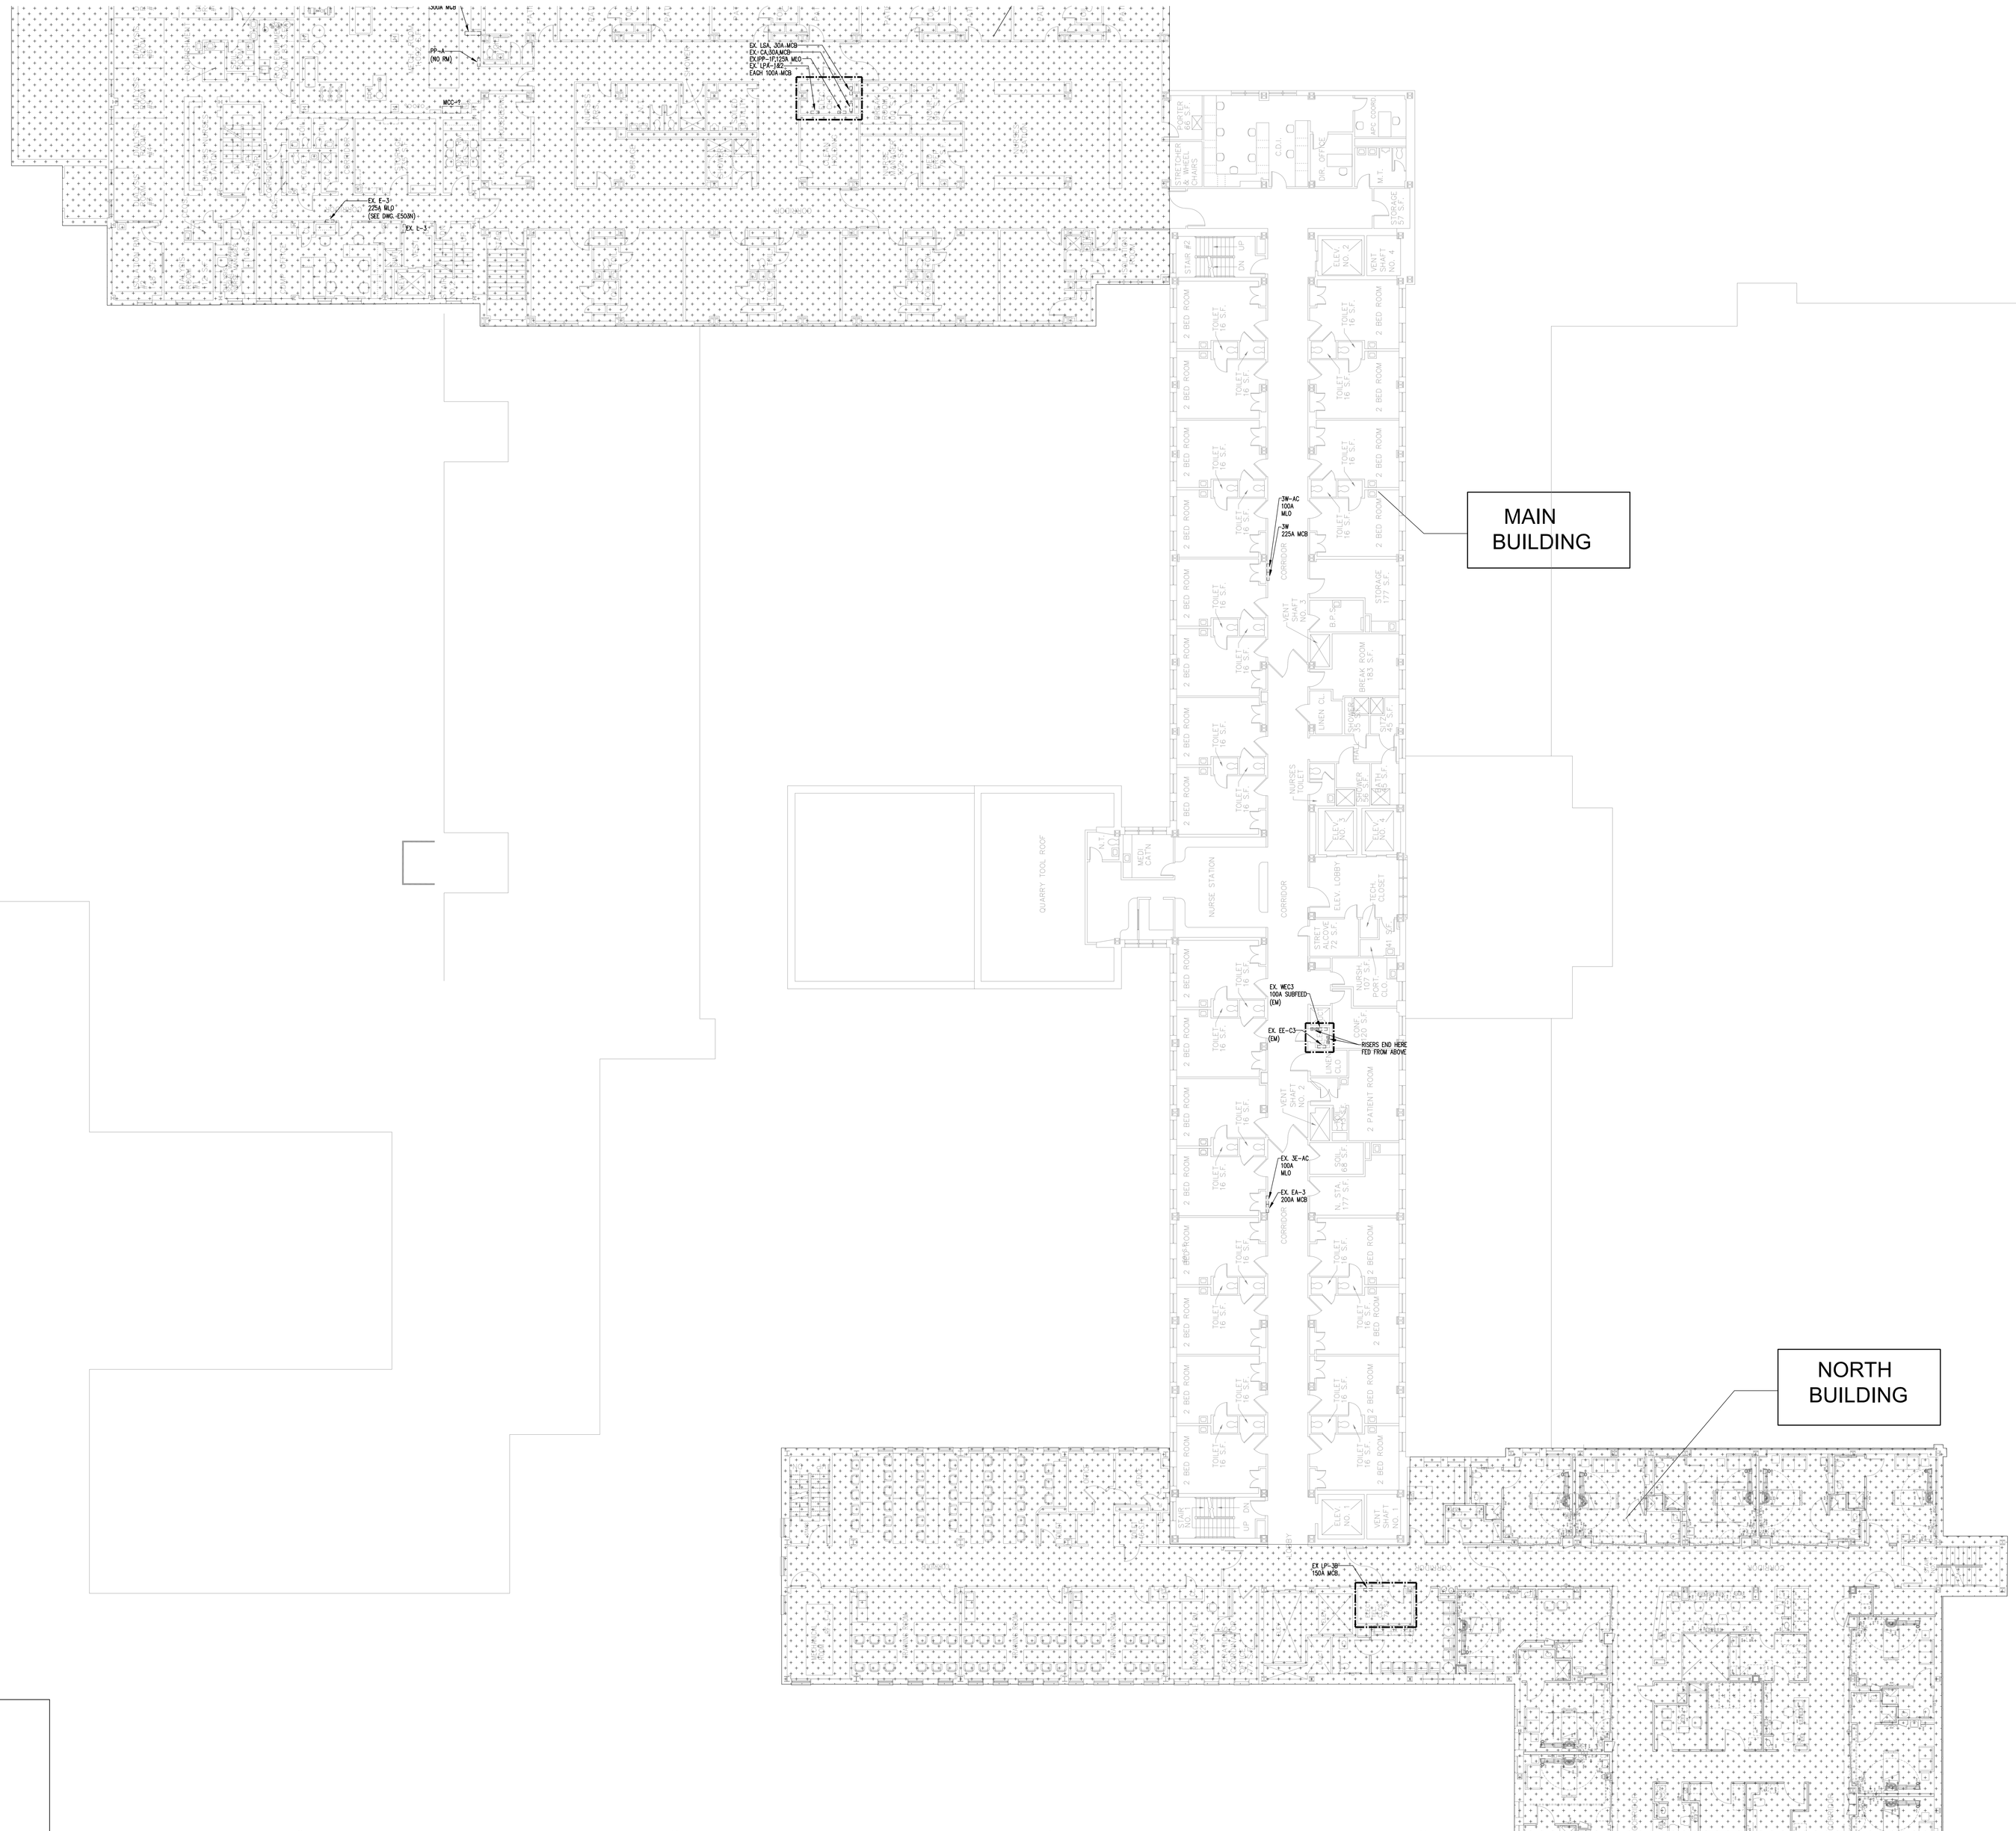

MEP ENGINEER
WSP
512 Seventh Avenue
New York, NY 10018
(212) 532-9600
www.wspgroup.com/usa

ARCHITECT
McGuire Group Architects,P.C.
Healthcare Architecture
538 BROADHOLLOW ROAD, SUITE 201
MELVILLE, NY 11747
631 465 9700, FAX 631 465 9701

STRUCTURAL ENGINEER
TDM CONSULTING ENGINEER,PC
550 NORTH COUNTRY ROAD
SUITE E, ST. JAMES, NY 11780
TEL. (631) 686-5234, FAX (631) 590-1927

CIVIL ENGINEER
LANGAN
21 Penn Plaza, 360 West 31st Street, 8th Floor, New York, NY 10001
T: 212.479.5400 F: 212.479.5444 www.langan.com
NEW JERSEY NEW YORK CONNECTICUT PENNSYLVANIA OHIO
VIRGINIA WASHINGTON DC FLORIDA NORTH DAKOTA CALIFORNIA
ABU DHABI ATHENS DOHA DUBAI ISTANBUL
Langan Engineering, Environmental, Surveying and Landscape Architecture, D.P.C.
Langan Engineering and Environmental Services, Inc.
Langan CT, Inc.
Langan International LLC
Collectively known as Langan

KEYPLAN
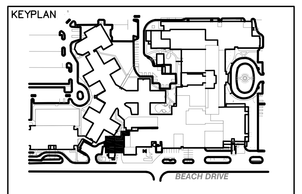

SEAL

REVISIONS	DATE	DESCRIPTION
4	12.04.17	CONSTRUCTION COST ESTIMATE
3	03.20.15	100% CD PROGRESS FOR REVIEW
2	12.31.14	85% CONSTRUCTION DOCUMENT
1	07.30.14	100% DESIGN DEVELOPMENT
ISSUE	DATE	DESCRIPTION

OWNER
GOOD SAMARITAN
HOSPITAL MEDICAL CENTER
1000 MONTAUK HIGHWAY
WEST ISLIP, NY 11795

PROJECT
ESSENTIAL
ELECTRICAL SYSTEM
UPGRADES

DRAWING NUMBER
E232-MB

DRAWING NAME
THIRD FLOOR PLAN
EXISTING & DEMOLITION
PART 2 - MAIN BLDG

DRAWING SCALE	DRAWING FILE
3/32"=1'-0"	GSHE2312
BINDING ORDER	FIRST ISSUE DATE
	5/14/14

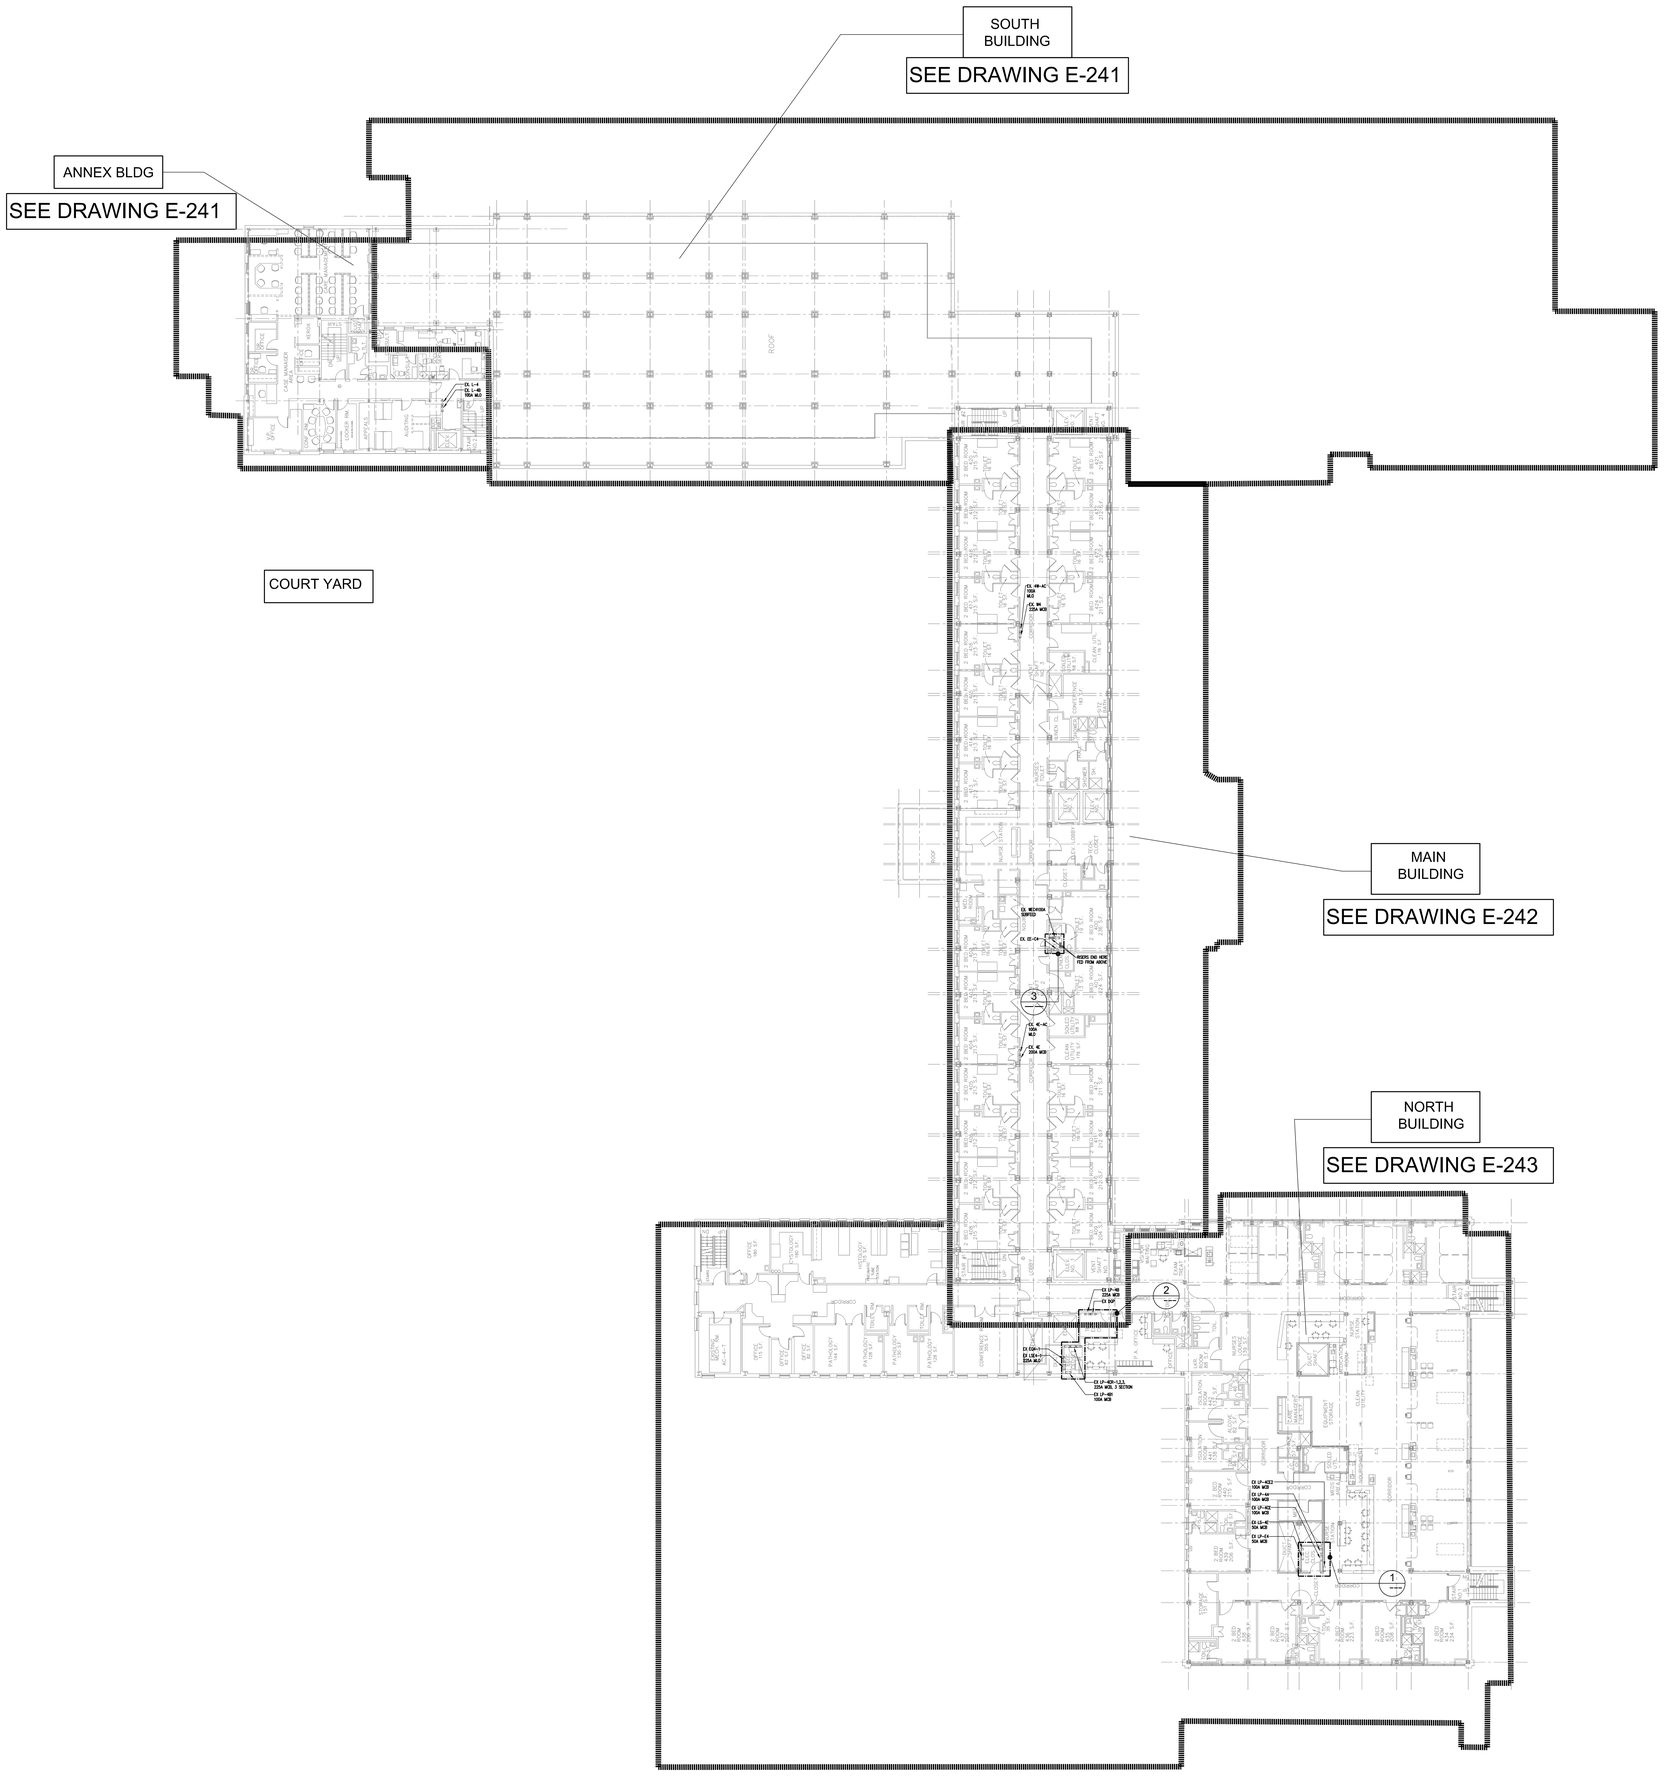

MEP ENGINEER
WSP
512 Seventh Avenue
New York, NY 10018
(212) 532-9600
www.wspgroup.com/usa

ARCHITECT
McGuire Group Architects,P.C.
Healthcare Architecture
538 BROADHOLLOW ROAD, SUITE 201
MELVILLE, NY 11747
631 465 9700, FAX 631 465 9701

STRUCTURAL ENGINEER
TDM CONSULTING ENGINEER,PC
550 NORTH COUNTRY ROAD
SUITE E, ST. JAMES, NY 11780
TEL. (631) 686-5234, FAX (631) 590-1927

CIVIL ENGINEER
LANGAN
21 Penn Plaza, 360 West 31st Street, 8th Floor, New York, NY 10001
T: 212.479.5400 F: 212.479.5444 www.langan.com
NEW JERSEY NEW YORK CONNECTICUT PENNSYLVANIA OHIO
VIRGINIA WASHINGTON DC FLORIDA NORTH DAKOTA CALIFORNIA
ABU DHABI ATHENS DOHA DUBAI ISTANBUL
Langan Engineering, Environmental, Surveying and Landscape Architecture, D.P.C.
Langan Engineering and Environmental Services, Inc.
Langan CT, Inc.
Langan International LLC
Collectively known as Langan

KEYPLAN

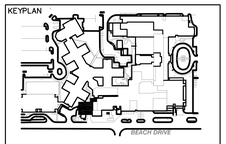

SEAL

REVISIONS

REVISIONS DATE	DESCRIPTION

ISSUE	DATE	DESCRIPTION
4	12.04.17	CONSTRUCTION COST ESTIMATE
3	03.20.15	100% CD PROGRESS FOR REVIEW
2	12.31.14	85% CONSTRUCTION DOCUMENT
1	07.30.14	100% DESIGN DEVELOPMENT

OWNER
GOOD SAMARITAN
HOSPITAL MEDICAL CENTER
1000 MONTAUK HIGHWAY
WEST ISLIP, NY 11795

PROJECT
ESSENTIAL ELECTRICAL SYSTEM UPGRADES

DRAWING NUMBER
E240

DRAWING NAME
FOURTH FLOOR OVERALL PLAN EXISTING & DEMOILITION

DRAWING SCALE	DRAWING FILE
1/16"=1'-0"	GSHE240
BINDING ORDER	FIRST ISSUE DATE
	5/20/14

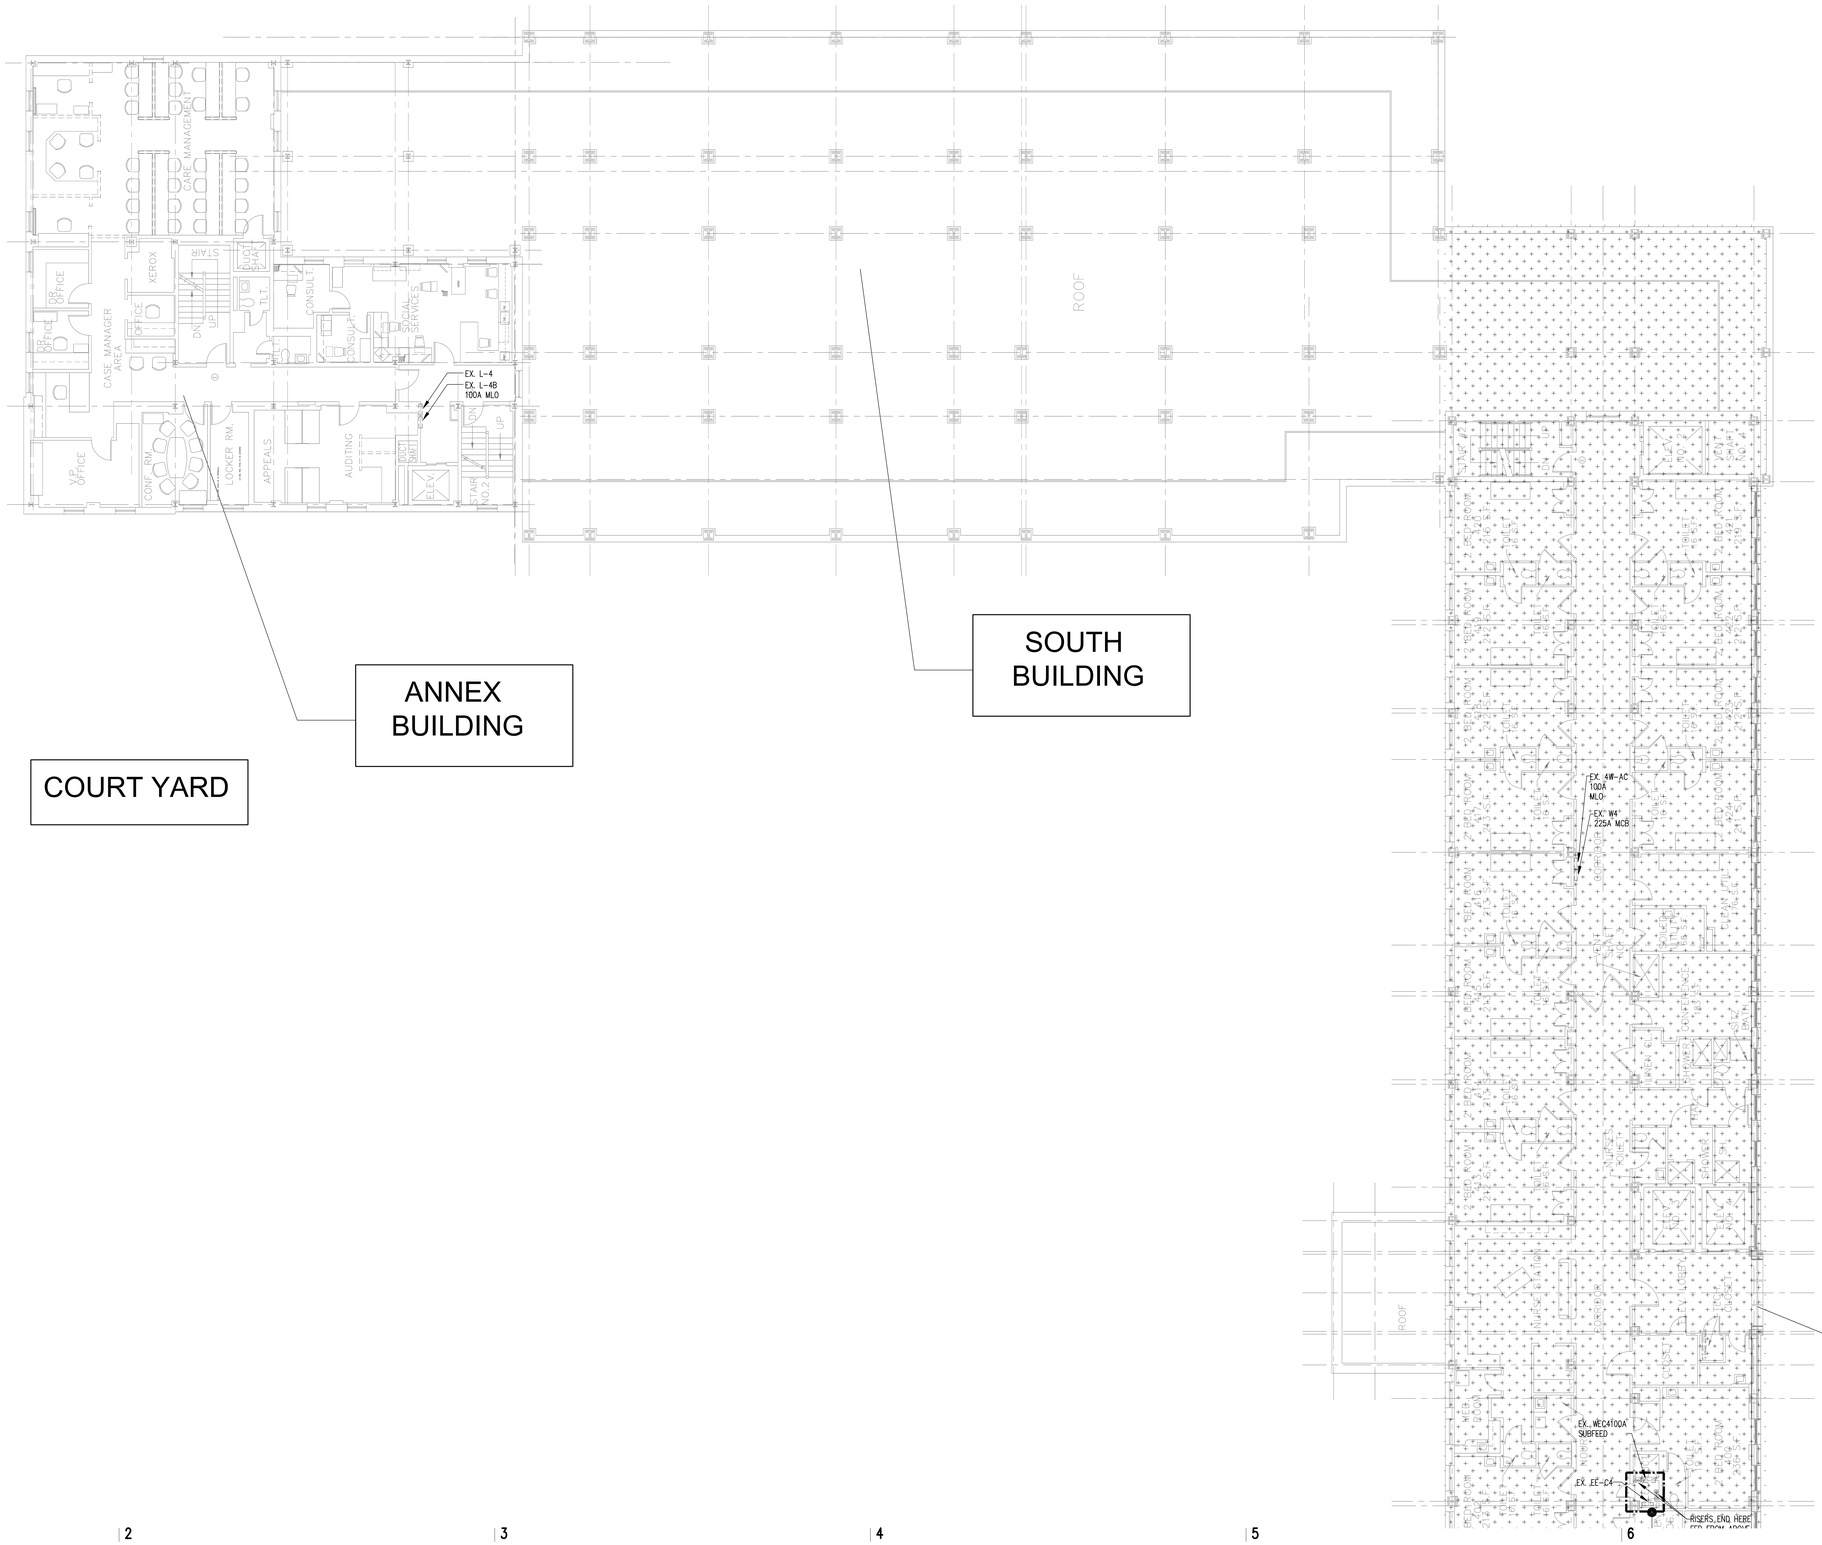

MEP ENGINEER
WSP
512 Seventh Avenue
New York, NY 10018
(212) 532-9600
www.wspgroup.com/usa

ARCHITECT
McGuire Group Architects,P.C.
Healthcare Architecture
538 BROADHOLLOW ROAD, SUITE 201
MELVILLE, NY 11747
631 465 9700, FAX 631 465 9701

STRUCTURAL ENGINEER
TDM CONSULTING ENGINEER,PC
550 NORTH COUNTRY ROAD
SUITE E, ST. JAMES, NY 11780
TEL. (631) 686-5234, FAX (631) 590-1927

CIVIL ENGINEER
LANGAN
21 Penn Plaza, 360 West 31st Street, 8th Floor, New York, NY 10001
T: 212.479.5400 F: 212.479.5444 www.langan.com
NEW JERSEY NEW YORK CONNECTICUT PENNSYLVANIA OHIO
VIRGINIA WASHINGTON DC FLORIDA NORTH DAKOTA CALIFORNIA
ABU DHABI ATHENS DOHA DUBAI ISTANBUL
Langan Engineering, Environmental, Surveying and Landscape Architecture, D.P.C.
Langan Engineering and Environmental Services, Inc.
Langan CT, Inc.
Langan International LLC
Collectively known as Langan

KEYPLAN
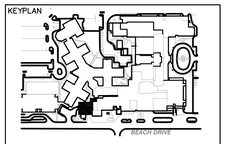

SEAL

REVISIONS DATE DESCRIPTION

ISSUE	DATE	DESCRIPTION
4	12.04.17	CONSTRUCTION COST ESTIMATE
3	03.20.15	100% CD PROGRESS FOR REVIEW
2	12.31.14	85% CONSTRUCTION DOCUMENT
1	07.30.14	100% DESIGN DEVELOPMENT

OWNER
GOOD SAMARITAN HOSPITAL MEDICAL CENTER
1000 MONTAUK HIGHWAY
WEST ISLIP, NY 11795

PROJECT
ESSENTIAL ELECTRICAL SYSTEM UPGRADES

DRAWING NUMBER
E241-SB

DRAWING NAME
FOURTH FLOOR PLAN EXISTING & DEMOILITION PART 1 – SOUTH BLDG

DRAWING SCALE	DRAWING FILE
1/8"=1'-0"	GSHE241
BINDING ORDER	FIRST ISSUE DATE
	5/20/14

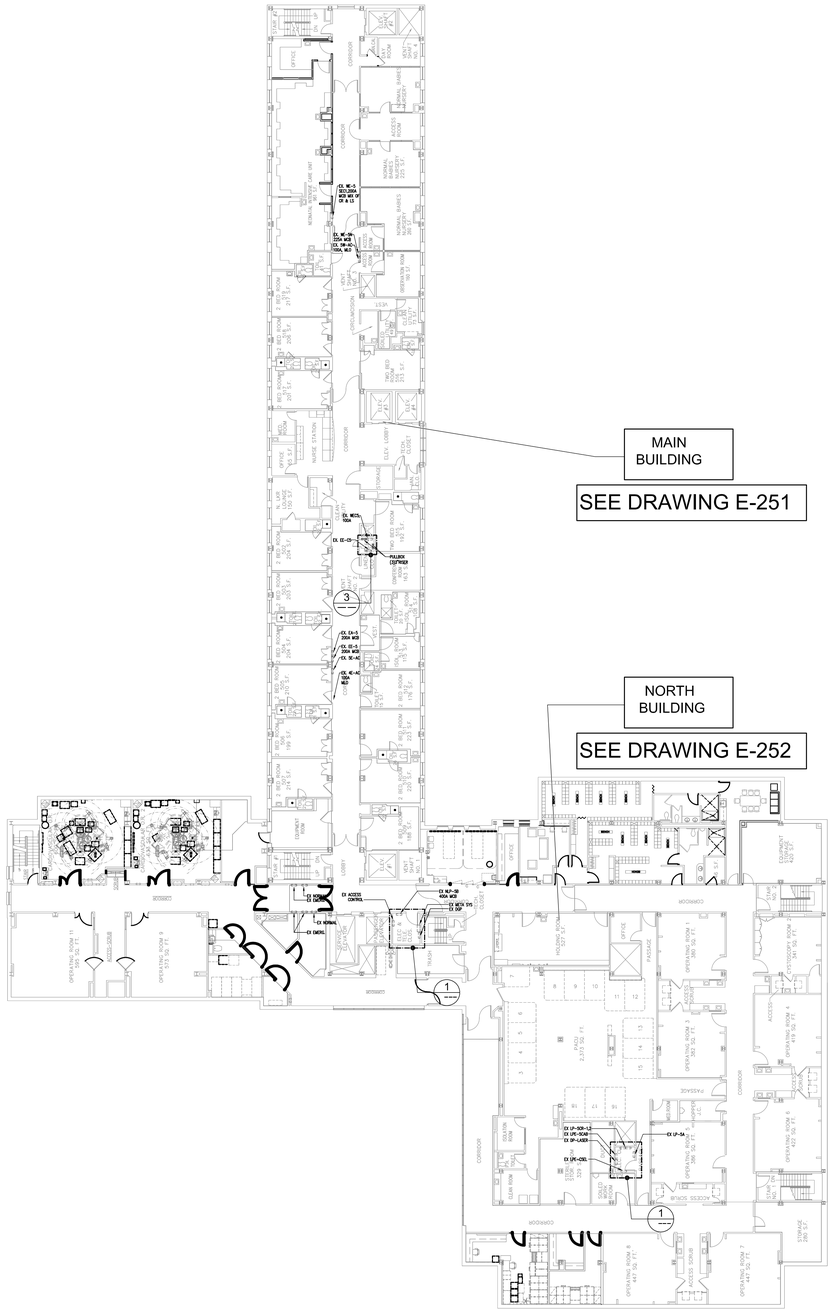

MEP ENGINEER
WSP
512 Seventh Avenue
New York, NY 10018
(212) 532-9600
www.wspgroup.com/usa

ARCHITECT
McGuire Group Architects,P.C.
Healthcare Architecture
538 BROADHOLLOW ROAD, SUITE 201
MELVILLE, NY 11747
631 465 9700, FAX 631 465 9701

STRUCTURAL ENGINEER
TDM CONSULTING ENGINEER,PC
550 NORTH COUNTRY ROAD
SUITE E, ST. JAMES, NY 11780
TEL. (631) 686-5234, FAX (631) 590-1927

CIVIL ENGINEER
LANGAN
21 Penn Plaza, 360 West 31st Street, 8th Floor, New York, NY 10001
T: 212.479.5400 F: 212.479.5444 www.langan.com
NEW JERSEY NEW YORK CONNECTICUT PENNSYLVANIA OHIO
VIRGINIA WASHINGTON DC FLORIDA NORTH DAKOTA CALIFORNIA
ABU DHABI ATHENS DOHA DUBAI ISTANBUL
Langan Engineering, Environmental, Surveying and Landscape Architecture, D.P.C.
Langan Engineering and Environmental Services, Inc.
Langan CT, Inc.
Langan International LLC
Collectively known as Langan

KEYPLAN
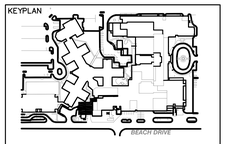

SEAL

REVISIONS

ISSUE	DATE	DESCRIPTION
4	12.04.17	CONSTRUCTION COST ESTIMATE
3	03.20.15	100% CD PROGRESS FOR REVIEW
2	12.31.14	85% CONSTRUCTION DOCUMENT
1	07.30.14	100% DESIGN DEVELOPMENT

OWNER
GOOD SAMARITAN
HOSPITAL MEDICAL CENTER
1000 MONTAUK HIGHWAY
WEST ISLIP, NY 11795

PROJECT
ESSENTIAL ELECTRICAL SYSTEM UPGRADES

DRAWING NUMBER
E250

DRAWING NAME
FIFTH FLOOR OVERALL PLAN EXISTING & DEMOLITION

DRAWING SCALE	DRAWING FILE
1/16"=1'-0"	GSHE250
BINDING ORDER	FIRST ISSUE DATE
	5/14/14

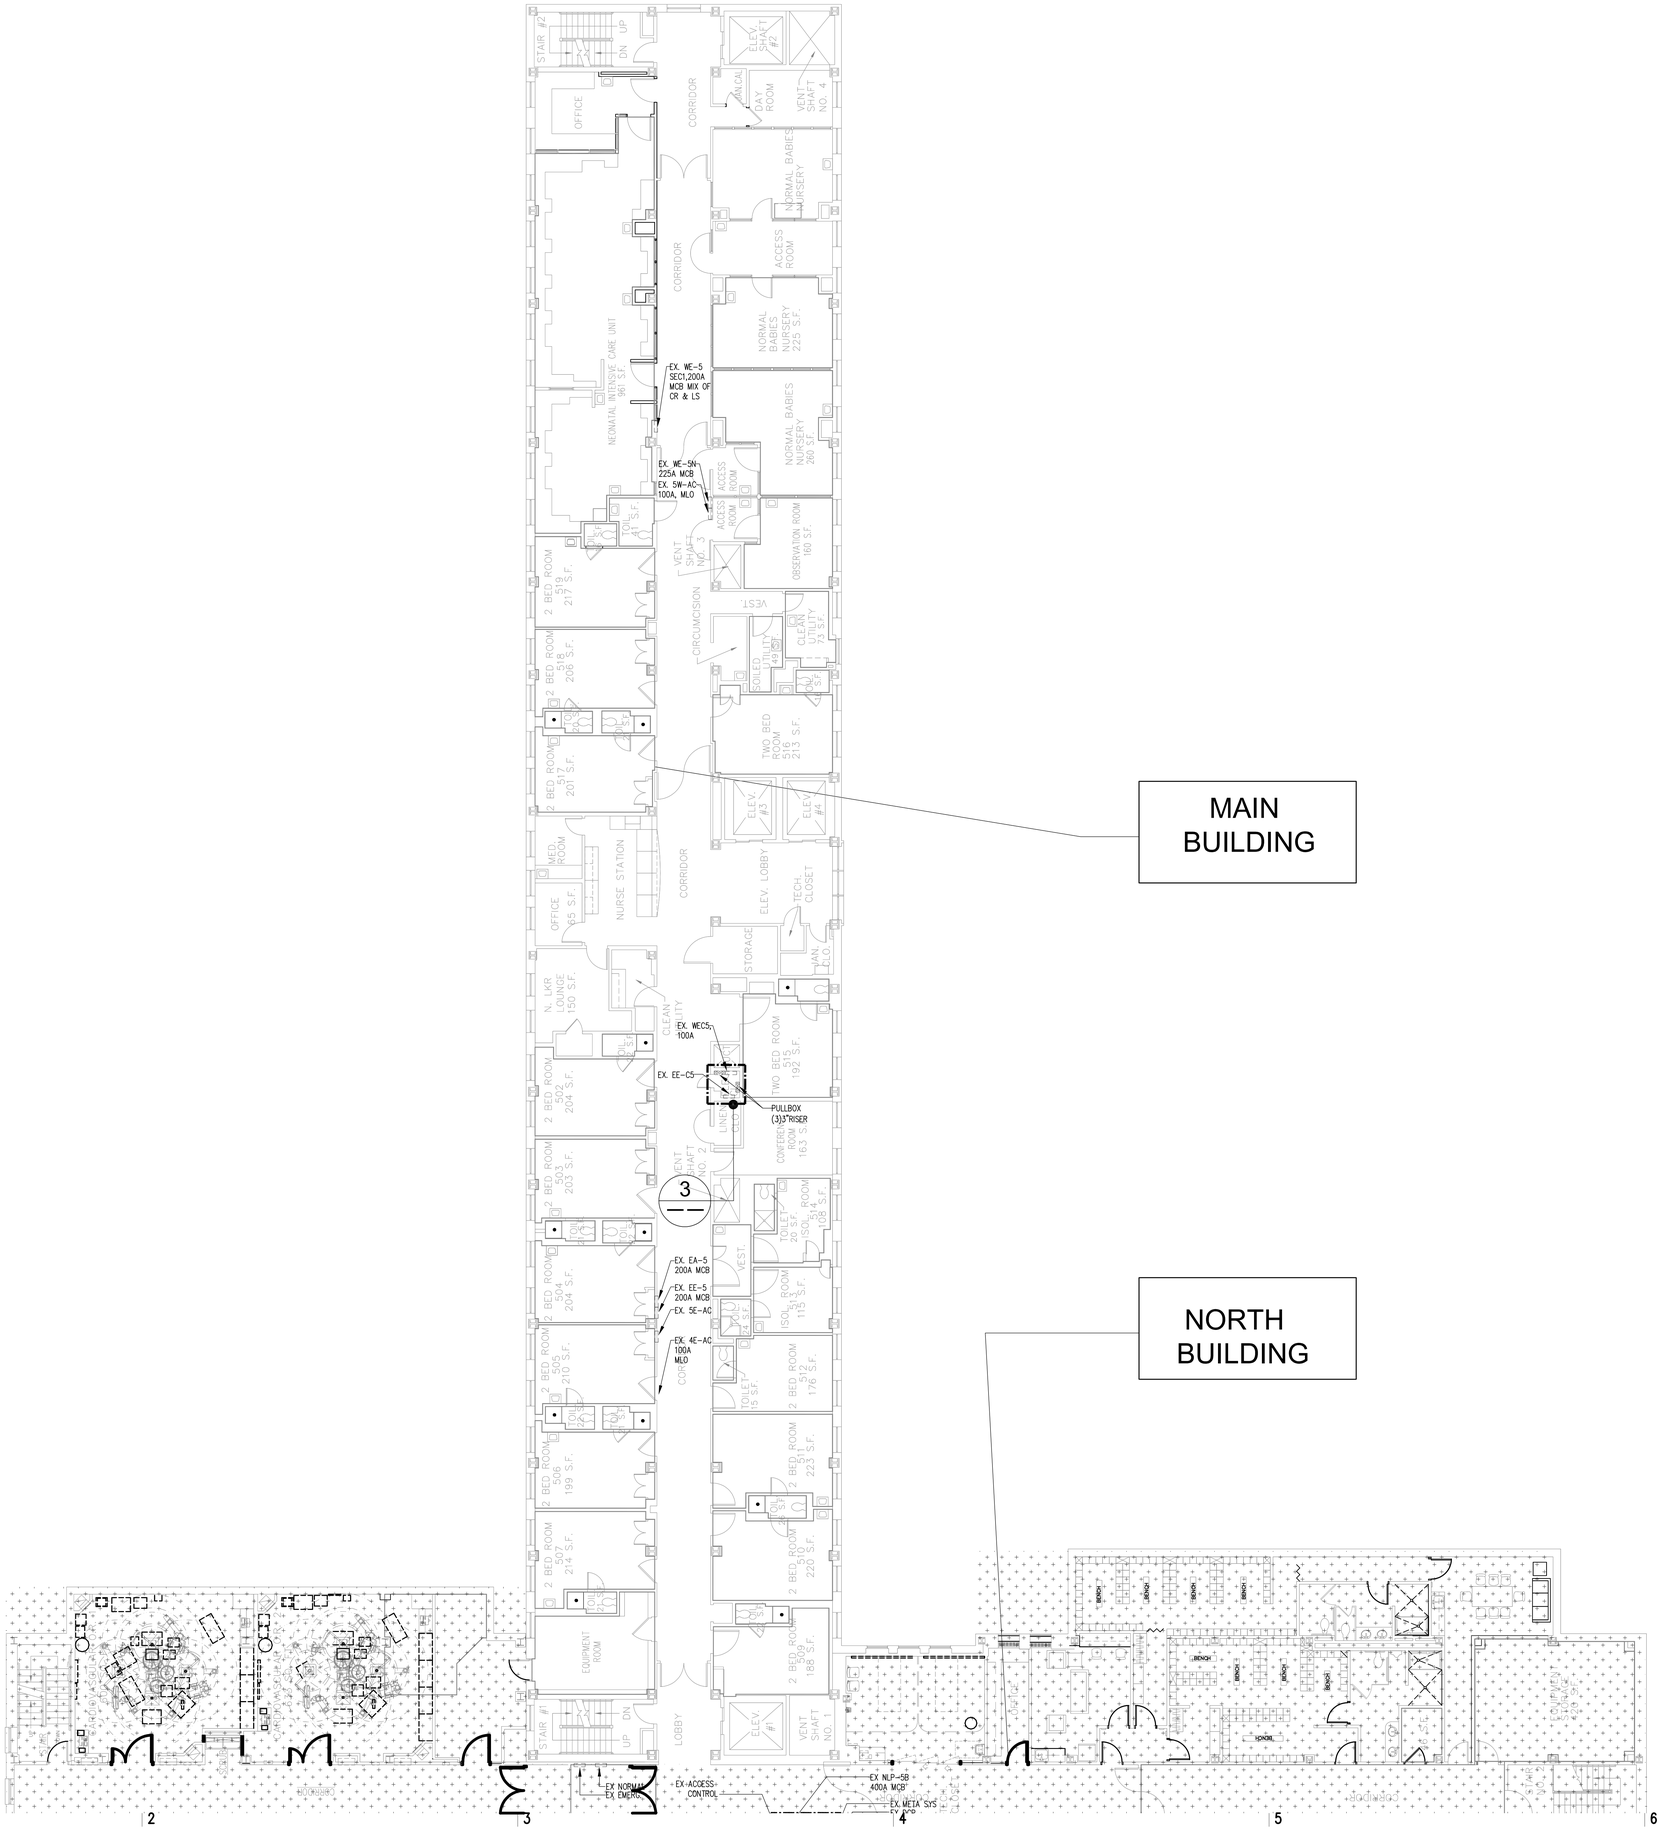

MEP ENGINEER

WSP
512 Seventh Avenue
New York, NY 10018
(212) 532-9600
www.wspgroup.com/usa

ARCHITECT

McGuire Group Architects,P.C.
Healthcare Architecture
538 BROADHOLLOW ROAD, SUITE 201
MELVILLE, NY 11747
631 465 9700, FAX 631 465 9701

STRUCTURAL ENGINEER

TDM CONSULTING ENGINEER,PC
550 NORTH COUNTRY ROAD
SUITE E, ST. JAMES, NY 11780
TEL. (631) 686-5234, FAX (631) 590-1927

CIVIL ENGINEER

LANGAN
21 Penn Plaza, 360 West 31st Street, 8th Floor, New York, NY 10001
T: 212.479.5400 F: 212.479.5444 www.langan.com
NEW JERSEY NEW YORK CONNECTICUT PENNSYLVANIA OHIO
VIRGINIA WASHINGTON DC FLORIDA NORTH DAKOTA CALIFORNIA
ABU DHABI ATHENS DOHA DUBAI ISTANBUL
Langan Engineering, Environmental, Surveying and Landscape Architecture, D.P.C.
Langan Engineering and Environmental Services, Inc.
Langan CT, Inc.
Langan International LLC
Collectively known as Langan

KEYPLAN

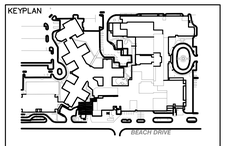

SEAL

REVISIONS	DATE	DESCRIPTION
4	12.04.17	CONSTRUCTION COST ESTIMATE
3	03.20.15	100% CD PROGRESS FOR REVIEW
2	12.31.14	85% CONSTRUCTION DOCUMENT
1	07.30.14	100% DESIGN DEVELOPMENT
ISSUE	DATE	DESCRIPTION

OWNER

GOOD SAMARITAN
HOSPITAL MEDICAL CENTER
1000 MONTAUK HIGHWAY
WEST ISLIP, NY 11795

PROJECT

ESSENTIAL ELECTRICAL SYSTEM UPGRADES

DRAWING NUMBER

E251-MB

DRAWING NAME

FIFTH FLOOR PLAN
EXISTING & DEMOLITION
PART 1 – MAIN BLDG

DRAWING SCALE	DRAWING FILE
1/8"=1'-0"	GSHE251
BINDING ORDER	FIRST ISSUE DATE
	5/14/14

NORTH BUILDING

EX. MECS, 100A
EX. EE-C5
PULLBOX (3)1"RISER
EX. E4-5, 200A MCB
EX. EE-5, 200A MCB
EX. 5E-AC
EX. 4E-AC, 100A MLO
EX NORMAL
EX EMERG.
EX ACCESS CONTROL
EX NLP-5B, 400A MCB
EX META SYS
EX DGP
EX LP-5CR-1,2
EX LPE-5CAB
EX DP-LASER
EX LPE-C5EL
EX LP-5A

OPERATING ROOM 11, 595 SQ. FT.
OPERATING ROOM 9, 573 SQ. FT.
ACCESS-SCRUB
CORRIDOR
STAIR
ELEVATOR
SERVICE ELEVATOR
PASSENGER ELEVATOR
ELEC & TELE. CLOS.
TRASH
CHUTE
DN
UP
HOLDING ROOM 527 S.F.
OFFICE
PASSAGE
OPERATING ROOM 1, 380 SQ. FT.
OPERATING ROOM 3, 382 SQ. FT.
PACU, 2,373 SQ. FT.
CYSTOSCOPY ROOM 2, 341 SQ. FT.
ACCESS
OPERATING ROOM 4, 419 SQ. FT.
OPERATING ROOM 6, 422 SQ. FT.
ACCESS SCRUB
CORRIDOR
ISOLATION ROOM
PH. TOILET
CLEAN ROOM
STERILE ROOM STOR. 329 S.F.
SOILED WORK ROOM
DUTY
ELEC. CLOS.
MED.ROOM
HOPPER J.C.
OPERATING ROOM 5, 386 SQ. FT.
ACCESS SCRUB
STAIR NO. 1 DN
OPERATING ROOM 8, 447 SQ. FT.
ACCESS SCRUB
OPERATING ROOM 7, 447 SQ. FT.
STORAGE 280 S.F.
BENCH
HOKOBI
46 S.F.
EQUIPMENT STORAGE 420 S.F.
STAIR NO. 2

1

3

MEP ENGINEER

WSP
512 Seventh Avenue
New York, NY 10018
(212) 532-9600
www.wspgroup.com/usa

ARCHITECT

McGuire Group Architects,P.C.
Healthcare Architecture
538 BROADHOLLOW ROAD, SUITE 201
MELVILLE, NY 11747
631 465 9700, FAX 631 465 9701

STRUCTURAL ENGINEER

TDM CONSULTING ENGINEER,PC
550 NORTH COUNTRY ROAD
SUITE E, ST. JAMES, NY 11780
TEL. (631) 686-5234, FAX (631) 590-1927

CIVIL ENGINEER

LANGAN
21 Penn Plaza, 360 West 31st Street, 8th Floor, New York, NY 10001
T: 212.479.5400 F: 212.479.5444 www.langan.com
NEW JERSEY NEW YORK CONNECTICUT PENNSYLVANIA OHIO
VIRGINIA WASHINGTON DC FLORIDA NORTH DAKOTA CALIFORNIA
ABU DHABI ATHENS DOHA DUBAI ISTANBUL
Langan Engineering, Environmental, Surveying and Landscape Architecture, D.P.C.
Langan Engineering and Environmental Services, Inc.
Langan CT, Inc.
Langan International LLC
Collectively known as Langan

KEYPLAN

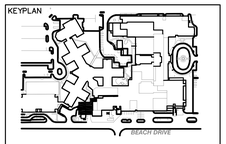

SEAL

REVISIONS	DATE	DESCRIPTION
4	12.04.17	CONSTRUCTION COST ESTIMATE
3	03.20.15	100% CD PROGRESS FOR REVIEW
2	12.31.14	85% CONSTRUCTION DOCUMENT
1	07.30.14	100% DESIGN DEVELOPMENT
ISSUE	DATE	DESCRIPTION

OWNER

GOOD SAMARITAN
HOSPITAL MEDICAL CENTER
1000 MONTAUK HIGHWAY
WEST ISLIP, NY 11795

PROJECT

ESSENTIAL ELECTRICAL SYSTEM UPGRADES

DRAWING NUMBER

E252-NB

DRAWING NAME

FIFTH FLOOR PLAN
EXISTING & DEMOLITION
PART 2 – NORTH BLDG

DRAWING SCALE	DRAWING FILE
1/8"=1'-0"	GSHE252
BINDING ORDER	FIRST ISSUE DATE
	5/14/14

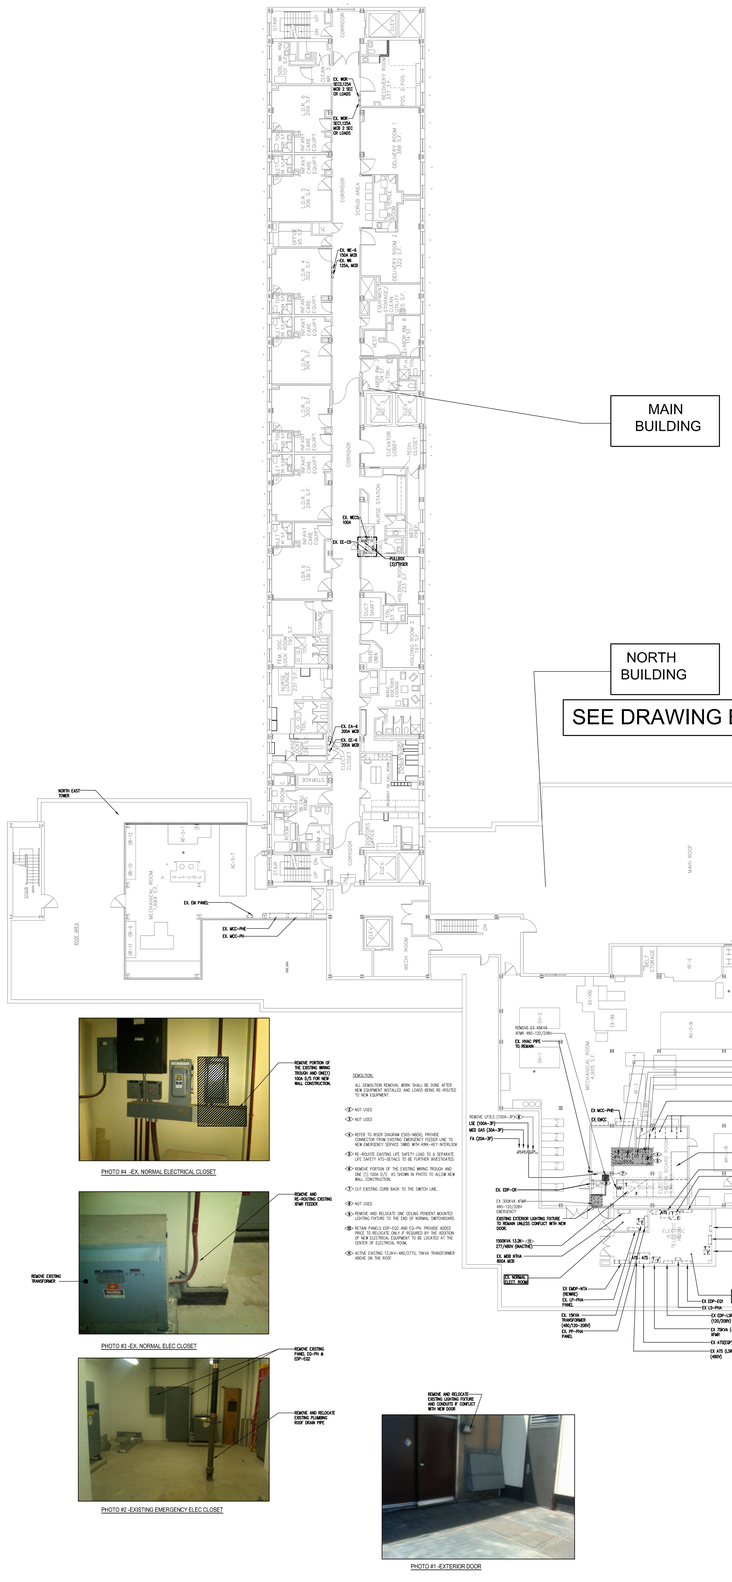
MAIN BUILDING
NORTH BUILDING
SEE DRAWING E261
NORTH EAST TOWER
EX. EM PANEL
EX. MCC-PHE
EX. MCC-PH
ROOF AREA
MAIN ROOF
MECH. ROOM
EX. EE-EB 150A W/E
EX. EE-E 150A W/E
EX. EE-CD
EX. MCC-PHE
EX. MCC-PH
EX. EMP-HTA
EX. EP-CE
EX. EP-CD
EX. EP-CDD
EX. EP-CDP
EX. EP-CDE
EX. EP-CDF
EX. EP-CDG
EX. EP-CDH
EX. EP-CDJ
EX. EP-CDK
EX. EP-CDL
EX. EP-CDM
EX. EP-CDN
EX. EP-CDP
EX. EP-CDQ
EX. EP-CDR
EX. EP-CDS
EX. EP-CDT
EX. EP-CDU
EX. EP-CDV
EX. EP-CDW
EX. EP-CDX
EX. EP-CDY
EX. EP-CDZ
EX. EP-CEA
EX. EP-CEB
EX. EP-CEC
EX. EP-CED
EX. EP-CEE
EX. EP-CEF
EX. EP-CEG
EX. EP-CEH
EX. EP-CEJ
EX. EP-CEK
EX. EP-CEL
EX. EP-CEM
EX. EP-CEN
EX. EP-CEP
EX. EP-CEQ
EX. EP-CER
EX. EP-CES
EX. EP-CET
EX. EP-CEU
EX. EP-CEV
EX. EP-CEW
EX. EP-CEX
EX. EP-CEY
EX. EP-CEZ
EX. EP-CFA
EX. EP-CFB
EX. EP-CFC
EX. EP-CFD
EX. EP-CFE
EX. EP-CFF
EX. EP-CFG
EX. EP-CFH
EX. EP-CFJ
EX. EP-CFK
EX. EP-CFL
EX. EP-CFM
EX. EP-CFN
EX. EP-CFP
EX. EP-CFQ
EX. EP-CFR
EX. EP-CFS
EX. EP-CFT
EX. EP-CFU
EX. EP-CFV
EX. EP-CFW
EX. EP-CFX
EX. EP-CFY
EX. EP-CFZ
EX. EP-CGA
EX. EP-CGB
EX. EP-CGC
EX. EP-CGD
EX. EP-CGE
EX. EP-CGF
EX. EP-CGG
EX. EP-CGH
EX. EP-CGJ
EX. EP-CGK
EX. EP-CGL
EX. EP-CGM
EX. EP-CGN
EX. EP-CGP
EX. EP-CGQ
EX. EP-CGR
EX. EP-CGS
EX. EP-CGT
EX. EP-CGU
EX. EP-CGV
EX. EP-CGW
EX. EP-CGX
EX. EP-CGY
EX. EP-CGZ
EX. EP-CHA
EX. EP-CHB
EX. EP-CHC
EX. EP-CHD
EX. EP-CHE
EX. EP-CHF
EX. EP-CHG
EX. EP-CHH
EX. EP-CHJ
EX. EP-CHK
EX. EP-CHL
EX. EP-CHM
EX. EP-CHN
EX. EP-CHP
EX. EP-CHQ
EX. EP-CHR
EX. EP-CHS
EX. EP-CHT
EX. EP-CHU
EX. EP-CHV
EX. EP-CHW
EX. EP-CHX
EX. EP-CHY
EX. EP-CHZ
EX. EP-CJA
EX. EP-CJB
EX. EP-CJC
EX. EP-CJD
EX. EP-CJE
EX. EP-CJF
EX. EP-CJG
EX. EP-EUC
EX. EP-EUD
EX. EP-EUE
EX. EP-EUF
EX. EP-EUG
EX. EP-EUH
EX. EP-EUJ
EX. EP-EUK
EX. EP-EUL
EX. EP-EUM
EX. EP-EUN
EX. EP-EUP
EX. EP-EUQ
EX. EP-EUR
EX. EP-EUS
EX. EP-EUT
EX. EP-EUU
EX. EP-EUV
EX. EP-EUW
EX. EP-EUX
EX. EP-EUY
EX. EP-EUZ
EX. EP-EVA
EX. EP-EVB
EX. EP-EVC
EX. EP-EVD
EX. EP-EVE
EX. EP-EVF
EX. EP-EVG
EX. EP-EVH
EX. EP-EVJ
EX. EP-EVK
EX. EP-EVL
EX. EP-EVM
EX. EP-EVN
EX. EP-EVP
EX. EP-EVQ
EX. EP-EVR
EX. EP-EVS
EX. EP-EVT
EX. EP-EVU
EX. EP-EVV
EX. EP-EVW
EX. EP-EVX
EX. EP-EVY
EX. EP-EVZ

NORTH BUILDING

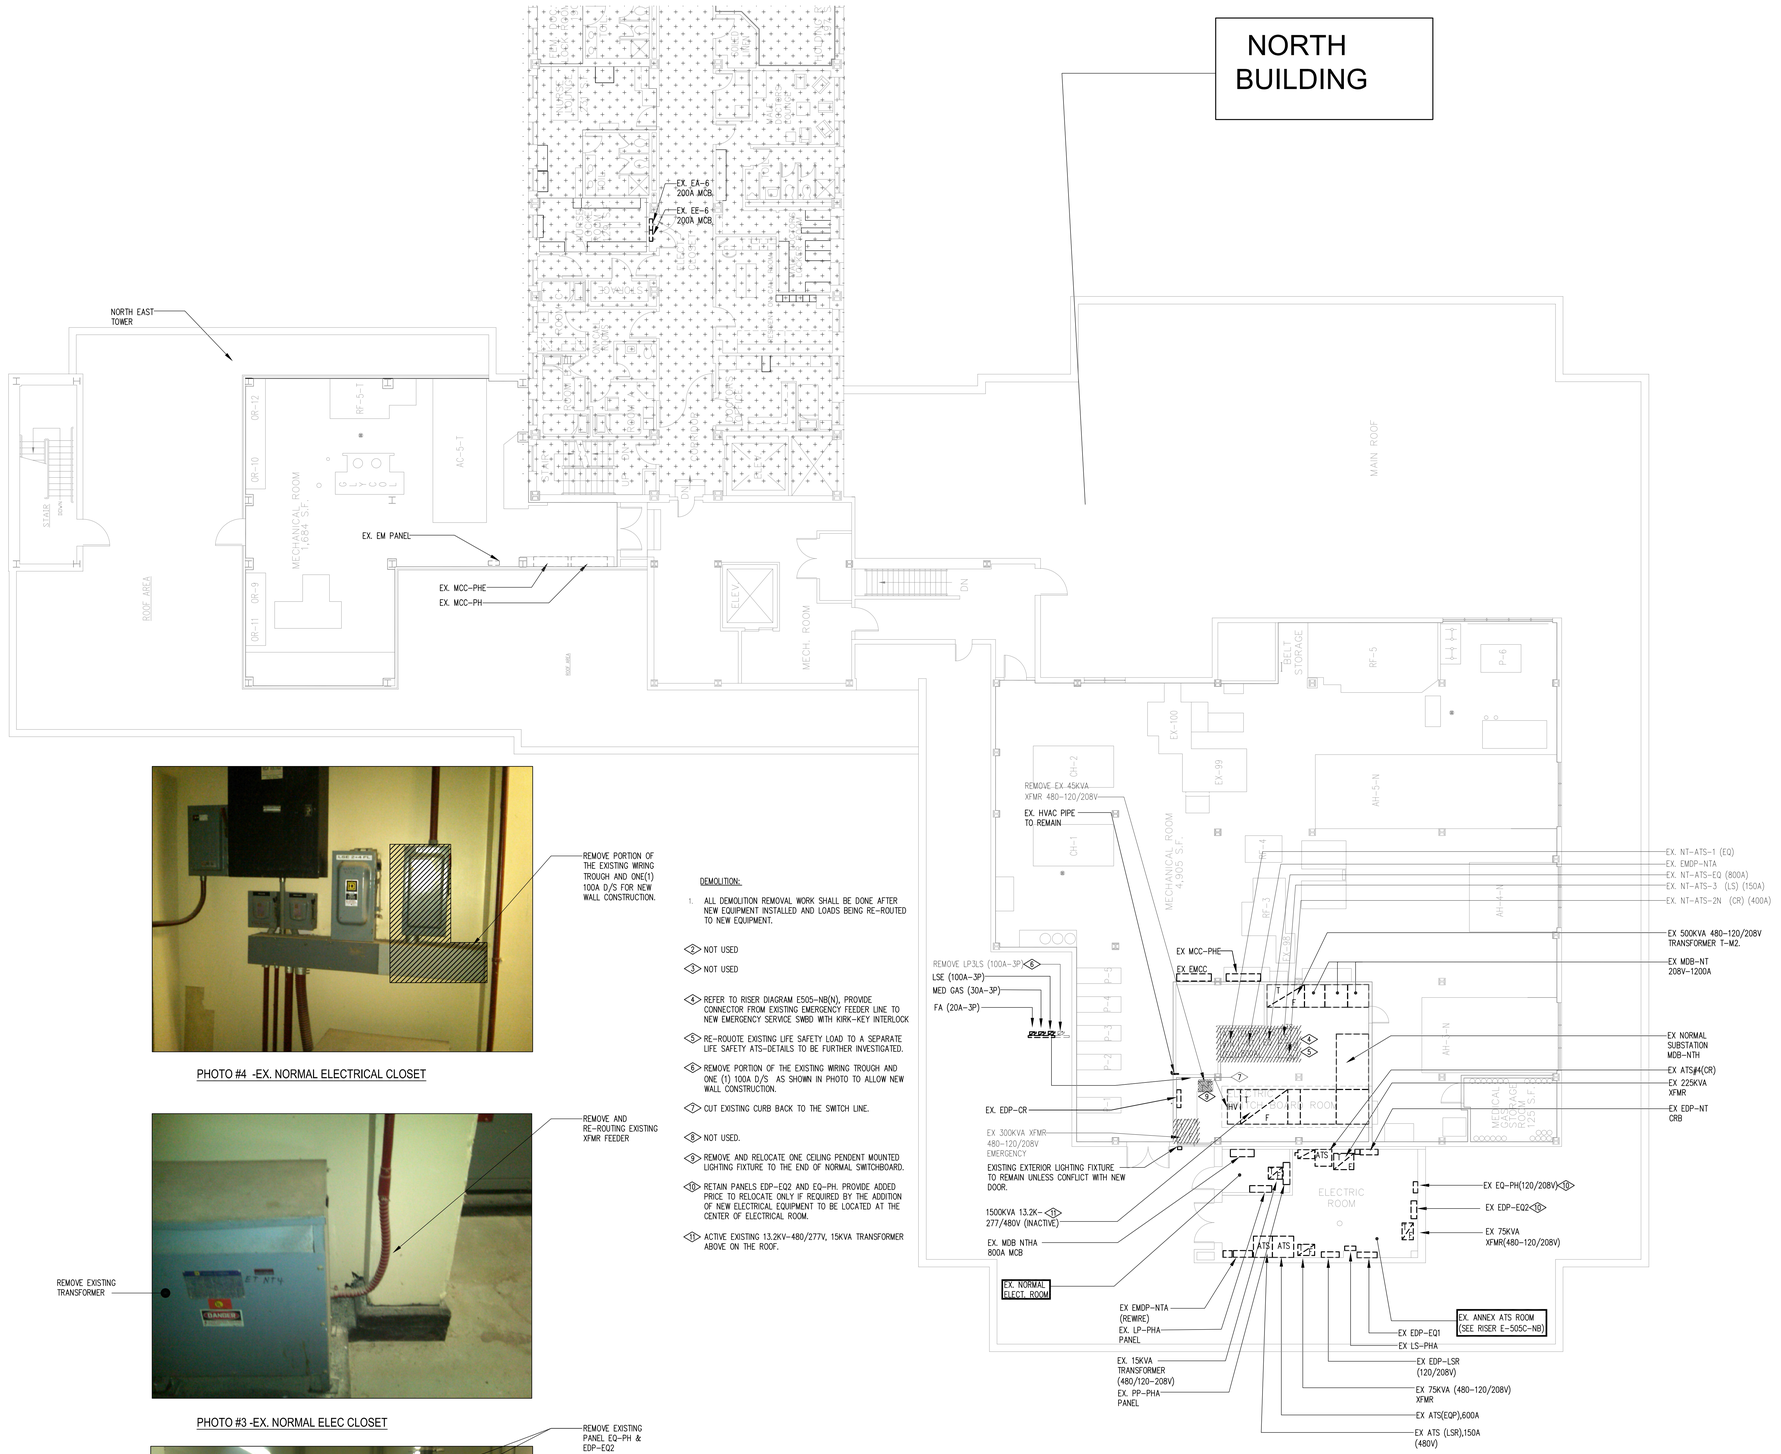

REMOVE PORTION OF THE EXISTING WIRING TROUGH AND ONE(1) 100A D/S FOR NEW WALL CONSTRUCTION.

PHOTO #4 -EX. NORMAL ELECTRICAL CLOSET

REMOVE EXISTING TRANSFORMER

REMOVE AND RE-ROUTING EXISTING XFMR FEEDER

PHOTO #3 -EX. NORMAL ELEC CLOSET

REMOVE EXISTING PANEL EQ-PH & EDP-EQ2

REMOVE AND RELOCATE EXISTING PLUMBING ROOF DRAIN PIPE

PHOTO #2 -EXISTING EMERGENCY ELEC CLOSET

DEMOLITION:

1. ALL DEMOLITION REMOVAL WORK SHALL BE DONE AFTER NEW EQUIPMENT INSTALLED AND LOADS BEING RE-ROUTED TO NEW EQUIPMENT.

<2> NOT USED

<3> NOT USED

<4> REFER TO RISER DIAGRAM E505-NB(N), PROVDE CONNECTOR FROM EXISTING EMERGENCY FEEDER LINE TO NEW EMERGENCY SERVICE SMBD WITH KIRK-KEY INTERLOCK

<5> RE-ROUOTE EXISTING LIFE SAFETY LOAD TO A SEPARATE LIFE SAFETY ATS-DETAILS TO BE FURTHER INVESTIGATED.

<6> REMOVE PORTION OF THE EXISTING WIRING TROUGH AND ONE (1) 100A D/S AS SHOWN IN PHOTO TO ALLOW NEW WALL CONSTRUCTION.

<7> CUT EXISTING CURB BACK TO THE SWITCH LINE.

<8> NOT USED.

<9> REMOVE AND RELOCATE ONE CEILING PENDENT MOUNTED LIGHTING FIXTURE TO THE END OF NORMAL SWITCHBOARD.

<10> RETAIN PANELS EDP-EQ2 AND EQ-PH. PROVIDE ADDED PRICE TO RELOCATE ONLY IF REQUIRED BY THE ADDITION OF NEW ELECTRICAL EQUIPMENT TO BE LOCATED AT THE CENTER OF ELECTRICAL ROOM.

<1> ACTIVE EXISTING 13.2KV-480/277V, 15KVA TRANSFORMER ABOVE ON THE ROOF.

REMOVE AND RELOCATE EXISTING LIGHTING FIXTURE AND CONDUITS IF CONFLICT WITH NEW DOOR

MEP ENGINEER

WSP

512 Seventh Avenue
New York, NY 10018
(212) 532-9600
www.wspgroup.com/usa

ARCHITECT

McGuire Group Architects,P.C.
Healthcare Architecture
538 BROADHOLLOW ROAD, SUITE 201
MELVILLE, NY 11747
631 465 9700, FAX 631 465 9701

STRUCTURAL ENGINEER

TDM CONSULTING ENGINEER,PC
550 NORTH COUNTRY ROAD
SUITE E, ST. JAMES, NY 11780
TEL. (631) 686-5234, FAX (631) 590-1927

CIVIL ENGINEER

LANGAN
21 Penn Plaza, 360 West 31st Street, 8th Floor, New York, NY 10001
T: 212.479.5400 F: 212.479.5444 www.langan.com
NEW JERSEY NEW YORK CONNECTICUT PENNSYLVANIA OHIO
VIRGINIA WASHINGTON DC FLORIDA NORTH DAKOTA CALIFORNIA
ABU DHABI ATHENS DOHA DUBAI ISTANBUL
Langan Engineering, Environmental, Surveying and Landscape Architecture, D.P.C.
Langan Engineering and Environmental Services, Inc.
Langan CT, Inc.
Langan International LLC
Collectively known as Langan

KEYPLAN

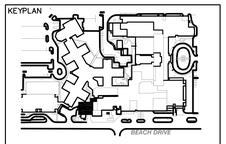

SEAL

REVISIONS	DATE	DESCRIPTION

ISSUE	DATE	DESCRIPTION
4	12.04.17	CONSTRUCTION COST ESTIMATE
3	03.20.15	100% CD PROGRESS FOR REVIEW
2	12.31.14	85% CONSTRUCTION DOCUMENT
1	07.30.14	100% DESIGN DEVELOPMENT

OWNER

GOOD SAMARITAN HOSPITAL MEDICAL CENTER
1000 MONTAUK HIGHWAY
WEST ISLIP, NY 11795

PROJECT

ESSENTIAL ELECTRICAL SYSTEM UPGRADES

DRAWING NUMBER

E261-NB

DRAWING NAME

SIXTH FLOOR PLAN EXISTING & DEMOLITION PART 1 – NORTH BLDG

DRAWING SCALE	DRAWING FILE
1/8"=1'-0"	GSHE261
BINDING ORDER	FIRST ISSUE DATE
	04/48/14

MEP ENGINEER

WSP

512 Seventh Avenue
New York, NY 10018
(212) 532-9600
www.wspgroup.com/usa

ARCHITECT

McGuire Group Architects,P.C.
Healthcare Architecture
538 BROADHOLLOW ROAD, SUITE 201
MELVILLE, NY 11747
631 465 9700, FAX 631 465 9701

STRUCTURAL ENGINEER

TDM CONSULTING ENGINEER,PC
550 NORTH COUNTRY ROAD
SUITE E, ST. JAMES, NY 11780
TEL. (631) 686-5234, FAX (631) 590-1927

CIVIL ENGINEER

LANGAN

21 Penn Plaza, 360 West 31st Street, 8th Floor, New York, NY 10001
T: 212.479.5400 F: 212.479.5444 www.langan.com

NEW JERSEY NEW YORK CONNECTICUT PENNSYLVANIA OHIO
VIRGINIA WASHINGTON DC FLORIDA NORTH DAKOTA CALIFORNIA
ABU DHABI ATHENS DOHA DUBAI ISTANBUL

Langan Engineering, Environmental, Surveying and Landscape Architecture, D.P.C.
Langan Engineering and Environmental Services, Inc.
Langan CT, Inc.
Langan International LLC
Collectively known as Langan

KEYPLAN

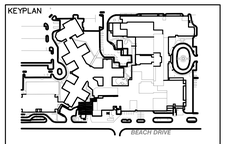

SEAL

REVISIONS DATE DESCRIPTION

ISSUE	DATE	DESCRIPTION
4	12.04.17	CONSTRUCTION COST ESTIMATE
3	03.20.15	100% CD PROGRESS FOR REVIEW
2	12.31.14	85% CONSTRUCTION DOCUMENT
1	07.30.14	100% DESIGN DEVELOPMENT

OWNER

GOOD SAMARITAN
HOSPITAL MEDICAL CENTER
1000 MONTAUK HIGHWAY
WEST ISLIP, NY 11795

PROJECT

ESSENTIAL
ELECTRICAL SYSTEM
UPGRADES

DRAWING NUMBER

E270-MB

DRAWING NAME

SEVENTH FLOOR
OVERALL PLAN EXISTING & DEMOLITION

DRAWING SCALE	DRAWING FILE
1/16"=1'-0"	GSHE270MB
BINDING ORDER	FIRST ISSUE DATE
	5/14/14

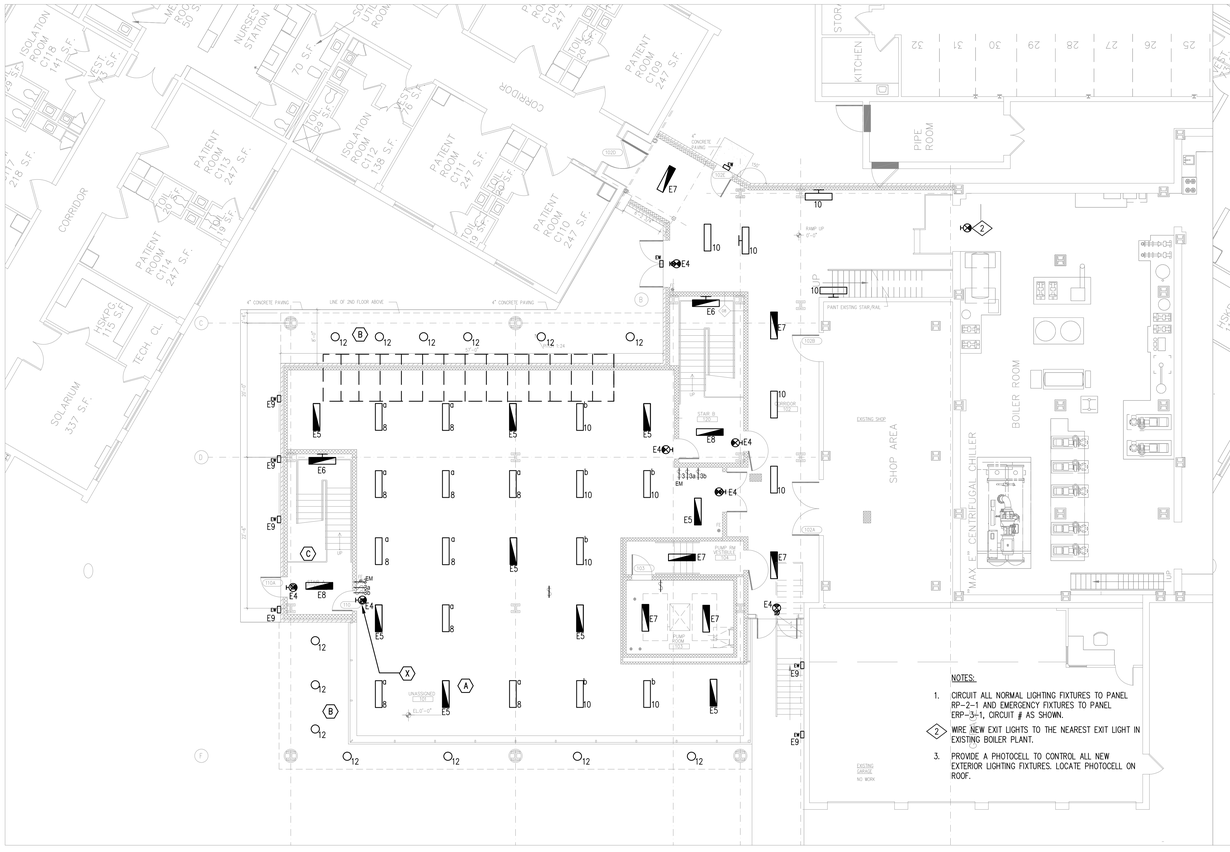

FIRST FLOOR LIGHTING PLAN

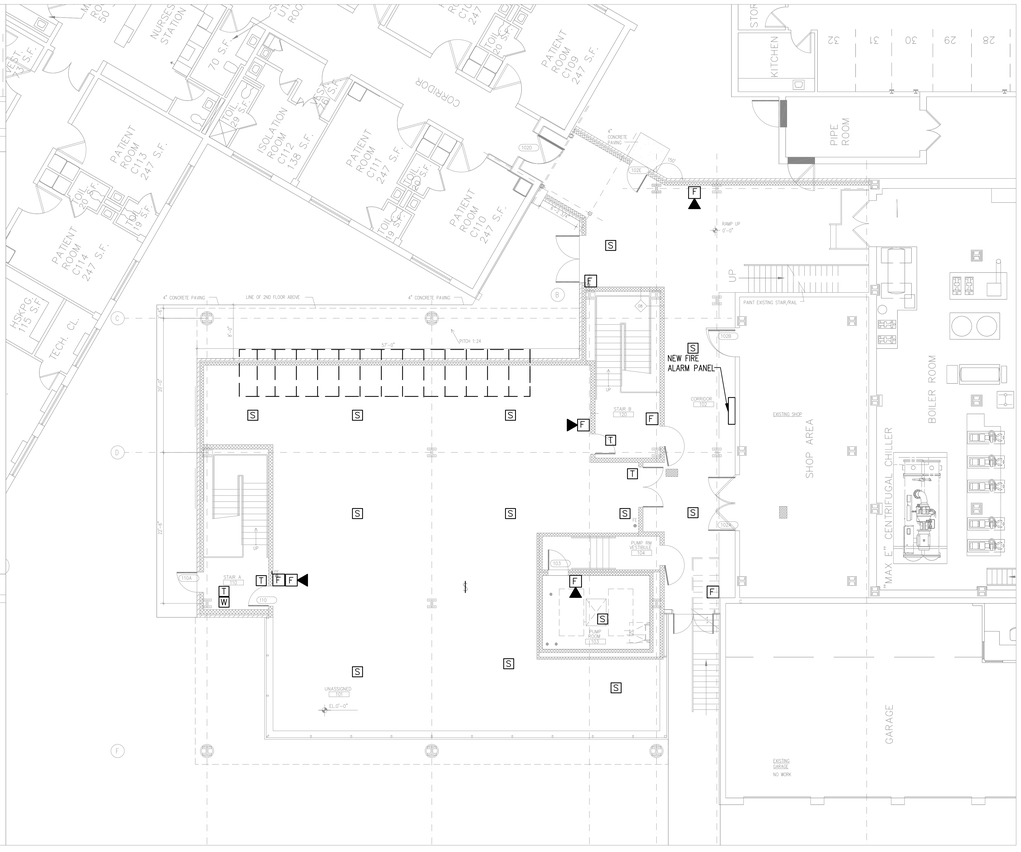

FIRST FLOOR FIRE ALARM PLAN

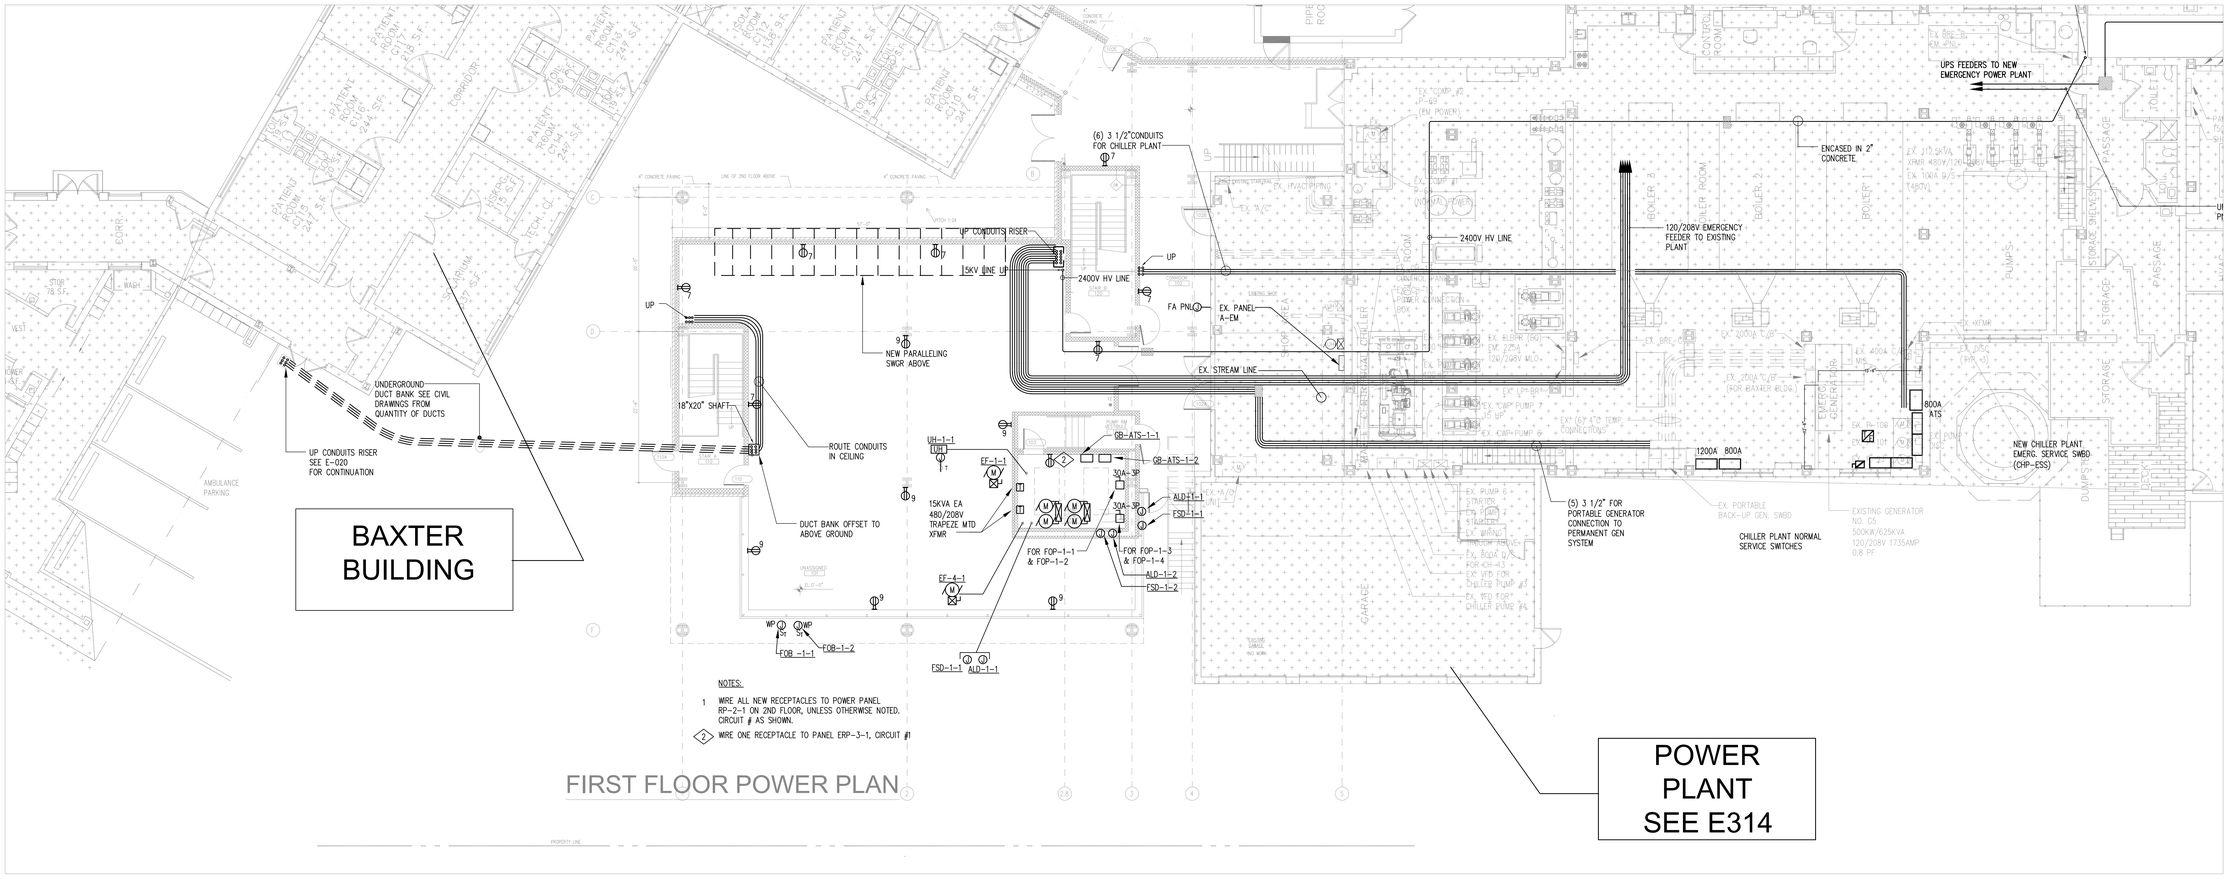

FIRST FLOOR POWER PLAN

MEP ENGINEER
WSP
512 Seventh Avenue
New York, NY 10018
(212) 532-9600
www.wspgroup.com/usa

ARCHITECT
McGuire Group Architects,P.C.
Healthcare Architecture
538 BROADHOLLOW ROAD, SUITE 201
MELVILLE, NY 11747
631 465 9700, FAX 631 465 9701

STRUCTURAL ENGINEER
TDM CONSULTING ENGINEER,PC
550 NORTH COUNTRY ROAD
SUITE E, ST. JAMES, NY 11780
TEL. (631) 686-5234, FAX (631) 590-1927

CIVIL ENGINEER
LANGAN
21 Penn Plaza, 360 West 31st Street, 8th Floor, New York, NY 10001
T: 212.479.5400 F: 212.479.5444 www.langan.com
NEW JERSEY NEW YORK CONNECTICUT PENNSYLVANIA OHIO
VIRGINIA WASHINGTON DC FLORIDA NORTH DAKOTA CALIFORNIA
ABU DHABI ATHENS DOHA DUBAI ISTANBUL
Langan Engineering, Environmental, Surveying and Landscape Architecture, D.P.C.
Langan Engineering and Environmental Services, Inc.
Langan IT, Inc.
Langan International LLC
Collectively known as Langan

KEYPLAN

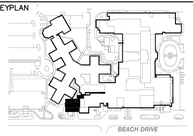

SEAL

REVISIONS	DATE	DESCRIPTION
4	12.04.17	CONSTRUCTION COST ESTIMATE
3	03.20.15	100% CD PROGRESS FOR REVIEW
2	12.31.14	85% CONSTRUCTION DOCUMENT
1	07.30.14	100% DESIGN DEVELOPMENT
ISSUE	DATE	DESCRIPTION

OWNER
GOOD SAMARITAN HOSPITAL MEDICAL CENTER
1000 MONTAUK HIGHWAY
WEST ISLIP, NY 11795

PROJECT
ESSENTIAL ELECTRICAL SYSTEM UPGRADES

DRAWING NUMBER
E301-GB

DRAWING NAME
FIRST FLOOR PLAN
NEW WORK
EMERGENCY GENERATOR

DRAWING SCALE	DRAWING FILE
1/8"=1'-0"	GSHE311
BINDING ORDER	FIRST ISSUE DATE
	5/20/14

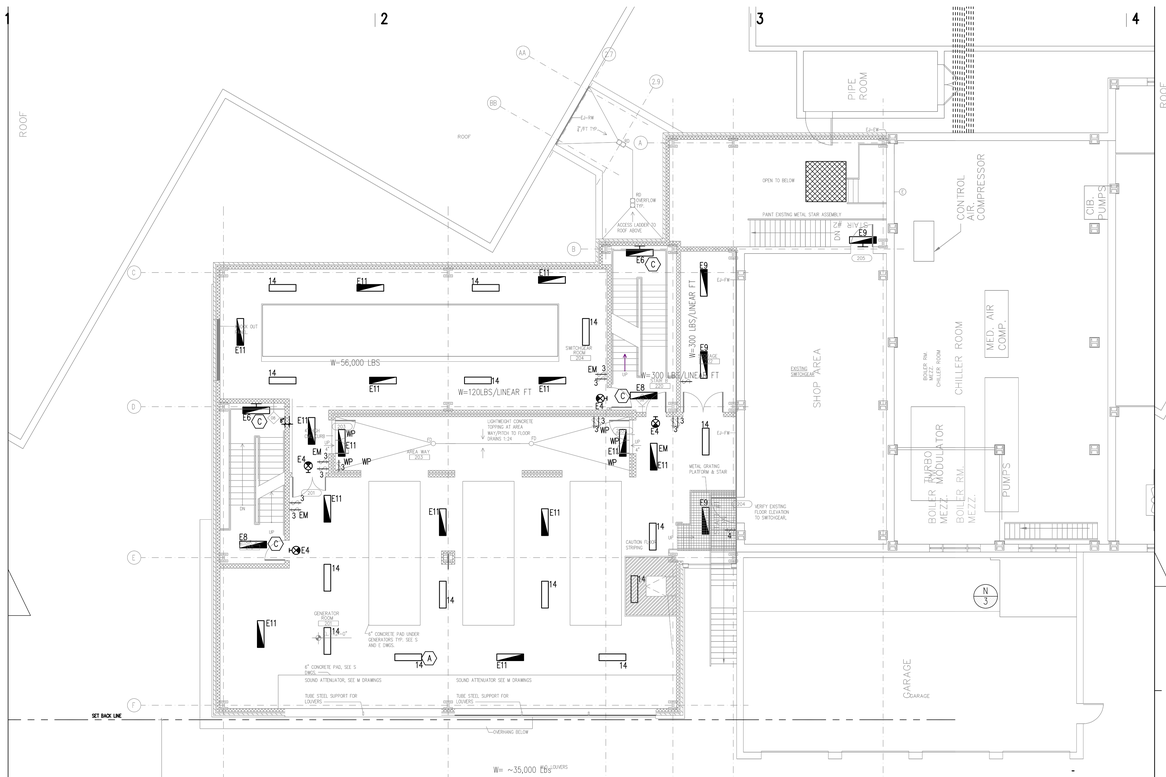

LIGHTING NOTES:
1. CIRCUIT ALL NORMAL LIGHTING FIXTURES TO PANEL RP-2-1 AND EMERGENCY FIXTURES TO PANEL ERP-3-1, CIRCUIT # AS SHOWN.

SECOND FLOOR LIGHTING PLAN

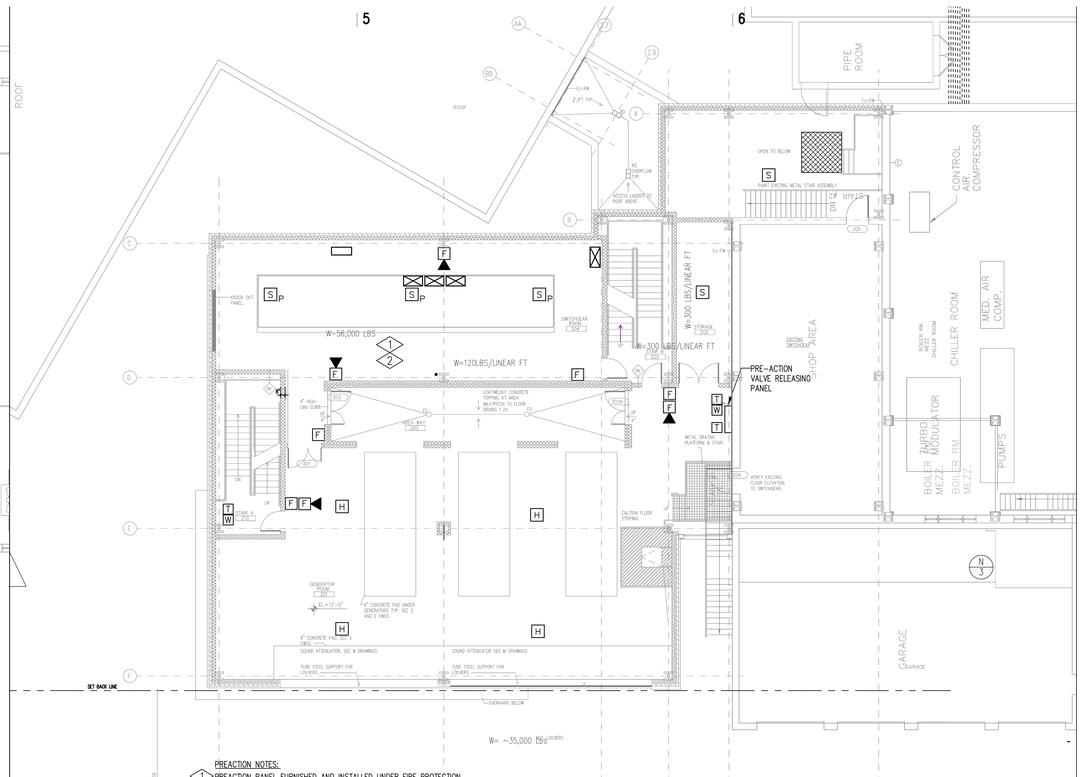

PREACTION NOTES:
1. PREACTION PANEL FURNISHED AND INSTALLED UNDER FIRE PROTECTION DWGS FP-334.
2. ALL PREACTION SMOKE DETECTOR ARE FURNISHED UNDER FIRE PROTECTION SECTION 21 13 18 AND INSTALLED UNDER DIVISION 26. REFER TO FIRE PROTECTION DRAWING FP-324 FOR DEVICE LAYOUT.

SECOND FLOOR FIRE ALARM PLAN

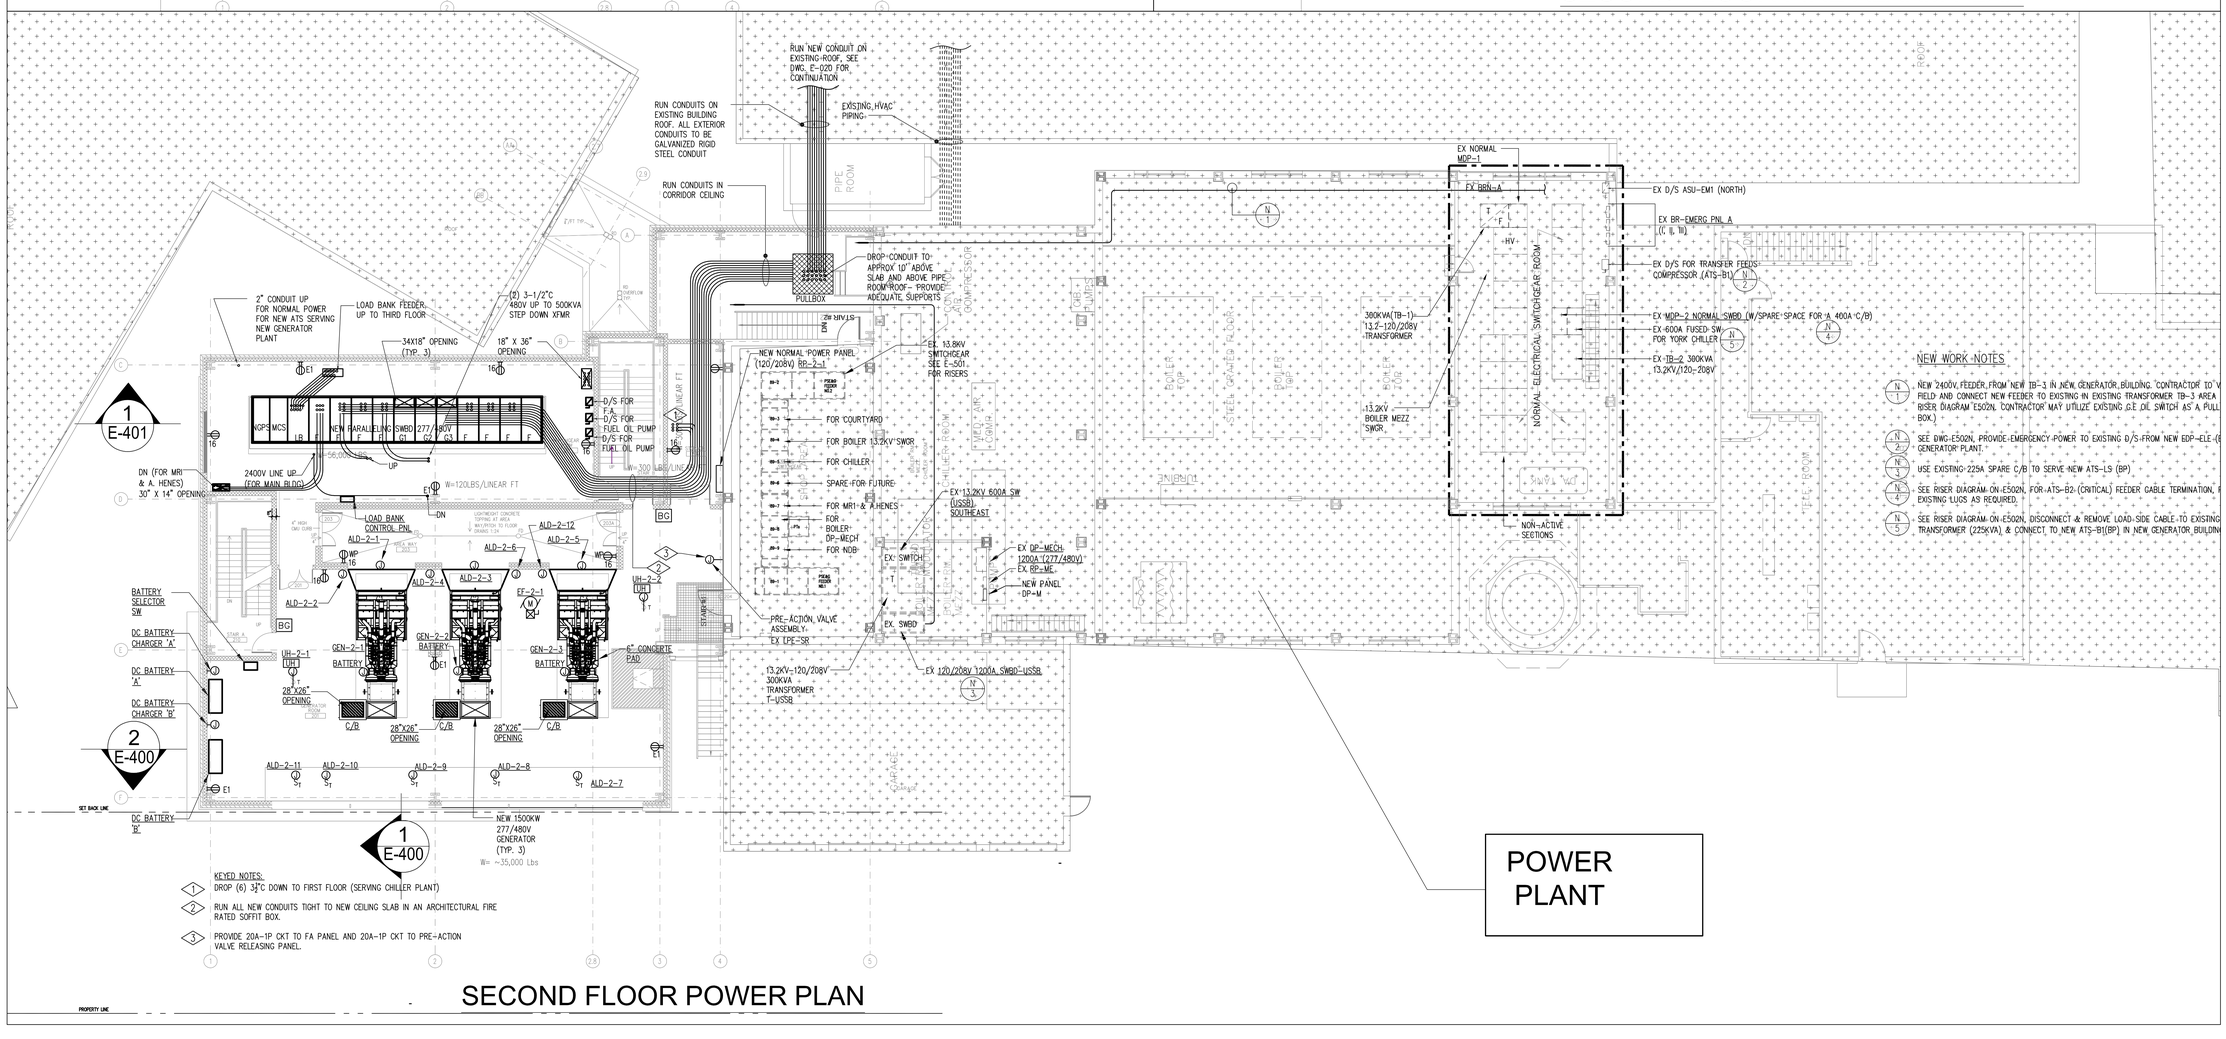

KEYED NOTES:
1. DROP (6) 3"C DOWN TO FIRST FLOOR (SERVING CHILLER PLANT)
2. RUN ALL NEW CONDUITS TIGHT TO NEW CEILING SLAB IN AN ARCHITECTURAL FIRE RATED SOFFIT BOX.
3. PROVIDE 20A-1P CKT TO FA PANEL AND 20A-1P CKT TO PRE-ACTION VALVE RELEASING PANEL.

SECOND FLOOR POWER PLAN

MEP ENGINEER
WSP
512 Seventh Avenue
New York, NY 10018
(212) 532-9600
www.wspgroup.com/usa

ARCHITECT
McGuire Group Architects,P.C.
Healthcare Architecture
538 BROADHOLLOW ROAD, SUITE 201
MELVILLE, NY 11747
631 465 9700, FAX 631 465 9701

STRUCTURAL ENGINEER
TDM CONSULTING ENGINEER,PC
550 NORTH COUNTRY ROAD
SUITE E, ST. JAMES, NY 11780
TEL. (631) 686-5234, FAX (631) 590-1927

CIVIL ENGINEER
LANGAN
21 Penn Plaza, 360 West 31st Street, 8th Floor, New York, NY 10001
T: 212.479.5400 F: 212.479.5444 www.langan.com
NEW JERSEY NEW YORK CONNECTICUT PENNSYLVANIA OHIO
VIRGINIA WASHINGTON DC FLORIDA NORTH DAKOTA CALIFORNIA
ABU DHABI ATHENS DOHA DUBAI ISTANBUL
Langan Engineering, Environmental, Surveying and Landscape Architecture, D.P.C.
Langan Engineering and Environmental Services, Inc.
Langan CT, Inc.
Langan International LLC
Collectively known as Langan

KEYPLAN

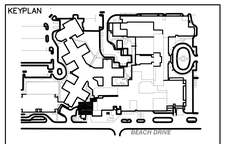

SEAL

REVISIONS	DATE	DESCRIPTION
4	12.04.17	CONSTRUCTION COST ESTIMATE
3	03.20.15	100% CD PROGRESS FOR REVIEW
2	12.31.14	85% CONSTRUCTION DOCUMENT
1	07.30.14	100% DESIGN DEVELOPMENT
ISSUE	DATE	DESCRIPTION

OWNER
GOOD SAMARITAN HOSPITAL MEDICAL CENTER
1000 MONTAUK HIGHWAY
WEST ISLIP, NY 11795

PROJECT
ESSENTIAL ELECTRICAL SYSTEM UPGRADES

DRAWING NUMBER
E302-GB

DRAWING NAME
SECOND FLOOR PLAN NEW WORK EMERGENCY GENERATOR

DRAWING SCALE	DRAWING FILE
1/8"=1'-0"	GSHE311
BINDING ORDER	FIRST ISSUE DATE
	5/20/14

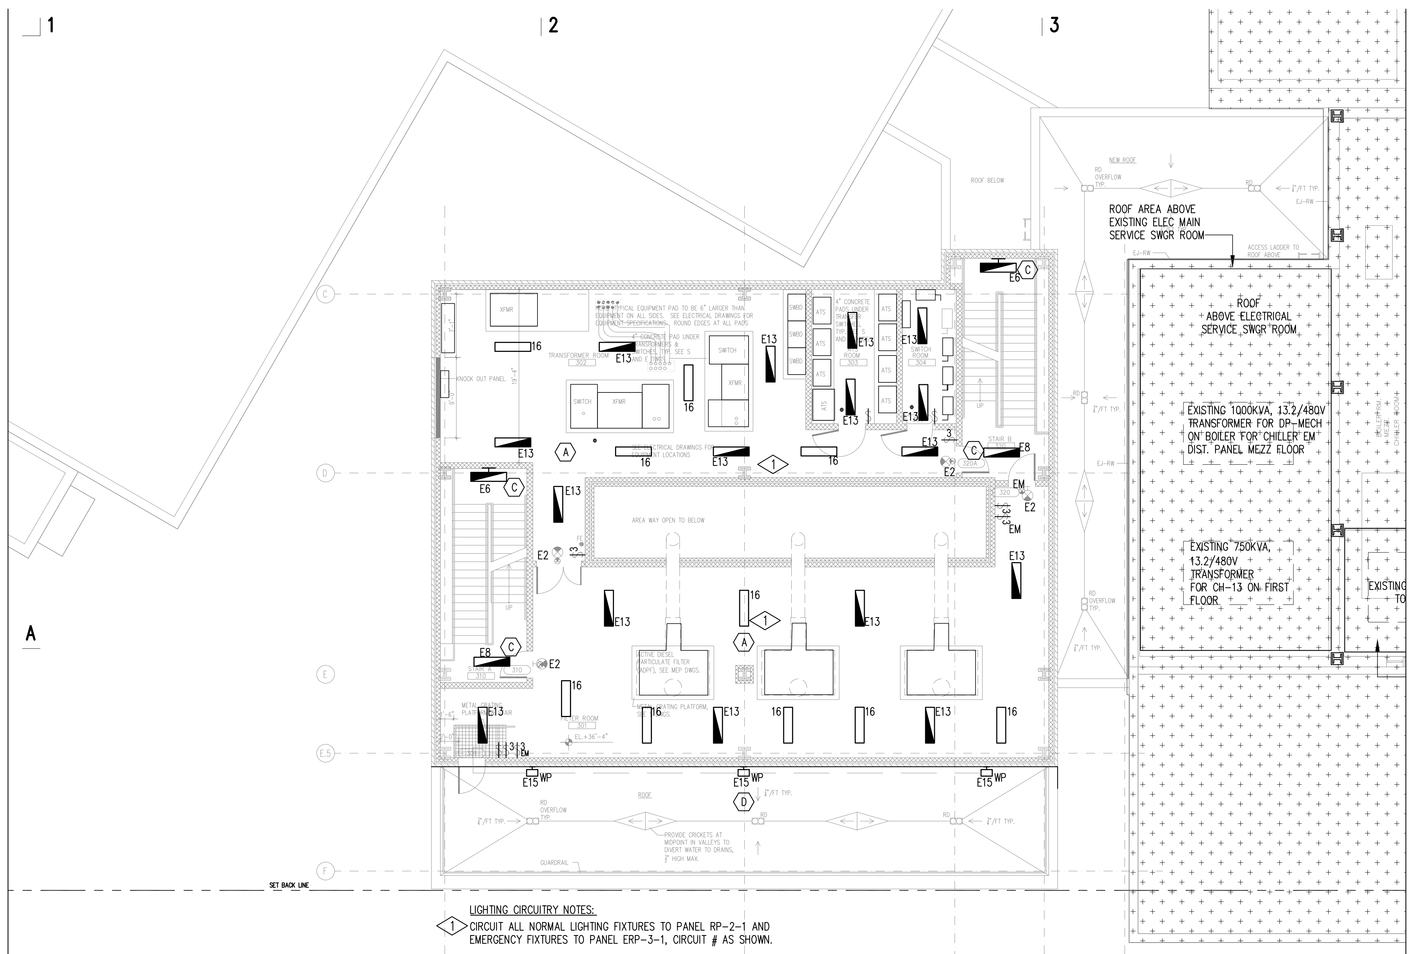

LIGHTING CIRCUITRY NOTES:

1. CIRCUIT ALL NORMAL LIGHTING FIXTURES TO PANEL RP-2-1 AND EMERGENCY FIXTURES TO PANEL ERP-3-1, CIRCUIT # AS SHOWN.

THIRD FLOOR LIGHTING PLAN

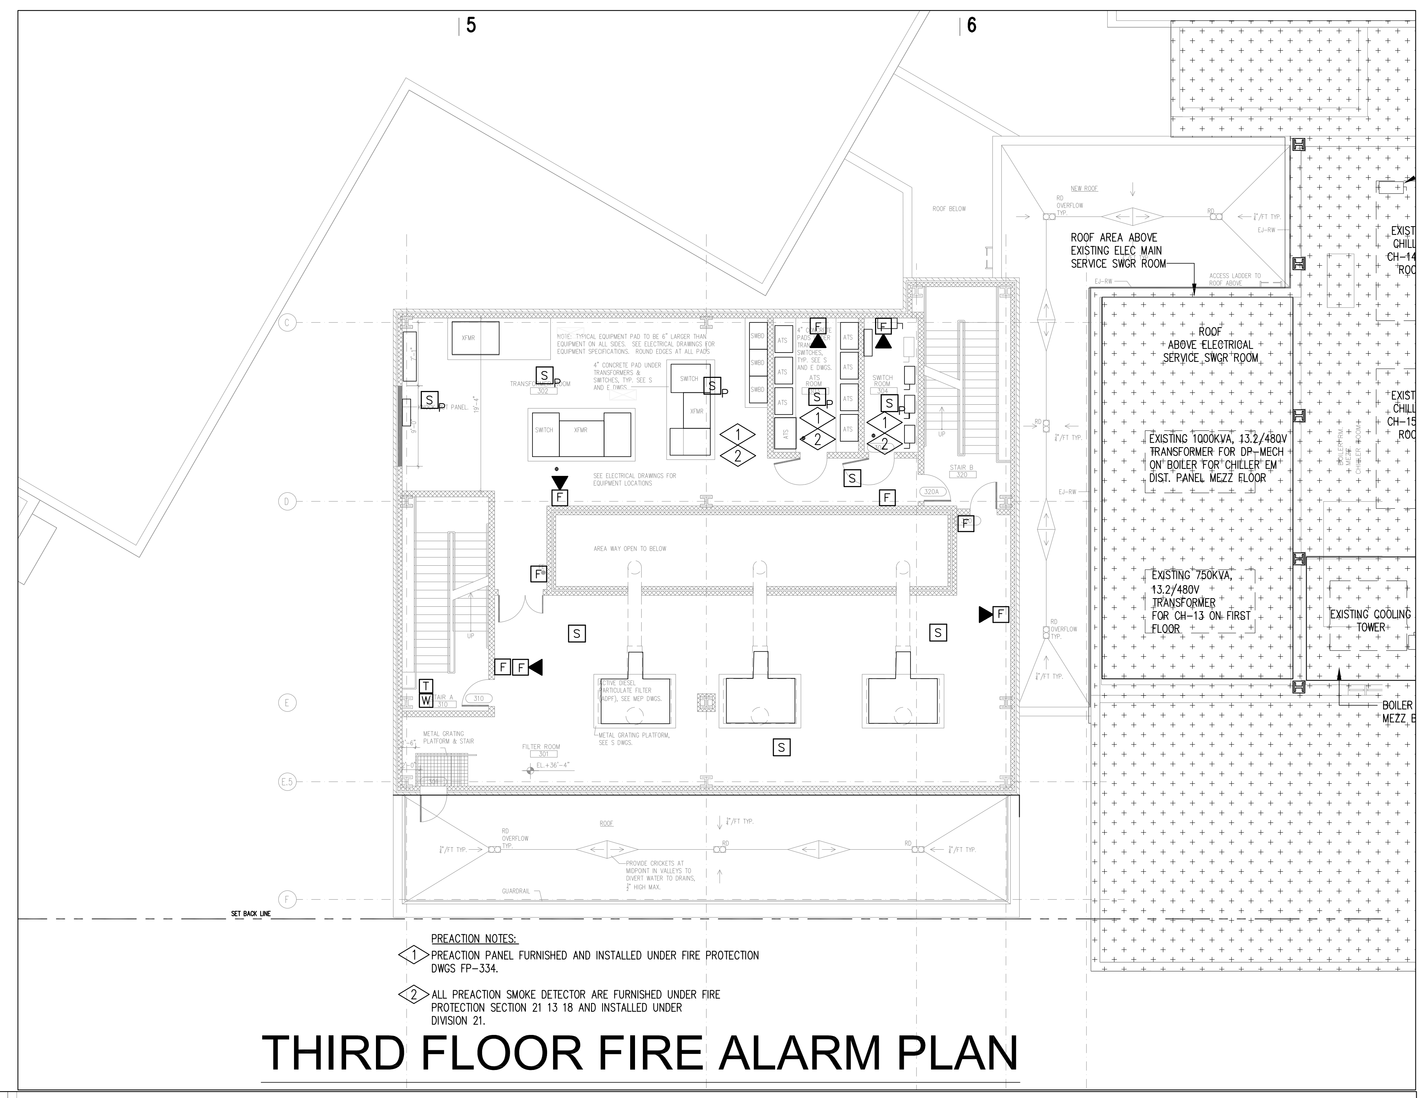

PREACTION NOTES:

1. PREACTION PANEL FURNISHED AND INSTALLED UNDER FIRE PROTECTION DWGS FP-334.
2. ALL PREACTION SMOKE DETECTOR ARE FURNISHED UNDER FIRE PROTECTION SECTION 21 13 18 AND INSTALLED UNDER DIVISION 21.

THIRD FLOOR FIRE ALARM PLAN

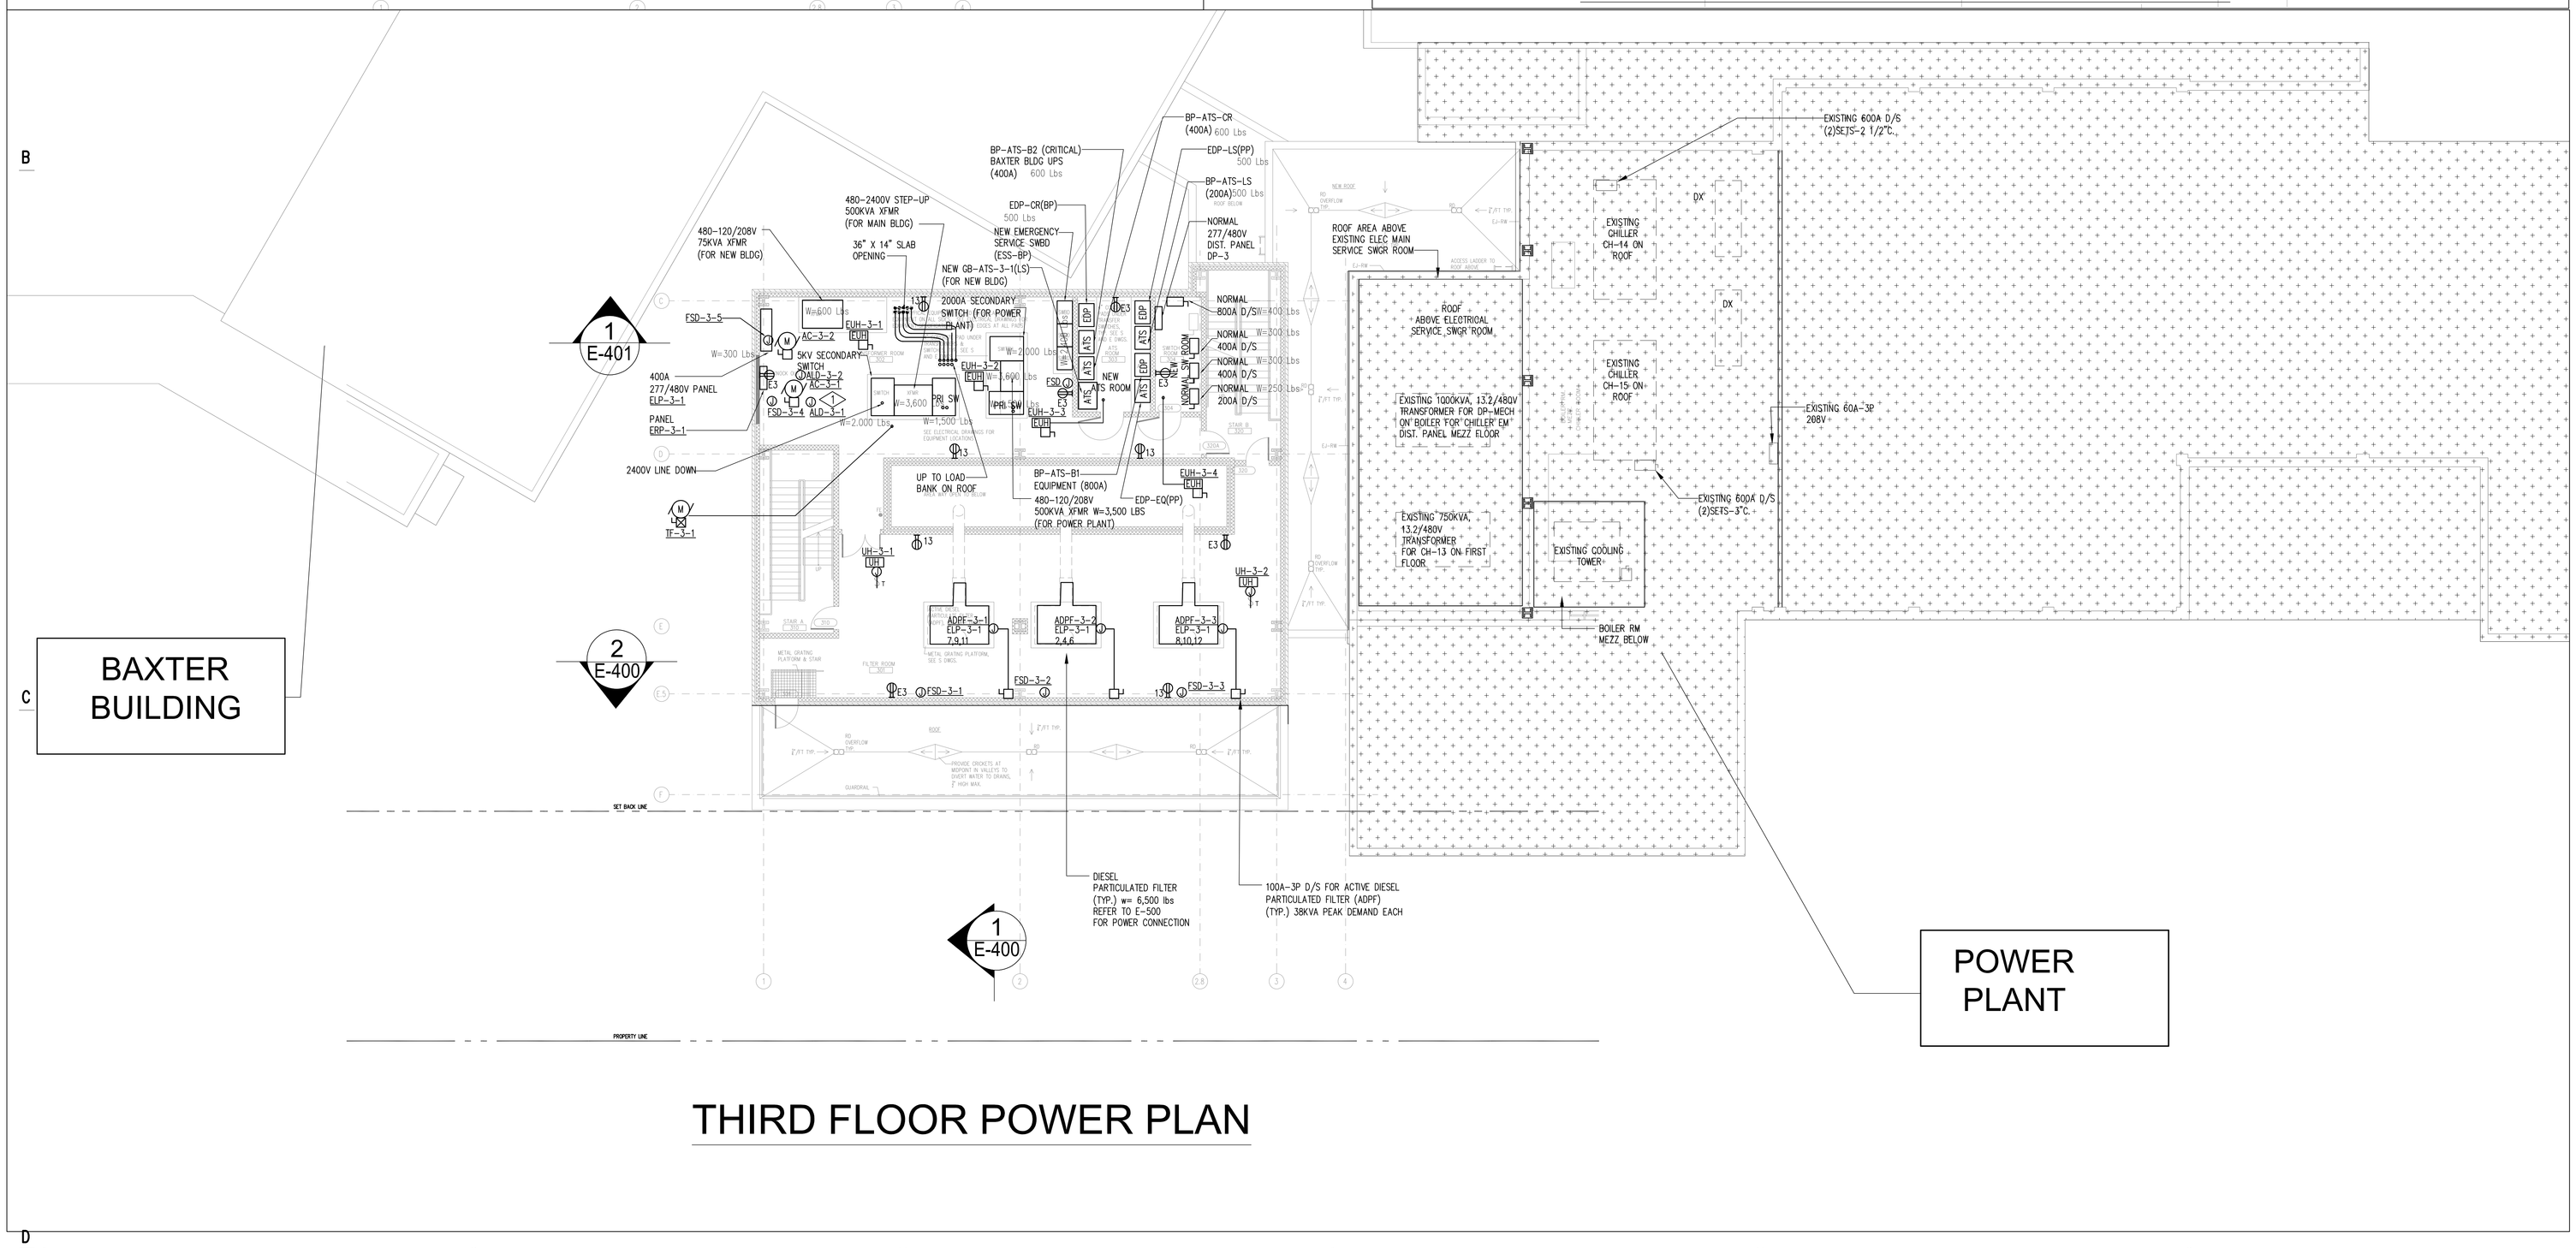

THIRD FLOOR POWER PLAN

MEP ENGINEER
WSP
512 Seventh Avenue
New York, NY 10018
(212) 532-9600
www.wspgroup.com/usa

ARCHITECT
McGuire Group Architects,P.C.
Healthcare Architecture
538 BROADHOLLOW ROAD, SUITE 201
MELVILLE, NY 11747
631 465 9700, FAX 631 465 9701

STRUCTURAL ENGINEER
TDM CONSULTING ENGINEER,PC
550 NORTH COUNTRY ROAD
SUITE E, ST. JAMES, NY 11780
TEL. (631) 686-5234, FAX (631) 590-1927

CIVIL ENGINEER
LANGAN
21 Penn Plaza, 360 West 31st Street, 8th Floor, New York, NY 10001
T: 212.479.5400 F: 212.479.5444 www.langan.com
NEW JERSEY NEW YORK CONNECTICUT PENNSYLVANIA OHIO
VIRGINIA WASHINGTON DC FLORIDA NORTH DAKOTA CALIFORNIA
ABU DHABI ATHENS DOHA DUBAI ISTANBUL
Langan Engineering, Environmental, Surveying and Landscape Architecture, D.P.C.
Langan Engineering and Environmental Services, Inc.
Langan CT, Inc.
Langan International LLC
Collectively known as Langan

KEYPLAN

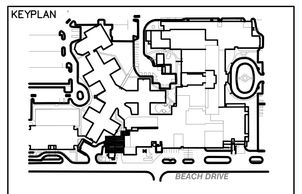

SEAL

REVISIONS	DATE	DESCRIPTION
4	12.04.17	CONSTRUCTION COST ESTIMATE
3	03.20.15	100% CD PROGRESS FOR REVIEW
2	12.31.14	85% CONSTRUCTION DOCUMENT
1	07.30.14	100% DESIGN DEVELOPMENT
ISSUE	DATE	DESCRIPTION

OWNER
GOOD SAMARITAN HOSPITAL MEDICAL CENTER
1000 MONTAUK HIGHWAY
WEST ISLIP, NY 11795

PROJECT
ESSENTIAL ELECTRICAL SYSTEM UPGRADES

DRAWING NUMBER
E303-GB

DRAWING NAME
THIRD FLOOR PLAN NEW WORK EMERGENCY GENERATOR

DRAWING SCALE	DRAWING FILE
1/8"=1'-0"	GSHE311
BINDING ORDER	FIRST ISSUE DATE
	5/20/14

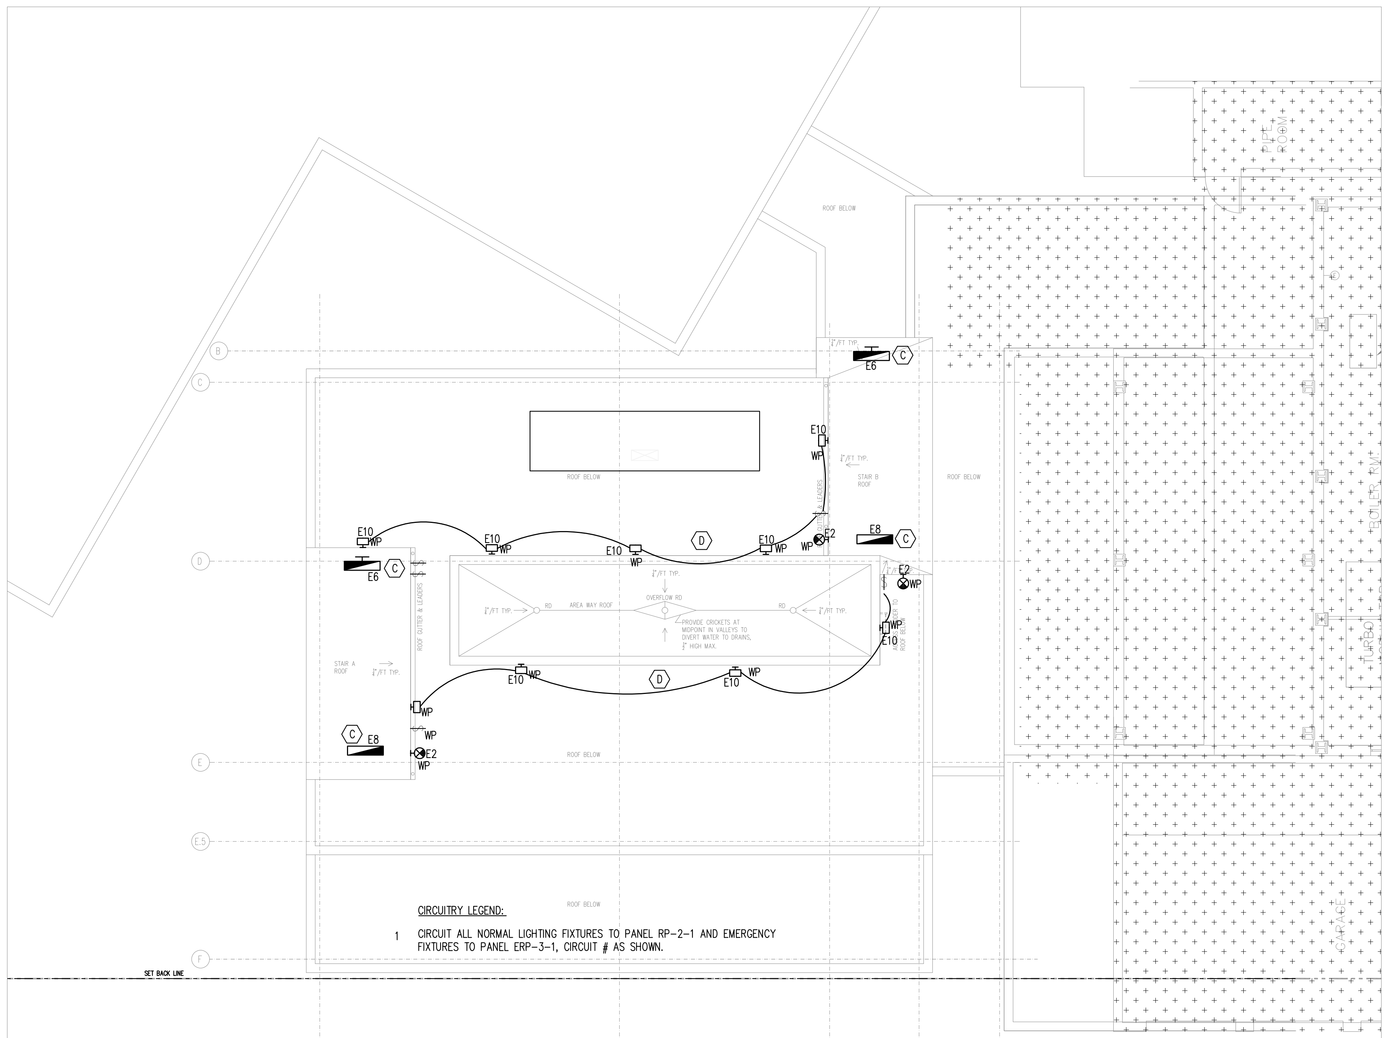

ROOF LIGHTING PLAN

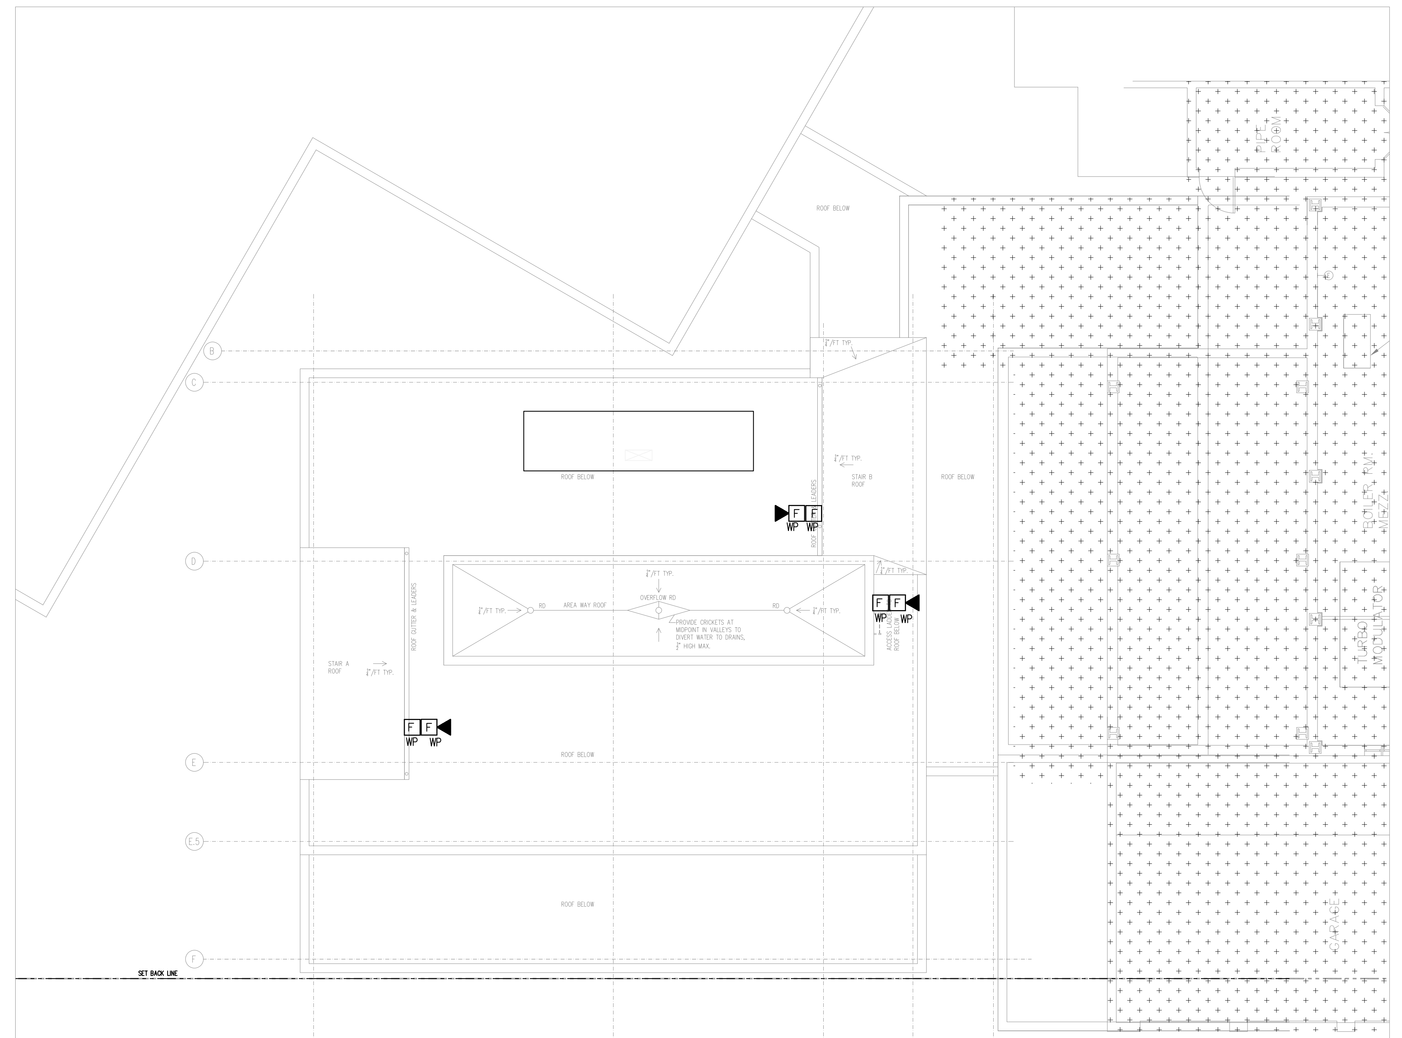

ROOF FIRE ALARM PLAN

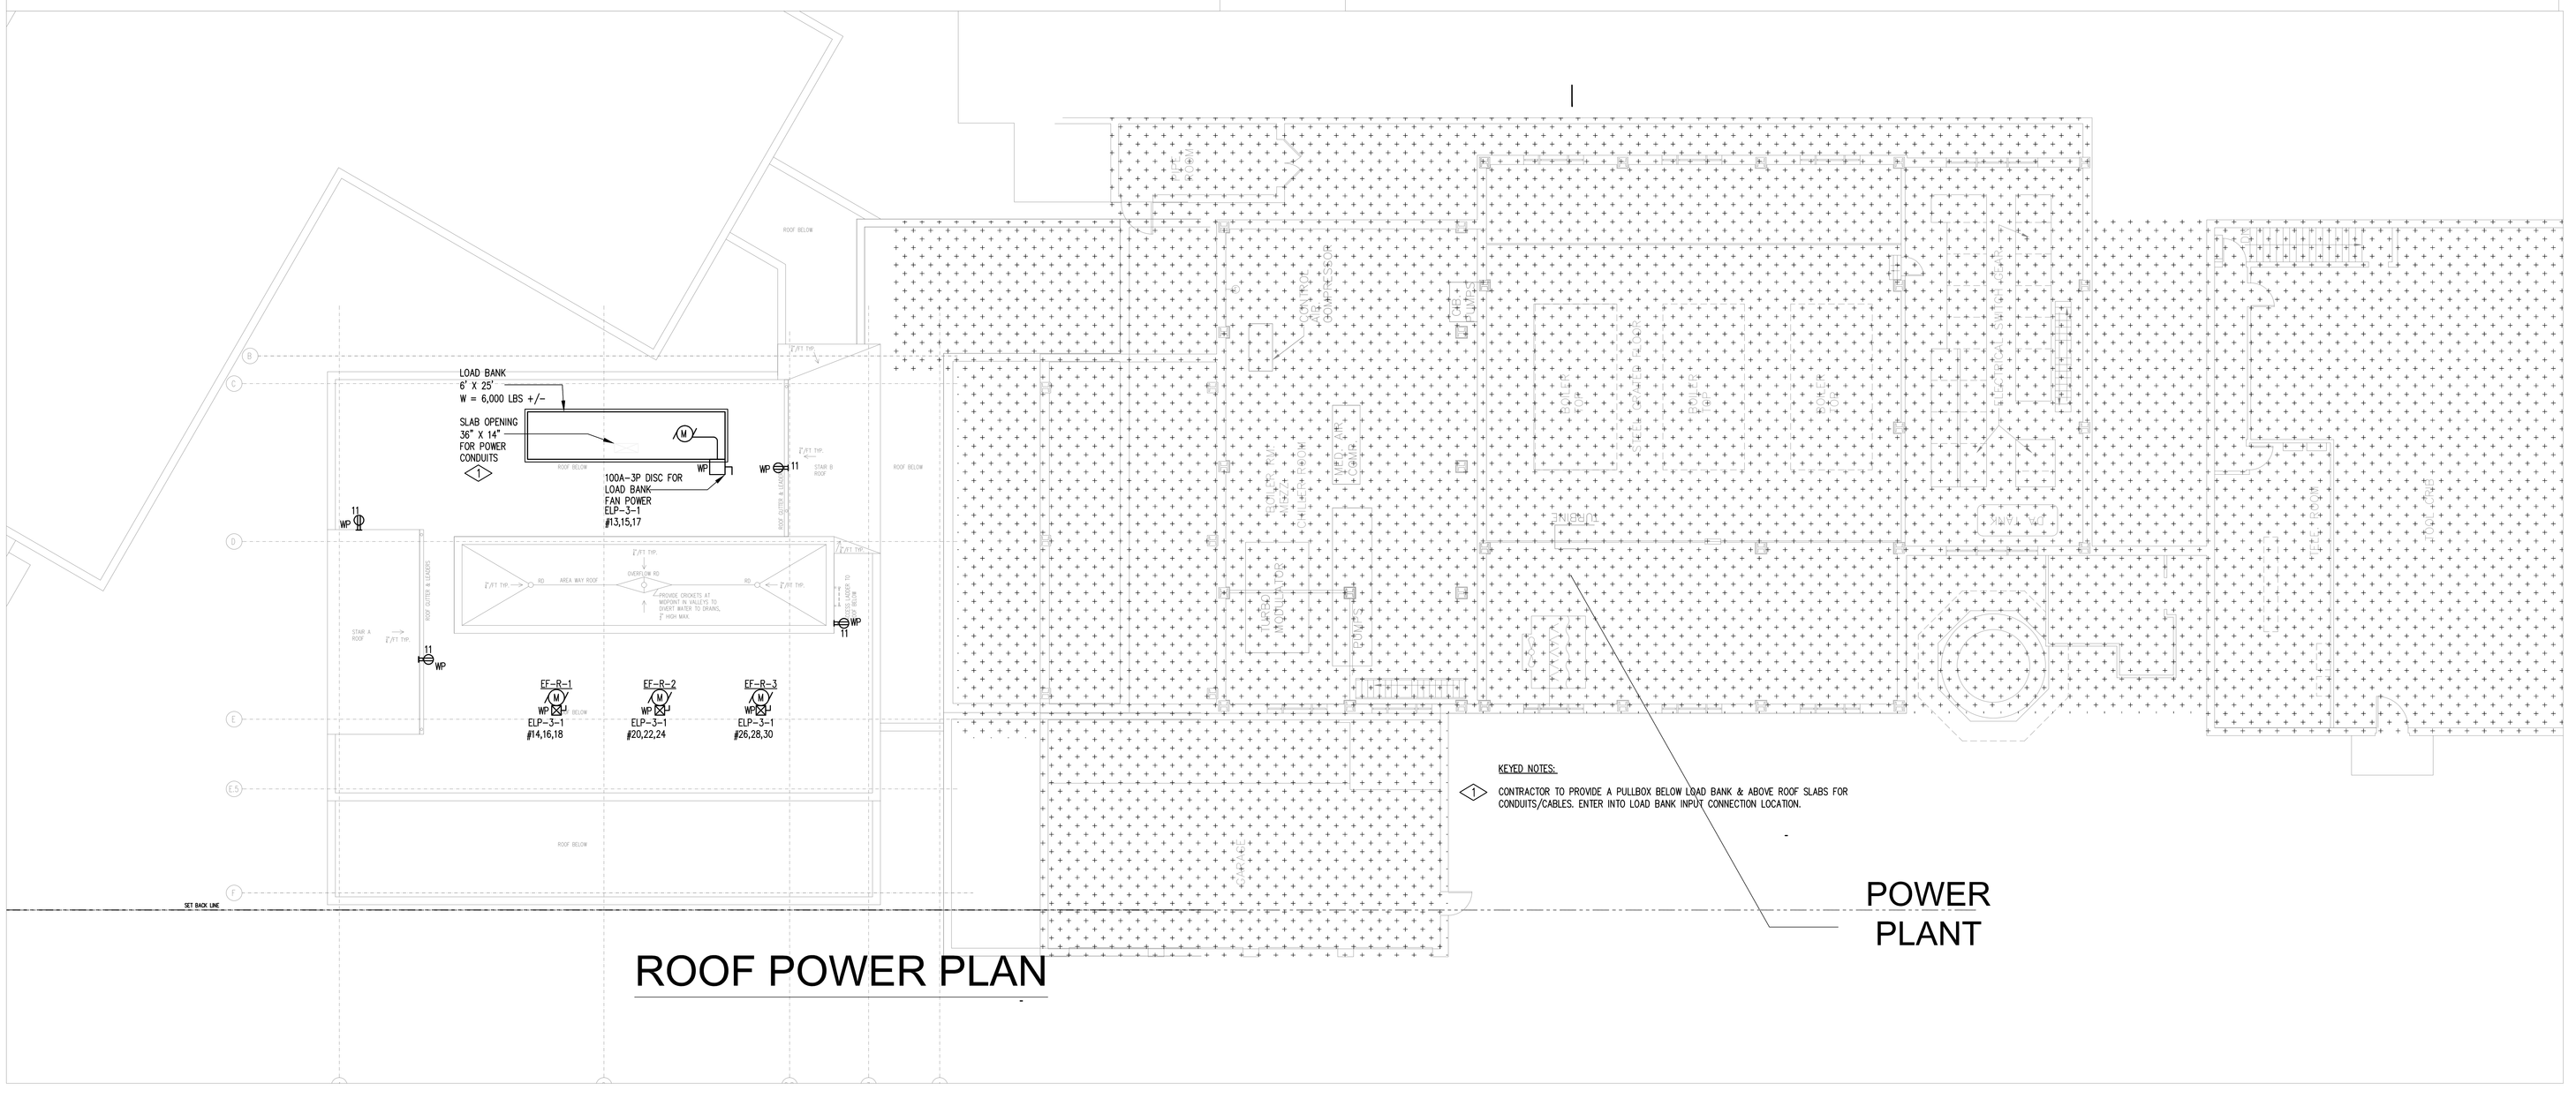

ROOF POWER PLAN

MEP ENGINEER

WSP
512 Seventh Avenue
New York, NY 10018
(212) 532-9600
www.wspgroup.com/usa

ARCHITECT

McGuire Group Architects,P.C.
Healthcare Architecture
538 BROADHOLLOW ROAD, SUITE 201
MELVILLE, NY 11747
631 465 9700, FAX 631 465 9701

STRUCTURAL ENGINEER

TDM CONSULTING ENGINEER,PC
550 NORTH COUNTRY ROAD
SUITE E, ST. JAMES, NY 11780
TEL. (631) 686-5234, FAX (631) 590-1927

CIVIL ENGINEER

LANGAN
21 Penn Plaza, 360 West 31st Street, 8th Floor, New York, NY 10001
T: 212.479.5400 F: 212.479.5444 www.langan.com
NEW JERSEY NEW YORK CONNECTICUT PENNSYLVANIA OHIO
VIRGINIA WASHINGTON DC FLORIDA NORTH DAKOTA CALIFORNIA
ABU DHABI ATHENS DOHA DUBAI ISTANBUL
Langan Engineering, Environmental, Surveying and Landscape Architecture, D.P.C.
Langan Engineering and Environmental Services, Inc.
Langan CT, Inc.
Langan International LLC
Collectively known as Langan

KEYPLAN

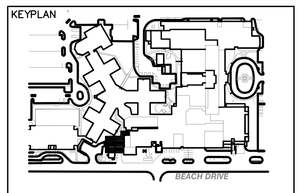

SEAL

REVISIONS	DATE	DESCRIPTION
4	12.04.17	CONSTRUCTION COST ESTIMATE
3	03.20.15	100% CD PROGRESS FOR REVIEW
2	12.31.14	85% CONSTRUCTION DOCUMENT
1	07.30.14	100% DESIGN DEVELOPMENT
ISSUE	DATE	DESCRIPTION

OWNER

GOOD SAMARITAN
HOSPITAL MEDICAL CENTER
1000 MONTAUK HIGHWAY
WEST ISLIP, NY 11795

PROJECT

ESSENTIAL
ELECTRICAL SYSTEM
UPGRADES

DRAWING NUMBER

E304-GB

DRAWING NAME

ROOF PLAN
NEW WORK
EMERGENCY GENERATOR

DRAWING SCALE	DRAWING FILE
1/8"=1'-0"	GSHE311
BINDING ORDER	FIRST ISSUE DATE
	5/20/14

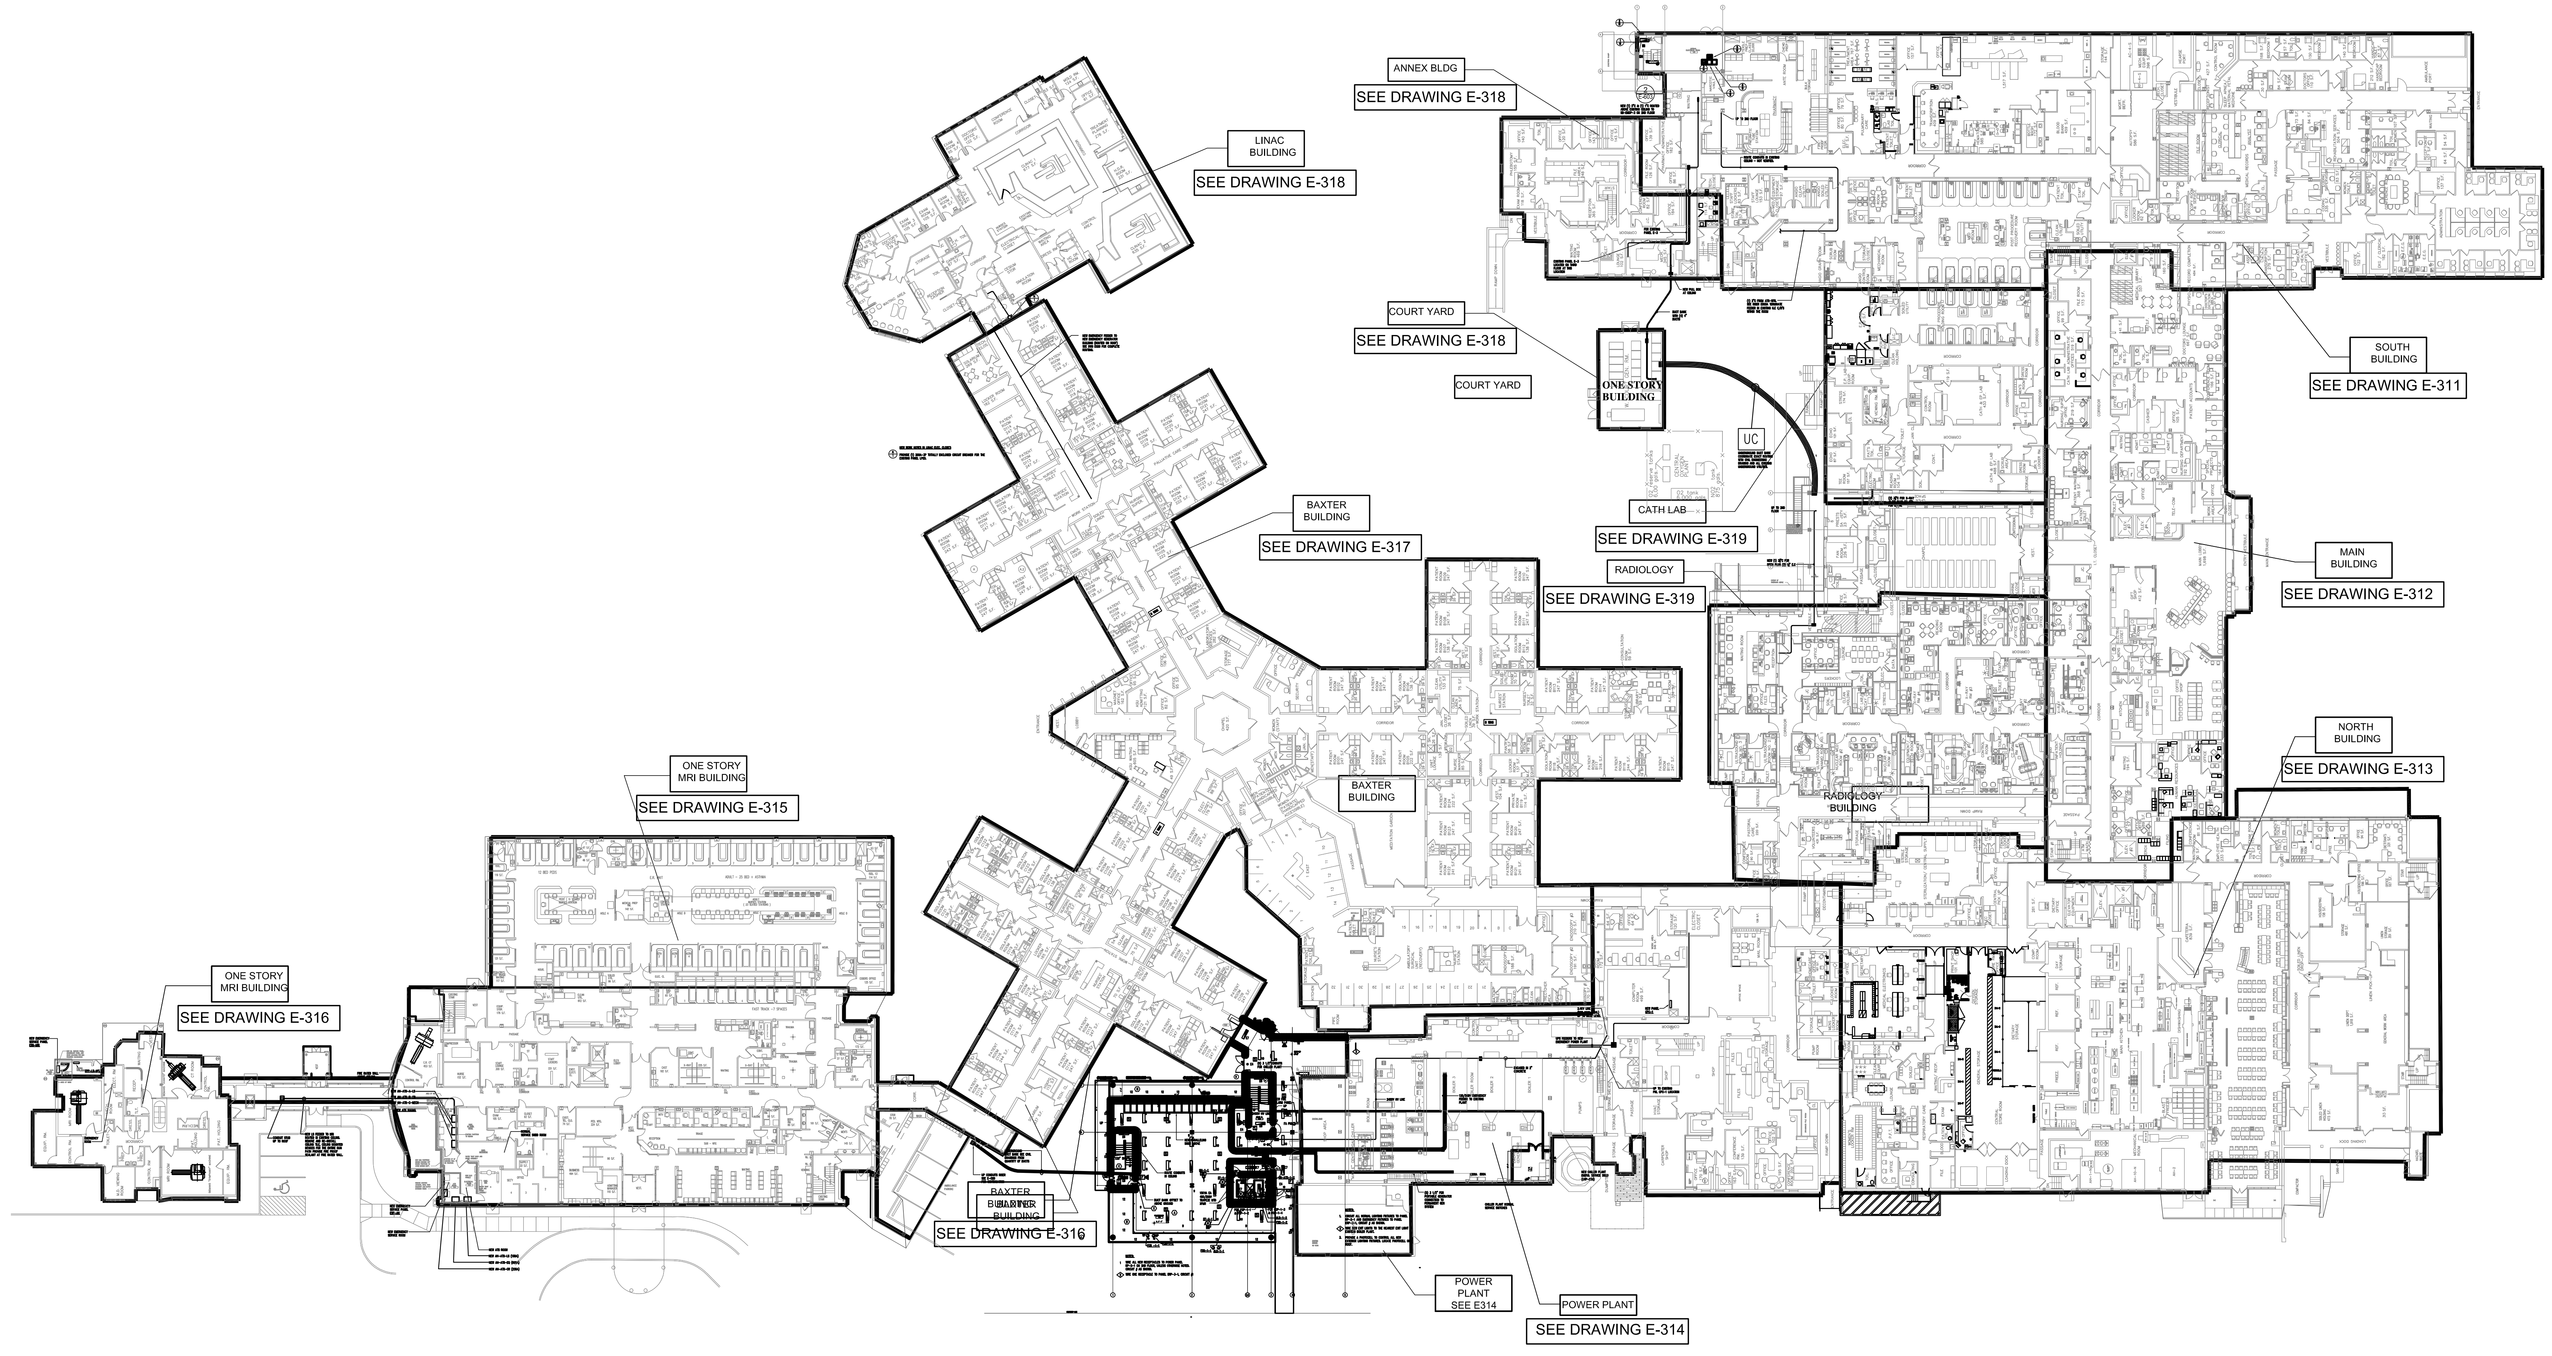

MEP ENGINEER

WSP
512 Seventh Avenue
New York, NY 10018
(212) 532-9600
www.wspgroup.com/usa

ARCHITECT

McGuire Group Architects,P.C.
Healthcare Architecture
538 BROADHOLLOW ROAD, SUITE 201
MELVILLE, NY 11747
631 465 9700, FAX 631 465 9701

STRUCTURAL ENGINEER

TDM CONSULTING ENGINEER,PC
550 NORTH COUNTRY ROAD
SUITE E, ST. JAMES, NY 11780
TEL. (631) 686-5234, FAX (631) 590-1927

CIVIL ENGINEER

LANGAN
21 Penn Plaza, 360 West 31st Street, 8th Floor, New York, NY 10001
T: 212.479.5400 F: 212.479.5444 www.langan.com
NEW JERSEY NEW YORK CONNECTICUT PENNSYLVANIA OHIO
VIRGINIA WASHINGTON DC FLORIDA NORTH DAKOTA CALIFORNIA
ABU DHABI ATHENS DOHA DUBAI ISTANBUL
Langan Engineering, Environmental, Surveying and Landscape Architecture, D.P.C.
Langan Engineering and Environmental Services, Inc.
Langan CT, Inc.
Langan International LLC
Collectively known as Langan

KEYPLAN

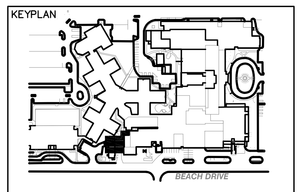

SEAL

REVISIONS DATE DESCRIPTION

ISSUE	DATE	DESCRIPTION
4	12.04.17	CONSTRUCTION COST ESTIMATE
3	03.20.15	100% CD PROGRESS FOR REVIEW
2	12.31.14	85% CONSTRUCTION DOCUMENT
1	07.30.14	100% DESIGN DEVELOPMENT

OWNER

GOOD SAMARITAN
HOSPITAL MEDICAL CENTER
1000 MONTAUK HIGHWAY
WEST ISLIP, NY 11795

PROJECT

ESSENTIAL ELECTRICAL SYSTEM UPGRADES

DRAWING NUMBER

E310

DRAWING NAME

FIRST FLOOR OVERALL PLAN – NEW WORK

DRAWING SCALE	DRAWING FILE
1/32"=1'-0"	GSHE310
BINDING ORDER	FIRST ISSUE DATE
	5/14/14

SOUTH BUILDING

MAIN BUILDING

2 E-603

NEW (1) 2"C & (1) 1"C ROUTED ABOVE EXISTING CEILING TO SB-EMDP-3 ON 2ND FLOOR

UP TO 2ND FLOOR

EX.CC1
100A MLO
EX.CC2
225A MLO
SP TO PP-LABA
EX. LSC (30A MCB)

EX. PP-LAB1 (100A MLO)
EX. PP-LAB (100A MLO)
EX. PP-LABA (225A MLO)
EX. PP-LABB (225A MLO)
100A SP TO PP-LAB
50A SP TO PP-LAB1

EX. PANEL 'ED'(225A MLO)
200A-3P
TO THE WAITING RM PANEL

EX. PANEL CD
100A MLO (EMERG)
FROM 1 SOUTH
ELEC. ROOM

EX. PANEL LSD 30A MCB
(EMERG) FROM 1 SOUTH ELEC.
RM

EX. PPD
(NORMAL)

EX. LP-D
(NO RM)

ROUTE CONDUITS IN EXISTING CEILING - NOT VERIFIED.

LPE (100A MLO)
EX. PP-C (NO RM)
EX. LPC-A CB (EMERG)
100A MCB EACH
EX. LPC-1

EX. PR-1
EX. PP-2

EX. LPA

FOR EXISTING PANEL E-3

EX 'EM' DP
(MCC W/4 STARTERS)
TO REMAIN

EX ATS ISOLATION SW
AUTO-TRANSFER

EM'DP (BOTTOM)
30A-3P SPARE-
30-3P
A - MCC-
A - PNL E2 (2ND FLOOR)

EX. ANNEX MDP
1000A FUSED SW
TO REMAIN

NEW PULL BOX
AT CEILING
ANNEX MECH EQUIP ROOM
(SEE DWG E-503A)

EX 150 SW FOR ATS

DUCT BANK
WITH (4) 4"
DUCTS

EX. ANGIOPLASTY X-RAY MACHINE

EX.LP-N

EX. 150KVA UPS-EP(CR)

(1) 2"C FROM ATS-WT6.
SEE RISER E503A TERMINATE
FEEDER IN EXISTING G.E C/B'S
WITHIN THE ROOM

EX.EQ-1A
EX.LS-1A
EX.NLP1A
EX. CR1A
200A MCB
SEC PNL

EX. WE-2
EX. WE-1
150A FEED FROM
ANNEX ELEC. RM

EX. W-4
EX. W-3
EX. WE-5
100A MLO
FROM WE-1

EX.JOHNSON CONTROL BMS

EX. CNEMP
225A MLO.

EXLP-BE
(70A MCB)
EXLP-B
(NO RM)

EX. 480V PNE PPD
(NO RM)

EX.W-1
(NO RM)

MANHOLE LOCATION

UC

UNDERGROUND DUCT BANK
COORDINATE EXACT ROUTING
WITH CIVIL ENGINEERING
DRAWING AND ALL EXISTING
UNDERGROUND UTILITIES.

EX 112.5KVA
XFMR 208-Y/120
/480V(EQ)
(BOTTOM)

EX D/S X-RAY 2 (TOP)
EX D/S X-RAY 1 (BOT)

EX PP-AC
EX CATHLAB EM PANEL
EX DS CATH LAB

EX LP-AE (LS)(EM)
70A-MAIN
EX LP-A
EX MC

EX.DS (TOP)
EX DS (BOTTOM)

EX 225KVA(CR)
XFMR 208-277/480V (TOP)

(2) 3½"C FOR X-RAY
#1/#2 PLUS (1) 2"C
FOR LP-AE

EX. 'KP-1'
FEED 225A CB

EX. LOA
(NO RM)

EX 60A
EM PNL
FED FROM
UPS ROOM

EX PANEL 'CH'
(NO RM)

UP TO 2ND FLOOR

NEW (1) 3½"C FOR
DPEM PLUS (2) 1½" S.C.

MEP ENGINEER

WSP
512 Seventh Avenue
New York, NY 10018
(212) 532-9600
www.wspgroup.com/usa

ARCHITECT

McGuire Group Architects,P.C.
Healthcare Architecture
538 BROADHOLLOW ROAD, SUITE 201
MELVILLE, NY 11747
631 465 9700, FAX 631 465 9701

STRUCTURAL ENGINEER

TDM CONSULTING ENGINEER,PC
550 NORTH COUNTRY ROAD
SUITE E, ST. JAMES, NY 11780
TEL. (631) 686-5234, FAX (631) 590-1927

CIVIL ENGINEER

LANGAN
21 Penn Plaza, 360 West 31st Street, 8th Floor, New York, NY 10001
T: 212.479.5400 F: 212.479.5444 www.langan.com
NEW JERSEY NEW YORK CONNECTICUT PENNSYLVANIA OHIO
VIRGINIA WASHINGTON DC FLORIDA NORTH DAKOTA CALIFORNIA
ABU DHABI ATHENS DOHA DUBAI ISTANBUL
Langan Engineering, Environmental, Surveying and Landscape Architecture, D.P.C.
Langan Engineering and Environmental Services, Inc.
Langan IT, Inc.
Langan International LLC
Collectively known as Langan

KEYPLAN

SEAL

REVISIONS	DATE	DESCRIPTION
4	12.04.17	CONSTRUCTION COST ESTIMATE
3	03.20.15	100% CD PROGRESS FOR REVIEW
2	12.31.14	85% CONSTRUCTION DOCUMENT
1	07.30.14	100% DESIGN DEVELOPMENT
ISSUE	DATE	DESCRIPTION

OWNER

GOOD SAMARITAN
HOSPITAL MEDICAL CENTER
1000 MONTAUK HIGHWAY
WEST ISLIP, NY 11795

PROJECT

ESSENTIAL ELECTRICAL SYSTEM UPGRADES

DRAWING NUMBER

E311-SB

DRAWING NAME

FIRST FLOOR PLAN
NEW WORK
PART 1 -SOUTH BLDG

DRAWING SCALE	DRAWING FILE
1/8"=1'-0"	GSHE311
BINDING ORDER	FIRST ISSUE DATE
	5/20/14

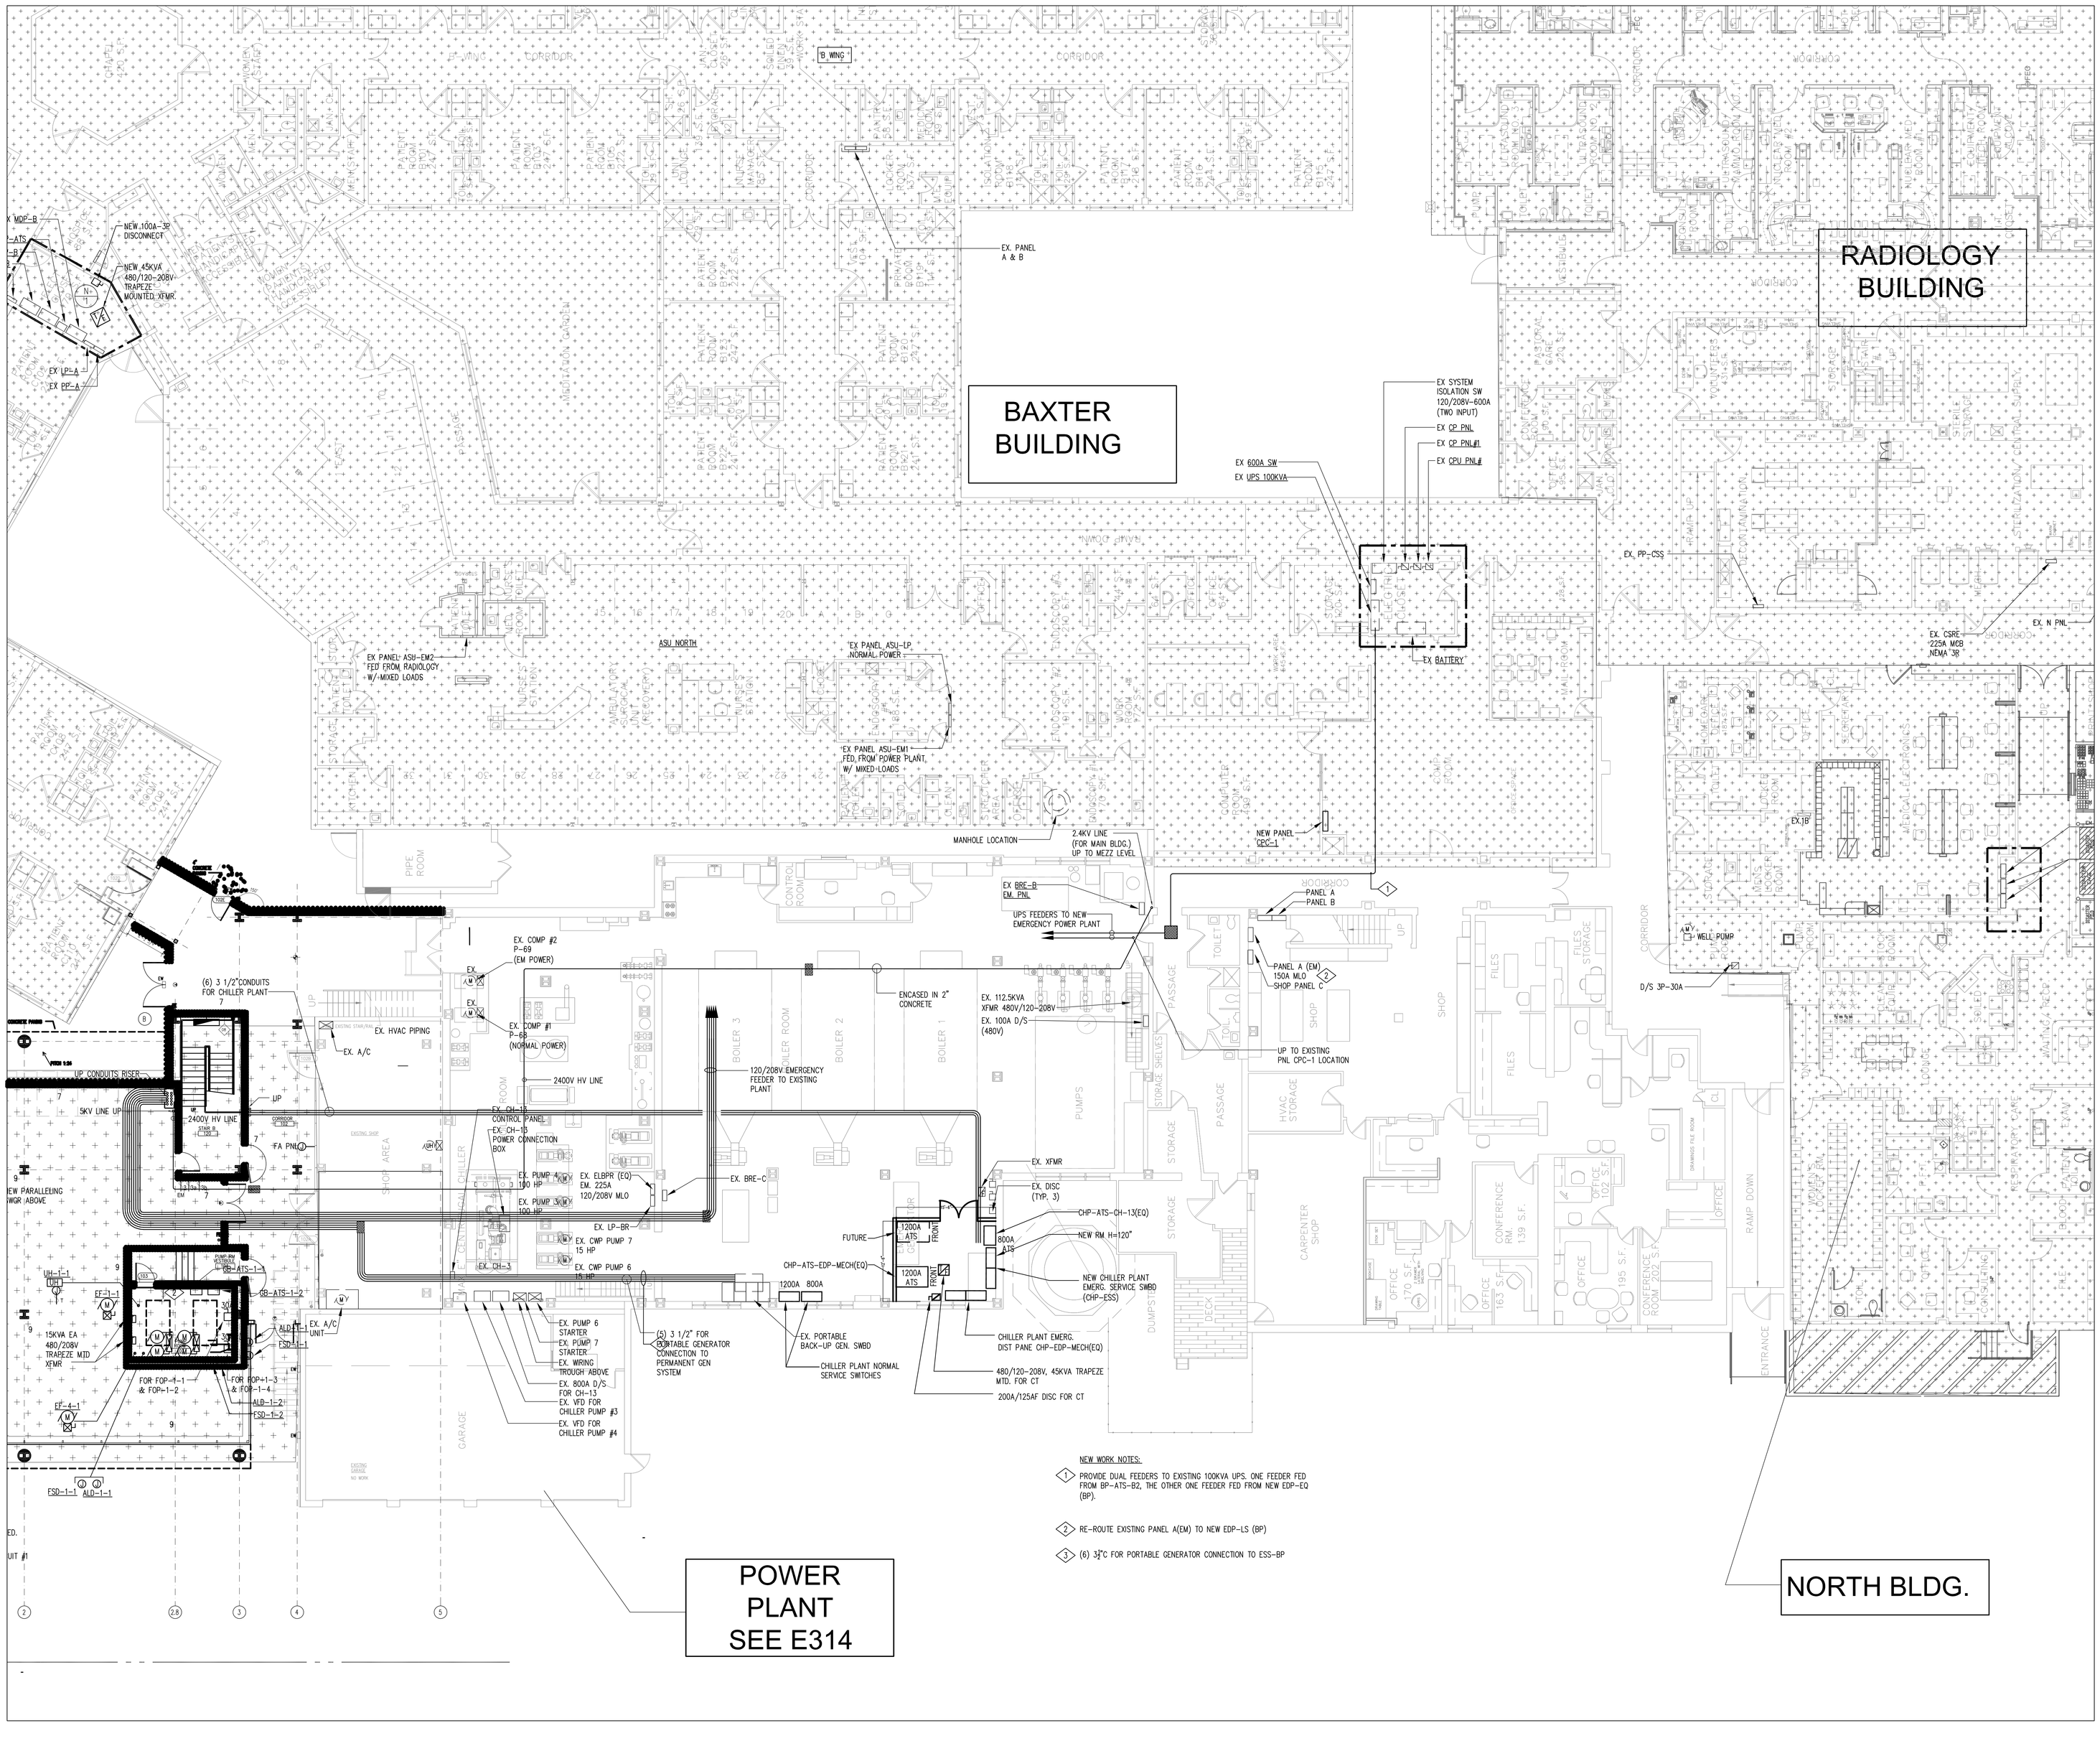
B WING
EX. PANEL A & B
BAXTER BUILDING
RADIOLOGY BUILDING
NEW 100A-3R DISCONNECT
NEW 45KVA 480/120-208V TRAPEZE MOUNTED XFMR
EX MDP-B
EX ATS-B
EX LP1-A
EX PP-A
EX SYSTEM ISOLATION SW 120/208V-600A (TWO INPUT)
EX CP PNL
EX CP PNL#1
EX CPU PNL#
EX 600A SW
EX UPS 100KVA
EX BATTERY
EX PP-CSS
EX. CSRE 225A MCB NEMA 3R
EX. N PNL
EX PANEL ASU-EM2 FED FROM RADIOLOGY W/ MIXED LOADS
ASU NORTH
EX PANEL ASU-LP NORMAL POWER
EX PANEL ASU-EM1 FED FROM POWER PLANT W/ MIXED LOADS
MANHOLE LOCATION
2.4KV LINE (FOR MAIN BLDG.) UP TO MEZZ LEVEL
NEW PANEL CPC-1
EX BRE-B EM. PNL
UPS FEEDERS TO NEW EMERGENCY POWER PLANT
PANEL A 150A MLO
PANEL B
PANEL A (EM) 150A MLO
SHOP PANEL C
UP TO EXISTING PNL CPC-1 LOCATION
EX. 112.5KVA XFMR 480V/120-208V
EX. 100A D/S (480V)
EX. 1B
WELL PUMP
D/S 3P-30A
EX. COMP #2 P-69 (EM POWER)
EX. COMP #1 P-68 (NORMAL POWER)
(6) 3 1/2"CONDUITS FOR CHILLER PLANT 7
EX. HVAC PIPING
EX. A/C
UP CONDUITS RISER
5KV LINE UP
2400V HV LINE
2400V HV LINE
ENCASED IN 2" CONCRETE
120/208V EMERGENCY FEEDER TO EXISTING PLANT
EX. CH-13 CONTROL PANEL
EX. CH-13 POWER CONNECTION BOX
EX. PUMP 4 100 HP
EX. PUMP 3 100 HP
EX. ELBPR (EQ) EM. 225A 120/208V MLO
EX. BRE-C
EX. LP-BR
EX. CWP PUMP 7 15 HP
EX. CWP PUMP 6 15 HP
EX. CH-3
EX. XFMR
EX. DISC (TYP. 3)
CHP-ATS-CH-13(EQ)
NEW RM H=120"
800A ATS
NEW CHILLER PLANT EMERG. SERVICE SWBD (CHP-ESS)
FUTURE
1200A ATS
CHP-ATS-EDP-MECH(EQ)
1200A 800A
EX. PORTABLE BACK-UP GEN. SWBD
CHILLER PLANT NORMAL SERVICE SWITCHES
CHILLER PLANT EMERG. DIST PANE CHP-EDP-MECH(EQ)
480/120-208V, 45KVA TRAPEZE MTD. FOR CT
200A/125AF DISC FOR CT
(5) 3 1/2" FOR PORTABLE GENERATOR CONNECTION TO PERMANENT GEN SYSTEM
EX. PUMP 6 STARTER
EX. PUMP 7 STARTER
EX. WIRING TROUGH ABOVE
EX. 800A D/S FOR CH-13
EX. VFD FOR CHILLER PUMP #3
EX. VFD FOR CHILLER PUMP #4
15KVA EA 480/208V TRAPEZE MTD XFMR
EX. A/C UNIT
FOR FOP-F-1 & FOP-1-2
FOR FOP-1-3 & FOP-1-4
FSD-1-1
ALD-1-1
FSD-1-2
ALD-1-2
EF-1-1
EF-1-4
UH-1-1
CB-ATS-1-1
CB-ATS-1-2
EW PARALLELING WGR ABOVE
FA PNL
EX. PIPING
EX. 18
EX. 1C
EX. 1D
EX. 1E
EX. 1F
EX. 1G
EX. 1H
EX. 1J
EX. 1K
EX. 1L
EX. 1M
EX. 1N
EX. 1P
EX. 1Q
EX. 1R
EX. 1S
EX. 1T
EX. 1U
EX. 1V
EX. 1W
EX. 1X
EX. 1Y
EX. 1Z
EX. 2A
EX. 2B
EX. 2C
EX. 2D
EX. 2E
EX. 2F
EX. 2G
EX. 2H
EX. 2J
EX. 2K
EX. 2L
EX. 2M
EX. 2N
EX. 2P
EX. 2Q
EX. 2R
EX. 2S
EX. 2T
EX. 2U
EX. 2V
EX. 2W
EX. 2X
EX. 2Y
EX. 2Z
EX. 3A
EX. 3B
EX. 3C
EX. 3D
EX. 3E
EX. 3F
EX. 3G
EX. 3H
EX. 3J
EX. 3K
EX. 3L
EX. 3M
EX. 3N
EX. 3P
EX. 3Q
EX. 3R
EX. 3S
EX. 3T
EX. 3U
EX. 3V
EX. 3W
EX. 3X
EX. 3Y
EX. 3Z
EX. 4A
EX. 4B
EX. 4C
EX. 4D
EX. 4E
EX. 4F
EX. 4G
EX. 4H
EX. 4J
EX. 4K
EX. 4L
EX. 4M
EX. 4N
EX. 4P
EX. 4Q
EX. 4R
EX. 4S
EX. 4T
EX. 4U
EX. 4V
EX. 4W
EX. 4X
EX. 4Y
EX. 4Z
EX. 5A
EX. 5B
EX. 5C
EX. 5D
EX. 5E
EX. 5F
EX. 5G
EX. 5H
EX. 5J
EX. 5K
EX. 5L
EX. 5M
EX. 5N
EX. 5P
EX. 5Q
EX. 5R
EX. 5S
EX. 5T
EX. 5U
EX. 5V
EX. 5W
EX. 5X
EX. 5Y
EX. 5Z
EX. 6A
EX. 6B
EX. 6C
EX. 6D
EX. 6E
EX. 6F
EX. 6G
EX. 6H
EX. 6J
EX. 6K
EX. 6L
EX. 6M
EX. 6N
EX. 6P
EX. 6Q
EX. 6R
EX. 6S
EX. 6T
EX. 6U
EX. 6V
EX. 6W
EX. 6X
EX. 6Y
EX. 6Z
EX. 7A
EX. 7B
EX. 7C
EX. 7D
EX. 7E
EX. 7F
EX. 7G
EX. 7H
EX. 7J
EX. 7K
EX. 7L
EX. 7M
EX. 7N
EX. 7P
EX. 7Q
EX. 7R
EX. 7S
EX. 7T
EX. 7U
EX. 7V
EX. 7W
EX. 7X
EX. 7Y
EX. 7Z
EX. 8A
EX. 8B
EX. 8C
EX. 8D
EX. 8E
EX. 8F
EX. 8G
EX. 8H
EX. 8J
EX. 8K
EX. 8L
EX. 8M
EX. 8N
EX. 8P
EX. 8Q
EX. 8R
EX. 8S
EX. 8T
EX. 8U
EX. 8V
EX. 8W
EX. 8X
EX. 8Y
EX. 8Z
EX. 9A
EX. 9B
EX. 9C
EX. 9D
EX. 9E
EX. 9F
EX. 9G
EX. 9H
EX. 9J
EX. 9K
EX. 9L
EX. 9M
EX. 9N
EX. 9P
EX. 9Q
EX. 9R
EX. 9S
EX. 9T
EX. 9U
EX. 9V
EX. 9W
EX. 9X
EX. 9Y
EX. 9Z
EX. 10A
EX. 10B
EX. 10C
EX. 10D
EX. 10E
EX. 10F
EX. 10G
EX. 10H
EX. 10J
EX. 10K
EX. 10L
EX. 10M
EX. 10N
EX. 10P
EX. 10Q
EX. 10R
EX. 10S
EX. 10T
EX. 10U
EX. 10V
EX. 10W
EX. 10X
EX. 10Y
EX. 10Z
EX. 11A
EX. 11B
EX. 11C
EX. 11D
EX. 11E
EX. 11F
EX. 11G
EX. 11H
EX. 11J
EX. 11K
EX. 11L
EX. 11M
EX. 11N
EX. 11P
EX. 11Q
EX. 11R
EX. 11S
EX. 11T
EX. 11U
EX. 11V
EX. 11W
EX. 11X
EX. 11Y
EX. 11Z
EX. 12A
EX. 12B
EX. 12C
EX. 12D
EX. 12E
EX. 12F
EX. 12G
EX. 12H
EX. 12J
EX. 12K
EX. 12L
EX. 12M
EX. 12N
EX. 12P
EX. 12Q
EX. 12R
EX. 12S
EX. 12T
EX. 12U
EX. 12V
EX. 12W
EX. 12X
EX. 12Y
EX. 12Z
EX. 13A
EX. 13B
EX. 13C
EX. 13D
EX. 13E
EX. 13F
EX. 13G
EX. 13H
EX. 13J
EX. 13K
EX. 13L
EX. 13M
EX. 13N
EX. 13P
EX. 13Q
EX. 13R
EX. 13S
EX. 13T
EX. 13U
EX. 13V
EX. 13W
EX. 13X
EX. 13Y
EX. 13Z
EX. 14A
EX. 14B
EX. 14C
EX. 14D
EX. 14E
EX. 14F
EX. 14G
EX. 14H
EX. 14J
EX. 14K
EX. 14L
EX. 14M
EX. 14N
EX. 14P
EX. 14Q
EX. 14R
EX. 14S
EX. 14T
EX. 14U
EX. 14V
EX. 14W
EX. 14X
EX. 14Y
EX. 14Z
EX. 15A
EX. 15B
EX. 15C
EX. 15D
EX. 15E
EX. 15F
EX. 15G
EX. 15H
EX. 15J
EX. 15K
EX. 15L
EX. 15M
EX. 15N
EX. 15P
EX. 15Q
EX. 15R
EX. 15S
EX. 15T
EX. 15U
EX. 15V
EX. 15W
EX. 15X
EX. 15Y
EX. 15Z
EX. 16A
EX. 16B
EX. 16C
EX. 16D
EX. 16E
EX. 16F
EX. 16G
EX. 16H
EX. 16J
EX. 16K
EX. 16L
EX. 16M
EX. 16N
EX. 16P
EX. 16Q
EX. 16R
EX. 16S
EX. 16T
EX. 16U
EX. 16V
EX. 16W
EX. 16X
EX. 16Y
EX. 16Z
EX. 17A
EX. 17B
EX. 17C
EX. 17D
EX. 17E
EX. 17F
EX. 17G
EX. 17H
EX. 17J
EX. 17K
EX. 17L
EX. 17M
EX. 17N
EX. 17P
EX. 17Q
EX. 17R
EX. 17S
EX. 17T
EX. 17U
EX. 17V
EX. 17W
EX. 17X
EX. 17Y
EX. 17Z
EX. 18A
EX. 18B
EX. 18C
EX. 18D
EX. 18E
EX. 18F
EX. 18G
EX. 18H
EX. 18J
EX. 18K
EX. 18L
EX. 18M
EX. 18N
EX. 18P
EX. 18Q
EX. 18R
EX. 18S
EX. 18T
EX. 18U
EX. 18V
EX. 18W
EX. 18X
EX. 18Y
EX. 18Z
EX. 19A
EX. 19B
EX. 19C
EX. 19D
EX. 19E
EX. 19F
EX. 19G
EX. 19H
EX. 19J
EX. 19K
EX. 19L
EX. 19M
EX. 19N
EX. 19P
EX. 19Q
EX. 19R
EX. 19S
EX. 19T
EX. 19U
EX. 19V
EX. 19W
EX. 19X
EX. 19Y
EX. 19Z
EX. 20A
EX. 20B
EX. 20C
EX. 20D
EX. 20E
EX. 20F
EX. 20G
EX. 20H
EX. 20J
EX. 20K
EX. 20L
EX. 20M
EX. 20N
EX. 20P
EX. 20Q
EX. 20R
EX. 20S
EX. 20T
EX. 20U
EX. 20V
EX. 20W
EX. 20X
EX. 20Y
EX. 20Z
EX. 21A
EX. 21B
EX. 21C
EX. 21D
EX. 21E
EX. 21F
EX. 21G
EX. 21H
EX. 21J
EX. 21K
EX. 21L
EX. 21M
EX. 21N
EX. 21P
EX. 21Q
EX. 21R
EX. 21S
EX. 21T
EX. 21U
EX. 21V
EX. 21W
EX. 21X
EX. 21Y
EX. 21Z
EX. 22A
EX. 22B
EX. 22C
EX. 22D
EX. 22E
EX. 22F
EX. 22G
EX. 22H
EX. 22J
EX. 22K
EX. 22L
EX. 22M
EX. 22N
EX. 22P
EX. 22Q
EX. 22R
EX. 22S
EX. 22T
EX. 22U
EX. 22V
EX. 22W
EX. 22X
EX. 22Y
EX. 22Z
EX. 23A
EX. 23B
EX. 23C
EX. 23D
EX. 23E
EX. 23F
EX. 23G
EX. 23H
EX. 23J
EX. 23K
EX. 23L
EX. 23M
EX. 23N
EX. 23P
EX. 23Q
EX. 23R
EX. 23S
EX. 23T
EX. 23U
EX. 23V
EX. 23W
EX. 23X
EX. 23Y
EX. 23Z
EX. 24A
EX. 24B
EX. 24C
EX. 24D
EX. 24E
EX. 24F
EX. 24G
EX. 24H
EX. 24J
EX. 24K
EX. 24L
EX. 24M
EX. 24N
EX. 24P
EX. 24Q
EX. 24R
EX. 24S
EX. 24T
EX. 24U
EX. 24V
EX. 24W
EX. 24X
EX. 24Y
EX. 24Z
EX. 25A
EX. 25B
EX. 25C
EX. 25D
EX. 25E
EX. 25F
EX. 25G
EX. 25H
EX. 25J
EX. 25K
EX. 25L
EX. 25M
EX. 25N
EX. 25P
EX. 25Q
EX. 25R
EX. 25S
EX. 25T
EX. 25U
EX. 25V
EX. 25W
EX. 25X
EX. 25Y
EX. 25Z
EX. 26A
EX. 26B
EX. 26C
EX. 26D
EX. 26E
EX. 26F
EX. 26G
EX. 26H
EX. 26J
EX. 26K
EX. 26L
EX. 26M
EX. 26N
EX. 26P
EX. 26Q
EX. 26R
EX. 26S
EX. 26T
EX. 26U
EX. 26V
EX. 26W
EX. 26X
EX. 26Y
EX. 26Z
EX. 27A
EX. 27B
EX. 27C
EX. 27D
EX. 27E
EX. 27F
EX. 27G
EX. 27H
EX. 27J
EX. 27K
EX. 27L
EX. 27M
EX. 27N
EX. 27P
EX. 27Q
EX. 27R
EX. 27S
EX. 27T
EX. 27U
EX. 27V
EX. 27W
EX. 27X
EX. 27Y
EX. 27Z
EX. 28A
EX. 28B
EX. 28C
EX. 28D
EX. 28E
EX. 28F
EX. 28G
EX. 28H
EX. 28J
EX. 28K
EX. 28L
EX. 28M
EX. 28N
EX. 28P
EX. 28Q
EX. 28R
EX. 28S
EX. 28T
EX. 28U
EX. 28V
EX. 28W
EX. 28X
EX. 28Y
EX. 28Z
EX. 29A
EX. 29B
EX. 29C
EX. 29D
EX. 29E
EX. 29F
EX. 29G
EX. 29H
EX. 29J
EX. 29K
EX. 29L
EX. 29M
EX. 29N
EX. 29P
EX. 29Q
EX. 29R
EX. 29S
EX. 29T
EX. 29U
EX. 29V
EX. 29W
EX. 29X
EX. 29Y
EX. 29Z
EX. 30A
EX. 30B
EX. 30C
EX. 30D
EX. 30E
EX. 30F
EX. 30G
EX. 30H
EX. 30J
EX. 30K
EX. 30L
EX. 30M
EX. 30N
EX. 30P
EX. 30Q
EX. 30R
EX. 30S
EX. 30T
EX. 30U
EX. 30V
EX. 30W
EX. 30X
EX. 30Y
EX. 30Z
EX. 31A
EX. 31B
EX. 31C
EX. 31D
EX. 31E
EX. 31F
EX. 31G
EX. 31H
EX. 31J
EX. 31K
EX. 31L
EX. 31M
EX. 31N
EX. 31P
EX. 31Q
EX. 31R
EX. 31S
EX. 31T
EX. 31U
EX. 31V
EX. 31W
EX. 31X
EX. 31Y
EX. 31Z
EX. 32A
EX. 32B
EX. 32C
EX. 32D
EX. 32E
EX. 32F
EX. 32G
EX. 32H
EX. 32J
EX. 32K
EX. 32L
EX. 32M
EX. 32N
EX. 32P
EX. 32Q
EX. 32R
EX. 32S
EX. 32T
EX. 32U
EX. 32V
EX. 32W
EX. 32X
EX. 32Y
EX. 32Z
EX. 33A
EX. 33B
EX. 33C
EX. 33D
EX. 33E
EX. 33F
EX. 33G
EX. 33H
EX. 33J
EX. 33K
EX. 33L
EX. 33M
EX. 33N
EX. 33P
EX. 33Q
EX. 33R
EX. 33S
EX. 33T
EX. 33U
EX. 33V
EX. 33W
EX. 33X
EX. 33Y
EX. 33Z
EX. 34A
EX. 34B
EX. 34C
EX. 34D
EX. 34E
EX. 34F
EX. 34G
EX. 34H
EX. 34J
EX. 34K
EX. 34L
EX. 34M
EX. 34N
EX. 34P
EX. 34Q
EX. 34R
EX. 34S
EX. 34T
EX. 34U
EX. 34V
EX. 34W
EX. 34X
EX. 34Y
EX. 34Z
EX. 35A
EX. 35B
EX. 35C
EX. 35D
EX. 35E
EX. 35F
EX. 35G
EX. 35H
EX. 35J
EX. 35K
EX. 35L
EX. 35M
EX. 35N
EX. 35P
EX. 35Q
EX. 35R
EX. 35S
EX. 35T
EX. 35U
EX. 35V
EX. 35W
EX. 35X
EX. 35Y
EX. 35Z
EX. 36A
EX. 36B
EX. 36C
EX. 36D
EX. 36E
EX. 36F
EX. 36G
EX. 36H
EX. 36J
EX. 36K
EX. 36L
EX. 36M
EX. 36N
EX. 36P
EX. 36Q
EX. 36R
EX. 36S
EX. 36T
EX. 36U
EX. 36V
EX. 36W
EX. 36X
EX. 36Y
EX. 36Z
EX. 37A
EX. 37B
EX. 37C
EX. 37D
EX. 37E
EX. 37F
EX. 37G
EX. 37H
EX. 37J
EX. 37K
EX. 37L
EX. 37M
EX. 37N
EX. 37P
EX. 37Q
EX. 37R
EX. 37S
EX. 37T
EX. 37U
EX. 37V
EX. 37W
EX. 37X
EX. 37Y
EX. 37Z
EX. 38A
EX. 38B
EX. 38C
EX. 38D
EX. 38E
EX. 38F
EX. 38G
EX. 38H
EX. 38J
EX. 38K
EX. 38L
EX. 38M
EX. 38N
EX. 38P
EX. 38Q
EX. 38R
EX. 38S
EX. 38T
EX. 38U
EX. 38V
EX. 38W
EX. 38X
EX. 38Y
EX. 38Z
EX. 39A
EX. 39B
EX. 39C
EX. 39D
EX. 39E
EX. 39F
EX. 39G
EX. 39H
EX. 39J
EX. 39K
EX. 39L
EX. 39M
EX. 39N
EX. 39P
EX. 39Q
EX. 39R
EX. 39S
EX. 39T
EX. 39U
EX. 39V
EX. 39W
EX. 39X
EX. 39Y
EX. 39Z
EX. 40A
EX. 40B
EX. 40C
EX. 40D
EX. 40E
EX. 40F
EX. 40G
EX. 40H
EX. 40J
EX. 40K
EX. 40L
EX. 40M
EX. 40N
EX. 40P
EX. 40Q
EX. 40R
EX. 40S
EX. 40T
EX. 40U
EX. 40V
EX. 40W
EX. 40X
EX. 40Y
EX. 40Z
EX. 41A
EX. 41B
EX. 41C
EX. 41D
EX. 41E
EX. 41F
EX. 41G
EX. 41H
EX. 41J
EX. 41K
EX. 41L
EX. 41M
EX. 41N
EX. 41P
EX. 41Q
EX. 41R
EX. 41S
EX. 41T
EX. 41U
EX. 41V
EX. 41W
EX. 41X
EX. 41Y
EX. 41Z
EX. 42A
EX. 42B
EX. 42C
EX. 42D
EX. 42E
EX. 42F
EX. 42G
EX. 42H
EX. 42J
EX. 42K
EX. 42L
EX. 42M
EX. 42N
EX. 42P
EX. 42Q
EX. 42R
EX. 42S
EX. 42T
EX. 42U
EX. 42V
EX. 42W
EX. 42X
EX. 42Y
EX. 42Z
EX. 43A
EX. 43B
EX. 43C
EX. 43D
EX. 43E
EX. 43F
EX. 43G
EX. 43H
EX. 43J
EX. 43K
EX. 43L
EX. 43M
EX. 43N
EX. 43P
EX. 43Q
EX. 43R
EX. 43S
EX. 43T
EX. 43U
EX. 43V
EX. 43W
EX. 43X
EX. 43Y
EX. 43Z
EX. 44A
EX. 44B
EX. 44C
EX. 44D
EX. 44E
EX. 44F
EX. 44G
EX. 44H
EX. 44J
EX. 44K
EX. 44L
EX. 44M
EX. 44N
EX. 44P
EX. 44Q
EX. 44R
EX. 44S
EX. 44T
EX. 44U
EX. 44V
EX. 44W
EX. 44X
EX. 44Y
EX. 44Z
EX. 45A
EX. 45B
EX. 45C
EX. 45D
EX. 45E
EX. 45F
EX. 45G
EX. 45H
EX. 45J
EX. 45K
EX. 45L
EX. 45M
EX. 45N
EX. 45P
EX. 45Q
EX. 45R
EX. 45S
EX. 45T
EX. 45U
EX. 45V
EX. 45W
EX. 45X
EX. 45Y
EX. 45Z
EX. 46A
EX. 46B
EX. 46C
EX. 46D
EX. 46E
EX. 46F
EX. 46G
EX. 46H
EX. 46J
EX. 46K
EX. 46L
EX. 46M
EX. 46N
EX. 46P
EX. 46Q
EX. 46R
EX. 46S
EX. 46T
EX. 46U
EX. 46V
EX. 46W
EX. 46X
EX. 46Y
EX. 46Z
EX. 47A
EX. 47B
EX. 47C
EX. 47D
EX. 47E
EX. 47F
EX. 47G
EX. 47H
EX. 47J
EX. 47K
EX. 47L
EX. 47M
EX. 47N
EX. 47P
EX. 47Q
EX. 47R
EX. 47S
EX. 47T
EX. 47U
EX. 47V
EX. 47W
EX. 47X
EX. 47Y
EX. 47Z
EX. 48A
EX. 48B
EX. 48C
EX. 48D
EX. 48E
EX. 48F
EX. 48G
EX. 48H
EX. 48J
EX. 48K
EX. 48L
EX. 48M
EX. 48N
EX. 48P
EX. 48Q
EX. 48R
EX. 48S
EX. 48T
EX. 48U
EX. 48V
EX. 48W
EX. 48X
EX. 48Y
EX. 48Z
EX. 49A
EX. 49B
EX. 49C
EX. 49D
EX. 49E
EX. 49F
EX. 49G
EX. 49H
EX. 49J
EX. 49K
EX. 49L
EX. 49M
EX. 49N
EX. 49P
EX. 49Q
EX. 49R
EX. 49S
EX. 49T
EX. 49U
EX. 49V
EX. 49W
EX. 49X
EX. 49Y
EX. 49Z
EX. 50A
EX. 50B
EX. 50C
EX. 50D
EX. 50E
EX. 50F
EX. 50G
EX. 50H
EX. 50J
EX. 50K
EX. 50L
EX. 50M
EX. 50N
EX. 50P
EX. 50Q
EX. 50R
EX. 50S
EX. 50T
EX. 50U
EX. 50V
EX. 50W
EX. 50X
EX. 50Y
EX. 50Z
EX. 51A
EX. 51B
EX. 51C
EX. 51D
EX. 51E
EX. 51F
EX. 51G
EX. 51H
EX. 51J
EX. 51K
EX. 51L
EX. 51M
EX. 51N
EX. 51P
EX. 51Q
EX. 51R
EX. 51S
EX. 51T
EX. 51U
EX. 51V
EX. 51W
EX. 51X
EX. 51Y
EX. 51Z
EX. 52A
EX. 52B
EX. 52C
EX. 52D
EX. 52E
EX. 52F
EX. 52G
EX. 52H
EX. 52J
EX. 52K
EX. 52L
EX. 52M
EX. 52N
EX. 52P
EX. 52Q
EX. 52R
EX. 52S
EX. 52T
EX. 52U
EX. 52V
EX. 52W
EX. 52X
EX. 52Y
EX. 52Z
EX. 53A
EX. 53B
EX. 53C
EX. 53D
EX. 53E
EX. 53F
EX. 53G
EX. 53H
EX. 53J
EX. 53K
EX. 53L
EX. 53M
EX. 53N
EX. 53P
EX. 53Q
EX. 53R
EX. 53S
EX. 53T
EX. 53U
EX. 53V
EX. 53W
EX. 53X
EX. 53Y
EX. 53Z
EX. 54A
EX. 54B
EX. 54C
EX. 54D
EX. 54E
EX. 54F
EX. 54G
EX. 54H
EX. 54J
EX. 54K
EX. 54L
EX. 54M
EX. 54N
EX. 54P
EX. 54Q
EX. 54R
EX. 54S
EX. 54T
EX. 54U
EX. 54V
EX. 54W
EX. 54X
EX. 54Y
EX. 54Z
EX. 55A
EX. 55B
EX. 55C
EX. 55D
EX. 55E
EX. 55F
EX. 55G
EX. 55H
EX. 55J
EX. 55K
EX. 55L
EX. 55M
EX. 55N
EX. 55P
EX. 55Q
EX. 55R
EX. 55S
EX. 55T
EX. 55U
EX. 55V
EX. 55W
EX. 55X
EX. 55Y
EX. 55Z
EX. 56A
EX. 56B
EX. 56C
EX. 56D
EX. 56E
EX. 56F
EX. 56G
EX. 56H
EX. 56J
EX. 56K
EX. 56L
EX. 56M
EX. 56N
EX. 56P
EX. 56Q
EX. 56R
EX. 56S
EX. 56T
EX. 56U
EX. 56V
EX. 56W
EX. 56X
EX. 56Y
EX. 56Z
EX. 57A
EX. 57B
EX. 57C
EX. 57D
EX. 57E
EX. 57F
EX. 57G
EX. 57H
EX. 57J
EX. 57K
EX. 57L
EX. 57M
EX. 57N
EX. 57P
EX. 57Q
EX. 57R
EX. 57S
EX. 57T
EX. 57U
EX. 57V
EX. 57W
EX. 57X
EX. 57Y
EX. 57Z
EX. 58A
EX. 58B
EX. 58C
EX. 58D
EX. 58E
EX. 58F
EX. 58G
EX. 58H
EX. 58J
EX. 58K
EX. 58L
EX. 58M
EX. 58N
EX. 58P
EX. 58Q
EX. 58R
EX. 58S
EX. 58T
EX. 58U
EX. 58V
EX. 58W
EX. 58X
EX. 58Y
EX. 58Z
EX. 59A
EX. 59B
EX. 59C
EX. 59D
EX. 59E
EX. 59F
EX. 59G
EX. 59H
EX. 59J
EX. 59K
EX. 59L
EX. 59M
EX. 59N
EX. 59P
EX. 59Q
EX. 59R
EX. 59S
EX. 59T
EX. 59U
EX. 59V
EX. 59W
EX. 59X
EX. 59Y
EX. 59Z
EX. 60A
EX. 60B
EX. 60C
EX. 60D
EX. 60E
EX. 60F
EX. 60G
EX. 60H
EX. 60J
EX. 60K
EX. 60L
EX. 60M
EX. 60N
EX. 60P
EX. 60Q
EX. 60R
EX. 60S
EX. 60T
EX. 60U
EX. 60V
EX. 60W
EX. 60X
EX. 60Y
EX. 60Z
EX. 61A
EX. 61B
EX. 61C
EX. 61D
EX. 61E
EX. 61F
EX. 61G
EX. 61H
EX. 61J
EX. 61K
EX. 61L
EX. 61M
EX. 61N
EX. 61P
EX. 61Q
EX. 61R
EX. 61S
EX. 61T
EX. 61U
EX. 61V
EX. 61W
EX. 61X
EX. 61Y
EX. 61Z
EX. 62A
EX. 62B
EX. 62C
EX. 62D
EX. 62E
EX. 62F
EX. 62G
EX. 62H
EX. 62J
EX. 62K
EX. 62L
EX. 62M
EX. 62N
EX. 62P
EX. 62Q
EX. 62R
EX. 62S
EX. 62T
EX. 62U
EX. 62V
EX. 62W
EX. 62X
EX. 62Y
EX. 62Z
EX. 63A
EX. 63B
EX. 63C
EX. 63D
EX. 63E
EX. 63F
EX. 63G
EX. 63H
EX. 63J
EX. 63K
EX. 63L
EX. 63M
EX. 63N
EX. 63P
EX. 63Q
EX. 63R
EX. 63S
EX. 63T
EX. 63U
EX. 63V
EX. 63W
EX. 63X
EX. 63Y
EX. 63Z
EX. 64A
EX. 64B
EX. 64C
EX. 64D
EX. 64E
EX. 64F
EX. 64G
EX. 64H
EX. 64J
EX. 64K
EX. 64L
EX. 64M
EX. 64N
EX. 64P
EX. 64Q
EX. 64R
EX. 64S
EX. 64T
EX. 64U
EX. 64V
EX. 64W
EX. 64X
EX. 64Y
EX. 64Z
EX. 65A
EX. 65B
EX. 65C
EX. 65D
EX. 65E
EX. 65F
EX. 65G
EX. 65H
EX. 65J
EX. 65K
EX. 65L
EX. 65M
EX. 65N
EX. 65P
EX. 65Q
EX. 65R
EX. 65S
EX. 65T
EX. 65U
EX. 65V
EX. 65W
EX. 65X
EX. 65Y
EX. 65Z
EX. 66A
EX. 66B
EX. 66C
EX. 66D
EX. 66E
EX. 66F
EX. 66G
EX. 66H
EX. 66J
EX. 66K
EX. 66L
EX. 66M
EX. 66N
EX. 66P
EX. 66Q
EX. 66R
EX. 66S
EX. 66T
EX. 66U
EX. 66V
EX. 66W
EX. 66X
EX. 66Y
EX. 66Z
EX. 67A
EX. 67B
EX. 67C
EX. 67D
EX. 67E
EX. 67F
EX. 67G
EX. 67H
EX. 67J
EX. 67K
EX. 67L
EX. 67M
EX. 67N
EX. 67P
EX. 67Q
EX. 67R
EX. 67S
EX. 67T
EX. 67U
EX. 67V
EX. 67W
EX. 67X
EX. 67Y
EX. 67Z
EX. 68A
EX. 68B
EX. 68C
EX. 68D
EX. 68E
EX. 68F
EX. 68G
EX. 68H
EX. 68J
EX. 68K
EX. 68L
EX. 68M
EX. 68N
EX. 68P
EX. 68Q
EX. 68R
EX. 68S
EX. 68T
EX. 68U
EX. 68V
EX. 68W
EX. 68X
EX. 68Y
EX. 68Z
EX. 69A
EX. 69B
EX. 69C
EX. 69D
EX. 69E
EX. 69F
EX. 69G
EX. 69H
EX. 69J
EX. 69K
EX. 69L
EX. 69M
EX. 69N
EX. 69P
EX. 69Q
EX. 69R
EX. 69S
EX. 69T
EX. 69U
EX. 69V
EX. 69W
EX. 69X
EX. 69Y
EX. 69Z
EX. 70A
EX. 70B
EX. 70C
EX. 70D
EX. 70E
EX. 70F
EX. 70G
EX. 70H
EX. 70J
EX. 70K
EX. 70L
EX. 70M
EX. 70N
EX. 70P
EX. 70Q
EX. 70R
EX. 70S
EX. 70T
EX. 70U
EX. 70V
EX. 70W
EX. 70X
EX. 70Y
EX. 70Z
EX. 71A
EX. 71B
EX. 71C
EX. 71D
EX. 71E
EX. 71F
EX. 71G
EX. 71H
EX. 71J
EX. 71K
EX. 71L
EX. 71M
EX. 71N
EX. 71P
EX. 71Q
EX. 71R
EX. 71S
EX. 71T
EX. 71U
EX. 71V
EX. 71W
EX. 71X
EX. 71Y
EX. 71Z
EX. 72A
EX. 72B
EX. 72C
EX. 72D
EX. 72E
EX. 72F
EX. 72G
EX. 72H
EX. 72J
EX. 72K
EX. 72L
EX. 72M
EX. 72N
EX. 72P
EX. 72Q
EX. 72R
EX. 72S
EX. 72T
EX. 72U
EX. 72V
EX. 72W
EX. 72X
EX. 72Y
EX. 72Z
EX. 73A
EX. 73B
EX. 73C
EX. 73D
EX. 73E
EX. 73F
EX. 73G
EX. 73H
EX. 73J
EX. 73K
EX. 73L
EX. 73M
EX. 73N
EX. 73P
EX. 73Q
EX. 73R
EX. 73S
EX. 73T
EX. 73U
EX. 73V
EX. 73W
EX. 73X
EX. 73Y
EX. 73Z
EX. 74A
EX. 74B
EX. 74C
EX. 74D
EX. 74E
EX. 74F
EX. 74G
EX. 74H
EX. 74J
EX. 74K
EX. 74L
EX. 74M
EX. 74N
EX. 74P
EX. 74Q
EX. 74R
EX. 74S
EX. 74T
EX. 74U
EX. 74V
EX. 74W
EX. 74X
EX. 74Y
EX. 74Z
EX. 75A
EX. 75B
EX. 75C
EX. 75D
EX. 75E
EX. 75F
EX. 75G
EX. 75H
EX. 75J
EX. 75K
EX. 75L
EX. 75M
EX. 75N
EX. 75P
EX. 75Q
EX. 75R
EX. 75S
EX. 75T
EX. 75U
EX. 75V
EX. 75W
EX. 75X
EX. 75Y
EX. 75Z
EX. 76A
EX. 76B
EX. 76C
EX. 76D
EX. 76E
EX. 76F
EX. 76G
EX. 76H
EX. 76J
EX. 76K
EX. 76L
EX. 76M
EX. 76N
EX. 76P
EX. 76Q
EX. 76R
EX. 76S
EX. 76T
EX. 76U
EX. 76V
EX. 76W
EX. 76X
EX. 76Y
EX. 76Z
EX. 77A
EX. 77B
EX. 77C
EX. 77D
EX. 77E
EX. 77F
EX. 77G
EX. 77H
EX. 77J
EX. 77K
EX. 77L
EX. 77M
EX. 77N
EX. 77P
EX. 77Q
EX. 77R
EX. 77S
EX. 77T
EX. 77U
EX. 77V
EX. 77W
EX. 77X
EX. 77Y
EX. 77Z
EX. 78A
EX. 78B
EX. 78C
EX. 78D
EX. 78E
EX. 78F
EX. 78G
EX. 78H
EX. 78J
EX. 78K
EX. 78L
EX. 78M
EX. 78N
EX. 78P
EX. 78Q
EX. 78R
EX. 78S
EX. 78T
EX. 78U
EX. 78V
EX. 78W
EX. 78X
EX. 78Y
EX. 78Z
EX. 79A
EX. 79B
EX. 79C
EX. 79D
EX. 79E
EX. 79F
EX. 79G
EX. 79H
EX. 79J
EX. 79K
EX. 79L
EX. 79M
EX. 79N
EX. 79P
EX. 79Q
EX. 79R
EX. 79S
EX. 79T
EX. 79U
EX. 79V
EX. 79W
EX. 79X
EX. 79Y
EX. 79Z
EX. 80A
EX. 80B
EX. 80C
EX. 80D
EX. 80E
EX. 80F
EX. 80G
EX. 80H
EX. 80J
EX. 80K
EX. 80L
EX. 80M
EX. 80N
EX. 80P
EX. 80Q
EX. 80R
EX. 80S
EX. 80T
EX. 80U
EX. 80V
EX. 80W
EX. 80X
EX. 80Y
EX. 80Z
EX. 81A
EX. 81B
EX. 81C
EX. 81D
EX. 81E
EX. 81F
EX. 81G
EX. 81H
EX. 81J
EX. 81K
EX. 81L
EX. 81M
EX. 81N
EX. 81P
EX. 81Q
EX. 81R
EX. 81S
EX. 81T
EX. 81U
EX. 81V
EX. 81W
EX. 81X
EX. 81Y
EX. 81Z
EX. 82A
EX. 82B
EX. 82C
EX. 82D
EX. 82E
EX. 82F
EX. 82G
EX. 82H
EX. 82J
EX. 82K
EX. 82L
EX. 82M
EX. 82N
EX. 82P
EX. 82Q
EX. 82R
EX. 82S
EX. 82T
EX. 82U
EX. 82V
EX. 82W
EX. 82X
EX. 82Y
EX. 82Z
EX. 83A
EX. 83B
EX. 83C
EX. 83D
EX. 83E
EX. 83F
EX. 83G
EX. 83H
EX. 83J
EX. 83K
EX. 83L
EX. 83M
EX. 83N
EX. 83P
EX. 83Q
EX. 83R
EX. 83S
EX. 83T
EX. 83U
EX. 83V
EX. 83W
EX. 83X
EX. 83Y
EX. 83Z
EX. 84A
EX. 84B
EX. 84C
EX. 84D
EX. 84E
EX. 84F
EX. 84G
EX. 84H
EX. 84J
EX. 84K
EX. 84L
EX. 84M
EX. 84N
EX. 84P
EX. 84Q
EX. 84R
EX. 84S
EX. 84T
EX. 84U
EX. 84V
EX. 84W
EX. 84X
EX. 84Y
EX. 84Z
EX. 85A
EX. 85B
EX. 85C
EX. 85D
EX. 85E
EX. 85F
EX. 85G
E

ONE STORY
A. HENES

SCOPE OF WORK SUMMARY

1. MODIFY EXISTING ELECTRIC CLOSET AS SHOWN TO PROVIDE SEPARATION FOR EMERGENCY SYSTEM.
2. HARDENING EXISTING ELECTRICAL ROOM AS PER ARCHITECTURAL DRAWING TO PREVENT FLOODING.
3. PROVIDE NEW 277/480V EMERGENCY SERVICE FROM NEW PARALLELING SWITCHGEAR.
4. PROVIDE NEW EMERGENCY SERVICE PANEL.
5. PROVIDE RE-CONNECTION AS PER RISER E507-AH.
6. REMOVE EXISTING GENERATOR.

NEW WORK

REPLACE E

EX EDP-CB – 400A-120/208V
150A-3P ERP-1B
100A-3P ERP-1A
100A-3P ERP-2A-2B
100A SPARE

FIRE RATED WALL ABOVE CEILING

EX XFMR 112.5KVA 480-120/208V

EX EDP-1M

EX RP-1C
EX RP-1B
EX RP-1A
EX ERP-1A
EX LP-1

EX 400A MAIN DISC

EX ERP-1B (ULIII)

EX STARTERS

NEW AH-ATS-A-LS
NEW AH-ATS-B-CB
NEW AH-ATS-C-MECH
NEW ATS ROOMS

EX PNL A-LS
EX PNL B-CB(5E)
EX PNL C-MECH(4E)
EX EMERG SERVICE PANEL EDP-ME1

NEW LS FEEDER TO MRI ROUTED IN EXISTING CEILING. REMOVE AND RE-INSTALL CEILING TILE, CEILING MOUNTED DEVICES FOR THE ENTIRE RUN PATH PROVIDE FIRE PROOF SEALANT AT FIRE RATED WALL.

EX NORMAL 1600A MAIN (SAME) 480V DIST.

NORMAL SERVICE SWBD ROOM

MAIN

EX ERP-LS

EX EDP-MECH

EX MAIN C/B 600A FIRE PUMP

EX FAN CONTROLLERS

JOHNSON CONTROL

EXISTING PORTABLE GENERATOR STATION

NEW EMERGENCY SERVICE PANEL ESP-AH

NEW EMERGENCY SERVICE ROOM

EX DP-LTG
- (1) 80A-3P FOR LP-2
- (1) 80A-3P FOR LP-1

EX XFMR 112.5KVA 480-120/208V

EX FIRE PUMP

NEW ATS ROOM
NEW AH-ATS-LS (150A)
NEW AH-ATS-EQ (600A)
NEW AH-ATS-CR (225A)

EX ERP-GEN

UNDERGROUND DUCT BANK SEE CIVIL DRAWINGS FROM QUANTITY OF DUCTS

UP CONDUITS RISER SEE E-020 FOR CONTINUATION

ENTRANCE

ISOLATION ROOM C122 136 S.F.
ISOLATION ROOM C123 136 S.F.
ISOLATION ROOM C121 136 S.F.
ISOLATION ROOM C120 136 S.F.
ISOLATION ROOM C119 136 S.F.
LOCKER ROOM 154 S.F.
ISOLATION ROOM C118 141 S.F.
PATIENT ROOM C117 218 S.F.
PATIENT ROOM C116 244 S.F.
PATIENT ROOM C115 244 S.F.
CORRIDOR
SCRUB 97 S.F.
CORR.

MEP ENGINEER
WSP
512 Seventh Avenue
New York, NY 10018
(212) 532-9600
www.wspgroup.com/usa

ARCHITECT
McGuire Group Architects,P.C.
Healthcare Architecture
538 BROADHOLLOW ROAD, SUITE 201
MELVILLE, NY 11747
631 465 9700, FAX 631 465 9701

STRUCTURAL ENGINEER
TDM CONSULTING ENGINEER,PC
550 NORTH COUNTRY ROAD
SUITE E, ST. JAMES, NY 11780
TEL. (631) 686-5234, FAX (631) 590-1927

CIVIL ENGINEER
LANGAN
21 Penn Plaza, 360 West 31st Street, 8th Floor, New York, NY 10001
T: 212.479.5400 F: 212.479.5444 www.langan.com
NEW JERSEY NEW YORK CONNECTICUT PENNSYLVANIA OHIO
VIRGINIA WASHINGTON DC FLORIDA NORTH DAKOTA CALIFORNIA
ABU DHABI ATHENS DOHA DUBAI ISTANBUL
Langan Engineering, Environmental, Surveying and Landscape Architecture, D.P.C.
Langan Engineering and Environmental Services, Inc.
Langan CT, Inc.
Langan International LLC
Collectively known as Langan

KEYPLAN

SEAL

REVISIONS	DATE	DESCRIPTION
4	12.04.17	CONSTRUCTION COST ESTIMATE
3	03.20.15	100% CD PROGRESS FOR REVIEW
2	12.31.14	85% CONSTRUCTION DOCUMENT
1	07.30.14	100% DESIGN DEVELOPMENT
ISSUE	DATE	DESCRIPTION

OWNER
GOOD SAMARITAN HOSPITAL MEDICAL CENTER
1000 MONTAUK HIGHWAY
WEST ISLIP, NY 11795

BAXTER BUILDING

PROJECT
ESSENTIAL ELECTRICAL SYSTEM UPGRADES

DRAWING NUMBER
E315-AH

DRAWING NAME
FIRST FLOOR PLAN
NEW WORK
PART 5 – A HENES

DRAWING SCALE	DRAWING FILE
1/8"=1'-0"	GSHE315
BINDING ORDER	FIRST ISSUE DATE
	5/20/14

SCOPE OF WORK SUMMARY (BASE)

1. MODIFY EXISTING ELECTRIC CLOSET AS SHOWN.
2. PROVIDE NEW 277/480V EMERGENCY FEEDER FROM PARALLELING SWITCHGEAR.
3. PROVIDE NEW EMERGENCY SERVICE PANEL.
4. PROVIDE NEW LIFE SAFETY AND CRITICAL FEEDERS FROM A. HENES EMERGENCY DISTRIBUTION.

SCOPE OF WORK SUMMARY (ALTERNATE)

1. PROVIDE NEW ELECTRICAL ON ROOF ABOVE EXISTING ELECTRIC CLOSET AREA.
2. PROVIDE DIRECT ACCESS STAIRCASE.
3. PROVIDE THREE NEW ATS'S (EQUIPMENT, CRITICAL AND LIFE SAFETY)
4. PROVIDE NEW EQUIPMENT, CRITICAL AND LIFE SAFETY DISTRIBUTION.
5. CONNECT ALL 1ST FLOOR LOADS TO NEW DISTRIBUTION PANEL ON ROOF.
6. NO LIFE SAFETY AND CRITICAL FEEDERS FROM A. HENES BUILDING.

SCOPE OF WORK RELATED TO BRANCH CIRCUITS

- RE-ROUTE TOTAL OF (10) 20A BRANCH CIRCUITS FROM PANEL A TO NEW LIFE SAFETY PANEL.
- RE-ROUTE TOTAL OF (8) 20A BRANCH CIRCUITS FROM PANEL A-1 TO NEW LIFE SAFETY PANEL
- RE-ROUTE TOTAL OF (2) 20A BRANCH CIRCUITS FROM PANEL PPAC TO NEW LIFE SAFELY PANEL.

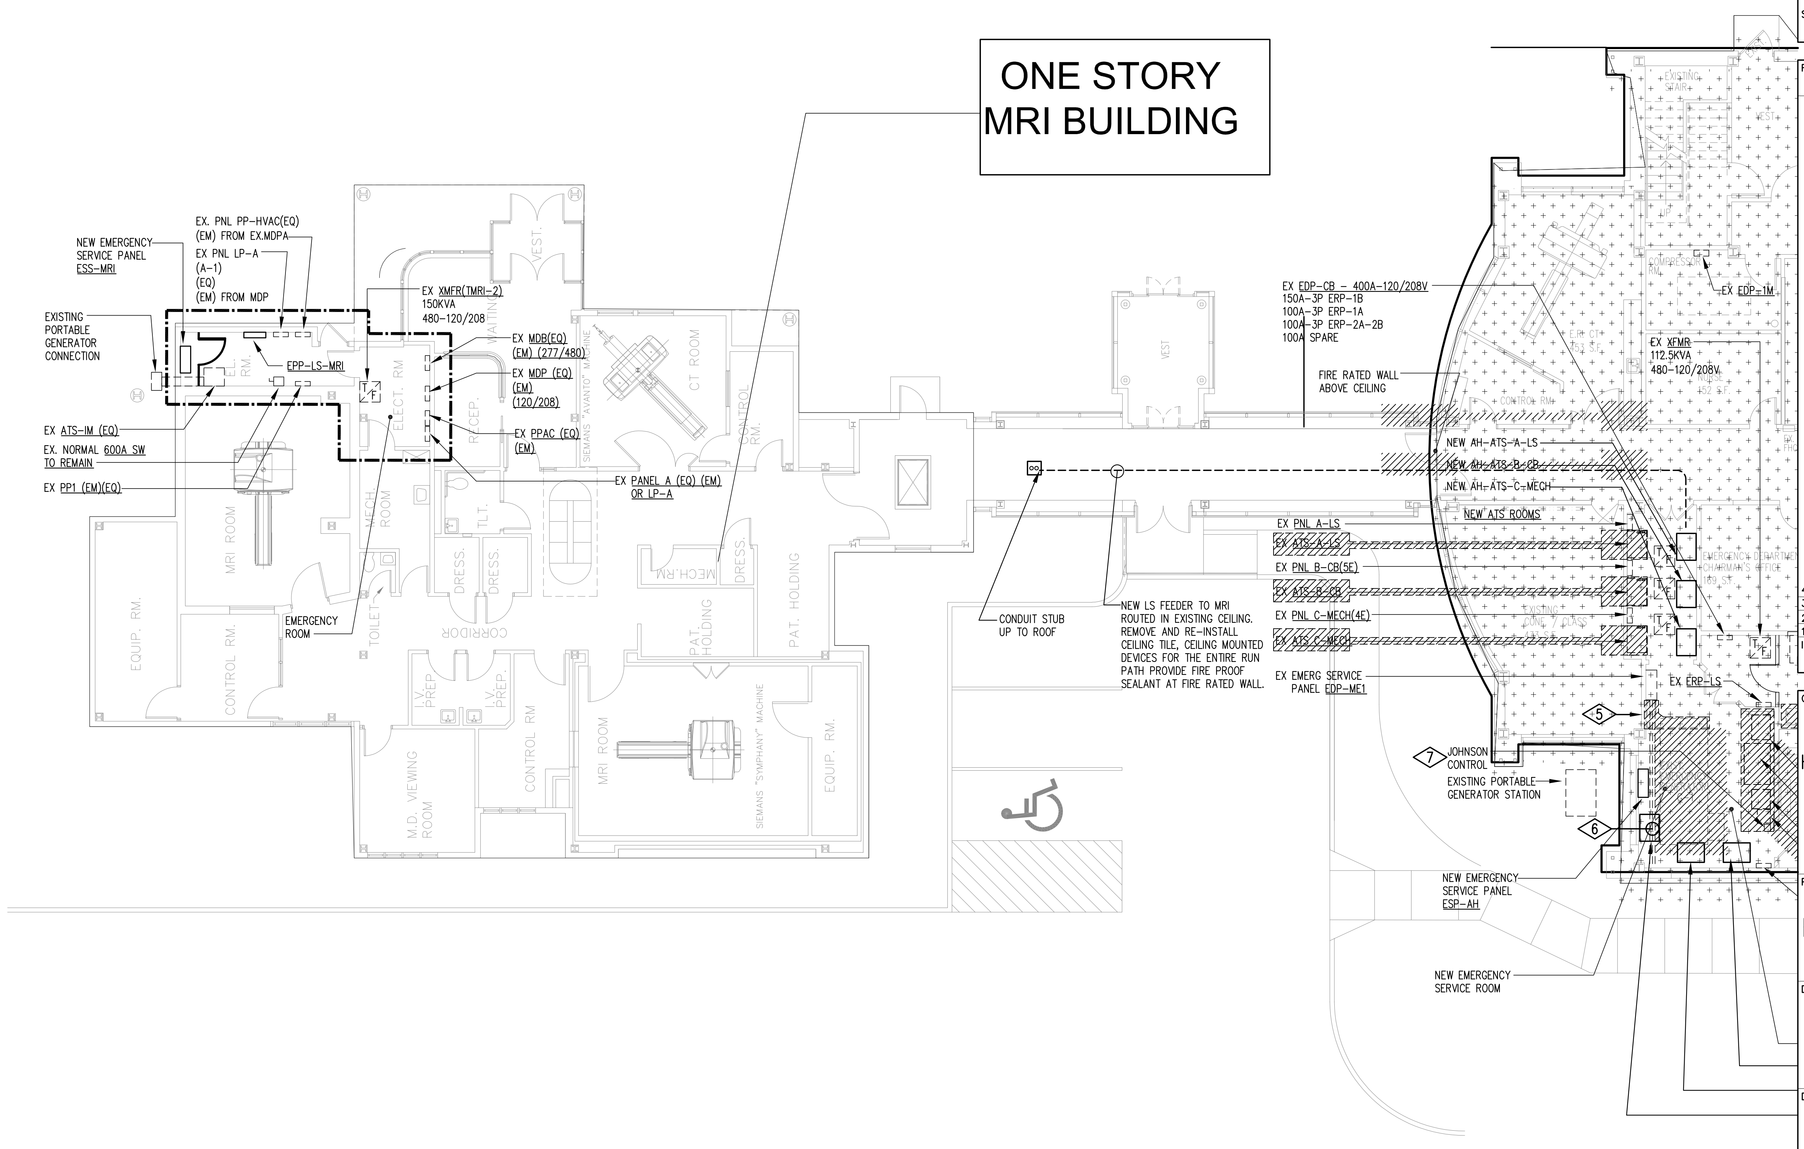

MEP ENGINEER

WSP
512 Seventh Avenue
New York, NY 10018
(212) 532-9600
www.wspgroup.com/usa

ARCHITECT

McGuire Group Architects,P.C.
Healthcare Architecture
538 BROADHOLLOW ROAD, SUITE 201
MELVILLE, NY 11747
631 465 9700, FAX 631 465 9701

STRUCTURAL ENGINEER

TDM CONSULTING ENGINEER,PC
550 NORTH COUNTRY ROAD
SUITE E, ST. JAMES, NY 11780
TEL. (631) 686-5234, FAX (631) 590-1927

CIVIL ENGINEER

LANGAN
21 Penn Plaza, 360 West 31st Street, 8th Floor, New York, NY 10001
T: 212.479.5400 F: 212.479.5444 www.langan.com
NEW JERSEY NEW YORK CONNECTICUT PENNSYLVANIA OHIO VIRGINIA WASHINGTON DC FLORIDA NORTH DAKOTA CALIFORNIA
ABU DHABI ATHENS DOHA DUBAI ISTANBUL
Langan Engineering, Environmental, Surveying and Landscape Architecture, D.P.C.
Langan Engineering and Environmental Services, Inc.
Langan VT, Inc.
Langan International LLC
Collectively known as Langan

KEYPLAN

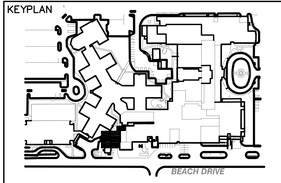

SEAL

REVISIONS	DATE	DESCRIPTION
4	12.04.17	CONSTRUCTION COST ESTIMATE
3	03.20.15	100% CD PROGRESS FOR REVIEW
2	12.31.14	85% CONSTRUCTION DOCUMENT
1	07.30.14	100% DESIGN DEVELOPMENT

ISSUE	DATE	DESCRIPTION

OWNER

GOOD SAMARITAN HOSPITAL MEDICAL CENTER
1000 MONTAUK HIGHWAY
WEST ISLIP, NY 11795

PROJECT

ESSENTIAL ELECTRICAL SYSTEM UPGRADES

DRAWING NUMBER

E316-MRI

DRAWING NAME

FIRST FLOOR PLAN
NEW WORK
PART 6-MRI

DRAWING SCALE	DRAWING FILE
1/8"=1'-0"	GSHE316
BINDING ORDER	FIRST ISSUE DATE
	5/20/14

LINAC BUILDING

COURT YARD

BAXTER BUILDING

RADIOLOGY

NEW EMERGENCY GENERATOR BUILDING

ONE STORY BUILDING

BAXTER BUILDING

NEW WORK NOTES IN BAXTER ELEC. CLOSET:
1. REPLACE EXISTING OLD ZENITH 300A ATS WITH NEW SEE E503 RISER.

MEP ENGINEER

WSP
512 Seventh Avenue
New York, NY 10018
(212) 532-9600
www.wspgroup.com/usa

ARCHITECT

McGuire Group Architects,P.C.
Healthcare Architecture
538 BROADHOLLOW ROAD, SUITE 201
MELVILLE, NY 11747
631 465 9700, FAX 631 465 9701

STRUCTURAL ENGINEER

TDM CONSULTING ENGINEER,PC
550 NORTH COUNTRY ROAD
SUITE E, ST. JAMES, NY 11780
TEL. (631) 686-5234, FAX (631) 590-1927

CIVIL ENGINEER

LANGAN
21 Penn Plaza, 360 West 31st Street, 8th Floor, New York, NY 10001
T: 212.479.5400 F: 212.479.5444 www.langan.com
NEW JERSEY NEW YORK CONNECTICUT PENNSYLVANIA OHIO
VIRGINIA WASHINGTON DC FLORIDA NORTH DAKOTA CALIFORNIA
ABU DHABI ATHENS DOHA DUBAI ISTANBUL
Langan Engineering, Environmental, Surveying and Landscape Architecture, D.P.C.
Langan Engineering and Environmental Services, Inc.
Langan CT, Inc.
Langan International LLC
Collectively known as Langan

KEYPLAN

SEAL

REVISIONS	DATE	DESCRIPTION
4	12.04.17	CONSTRUCTION COST ESTIMATE
3	03.20.15	100% CD PROGRESS FOR REVIEW
2	12.31.14	85% CONSTRUCTION DOCUMENT
1	07.30.14	100% DESIGN DEVELOPMENT
ISSUE	DATE	DESCRIPTION

OWNER

GOOD SAMARITAN
HOSPITAL MEDICAL CENTER
1000 MONTAUK HIGHWAY
WEST ISLIP, NY 11795

PROJECT

ESSENTIAL
ELECTRICAL SYSTEM
UPGRADES

DRAWING NUMBER

E317-BX

DRAWING NAME

FIRST FLOOR PLAN
NEW WORK
PART 5 - BAXTER

DRAWING SCALE	DRAWING FILE
3/32"=1'-0"	GSHE317
BINDING ORDER	FIRST ISSUE DATE
	5/20/14

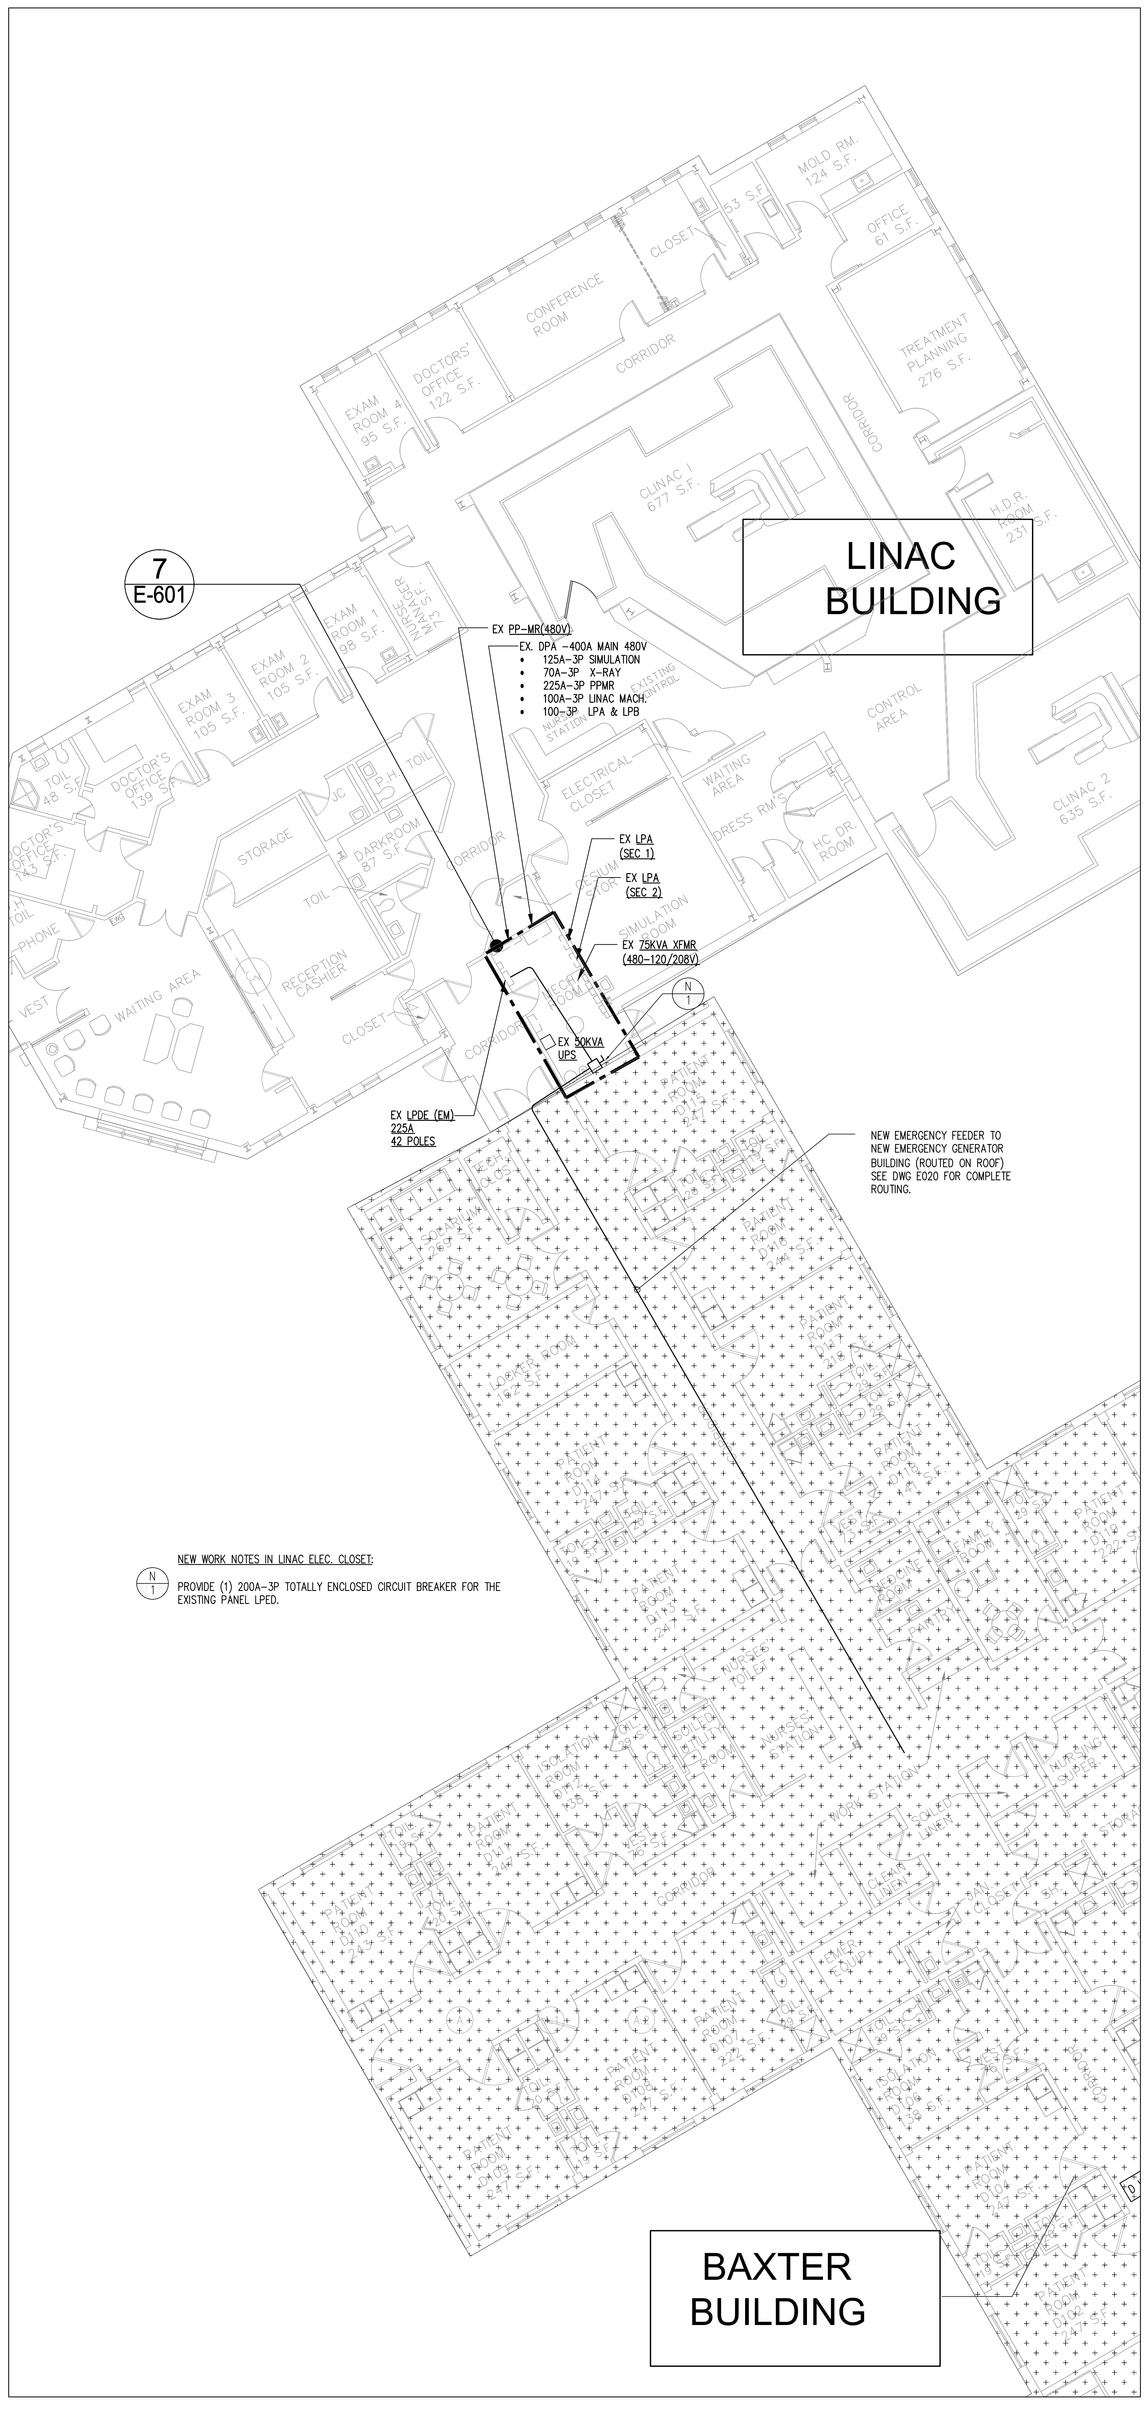

MEP ENGINEER

WSP
512 Seventh Avenue
New York, NY 10018
(212) 532-9600
www.wspgroup.com/usa

ARCHITECT

McGuire Group Architects,P.C.
Healthcare Architecture
538 BROADHOLLOW ROAD, SUITE 201
MELVILLE, NY 11747
631 465 9700, FAX 631 465 9701

STRUCTURAL ENGINEER

TDM CONSULTING ENGINEER,PC
550 NORTH COUNTRY ROAD
SUITE E, ST. JAMES, NY 11780
TEL. (631) 686-5234, FAX (631) 590-1927

CIVIL ENGINEER

LANGAN
21 Penn Plaza, 360 West 31st Street, 8th Floor, New York, NY 10001
T: 212.479.5400 F: 212.479.5444 www.langan.com
NEW JERSEY NEW YORK CONNECTICUT PENNSYLVANIA OHIO VIRGINIA WASHINGTON DC FLORIDA NORTH DAKOTA CALIFORNIA
ABU DHABI ATHENS DOHA DUBAI ISTANBUL
Langan Engineering, Environmental, Surveying and Landscape Architecture, D.P.C.
Langan Engineering and Environmental Services, Inc.
Langan IT, Inc.
Langan International LLC
Collectively known as Langan

KEYPLAN

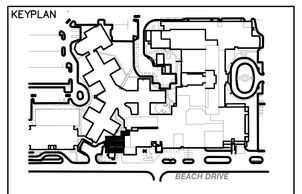

SEAL

REVISIONS	DATE	DESCRIPTION
4	12.04.17	CONSTRUCTION COST ESTIMATE
3	03.20.15	100% CD PROGRESS FOR REVIEW
2	12.31.14	85% CONSTRUCTION DOCUMENT
1	07.30.14	100% DESIGN DEVELOPMENT
ISSUE	DATE	DESCRIPTION

OWNER

GOOD SAMARITAN HOSPITAL MEDICAL CENTER
1000 MONTAUK HIGHWAY
WEST ISLIP, NY 11795

PROJECT

ESSENTIAL ELECTRICAL SYSTEM UPGRADES

DRAWING NUMBER

E318-CY

DRAWING NAME

FIRST FLOOR PLAN
NEW WORK
PART 8 - COURTYARD

DRAWING SCALE	DRAWING FILE
1/8"=1'-0"	GSHE318
BINDING ORDER	FIRST ISSUE DATE
	5/20/14

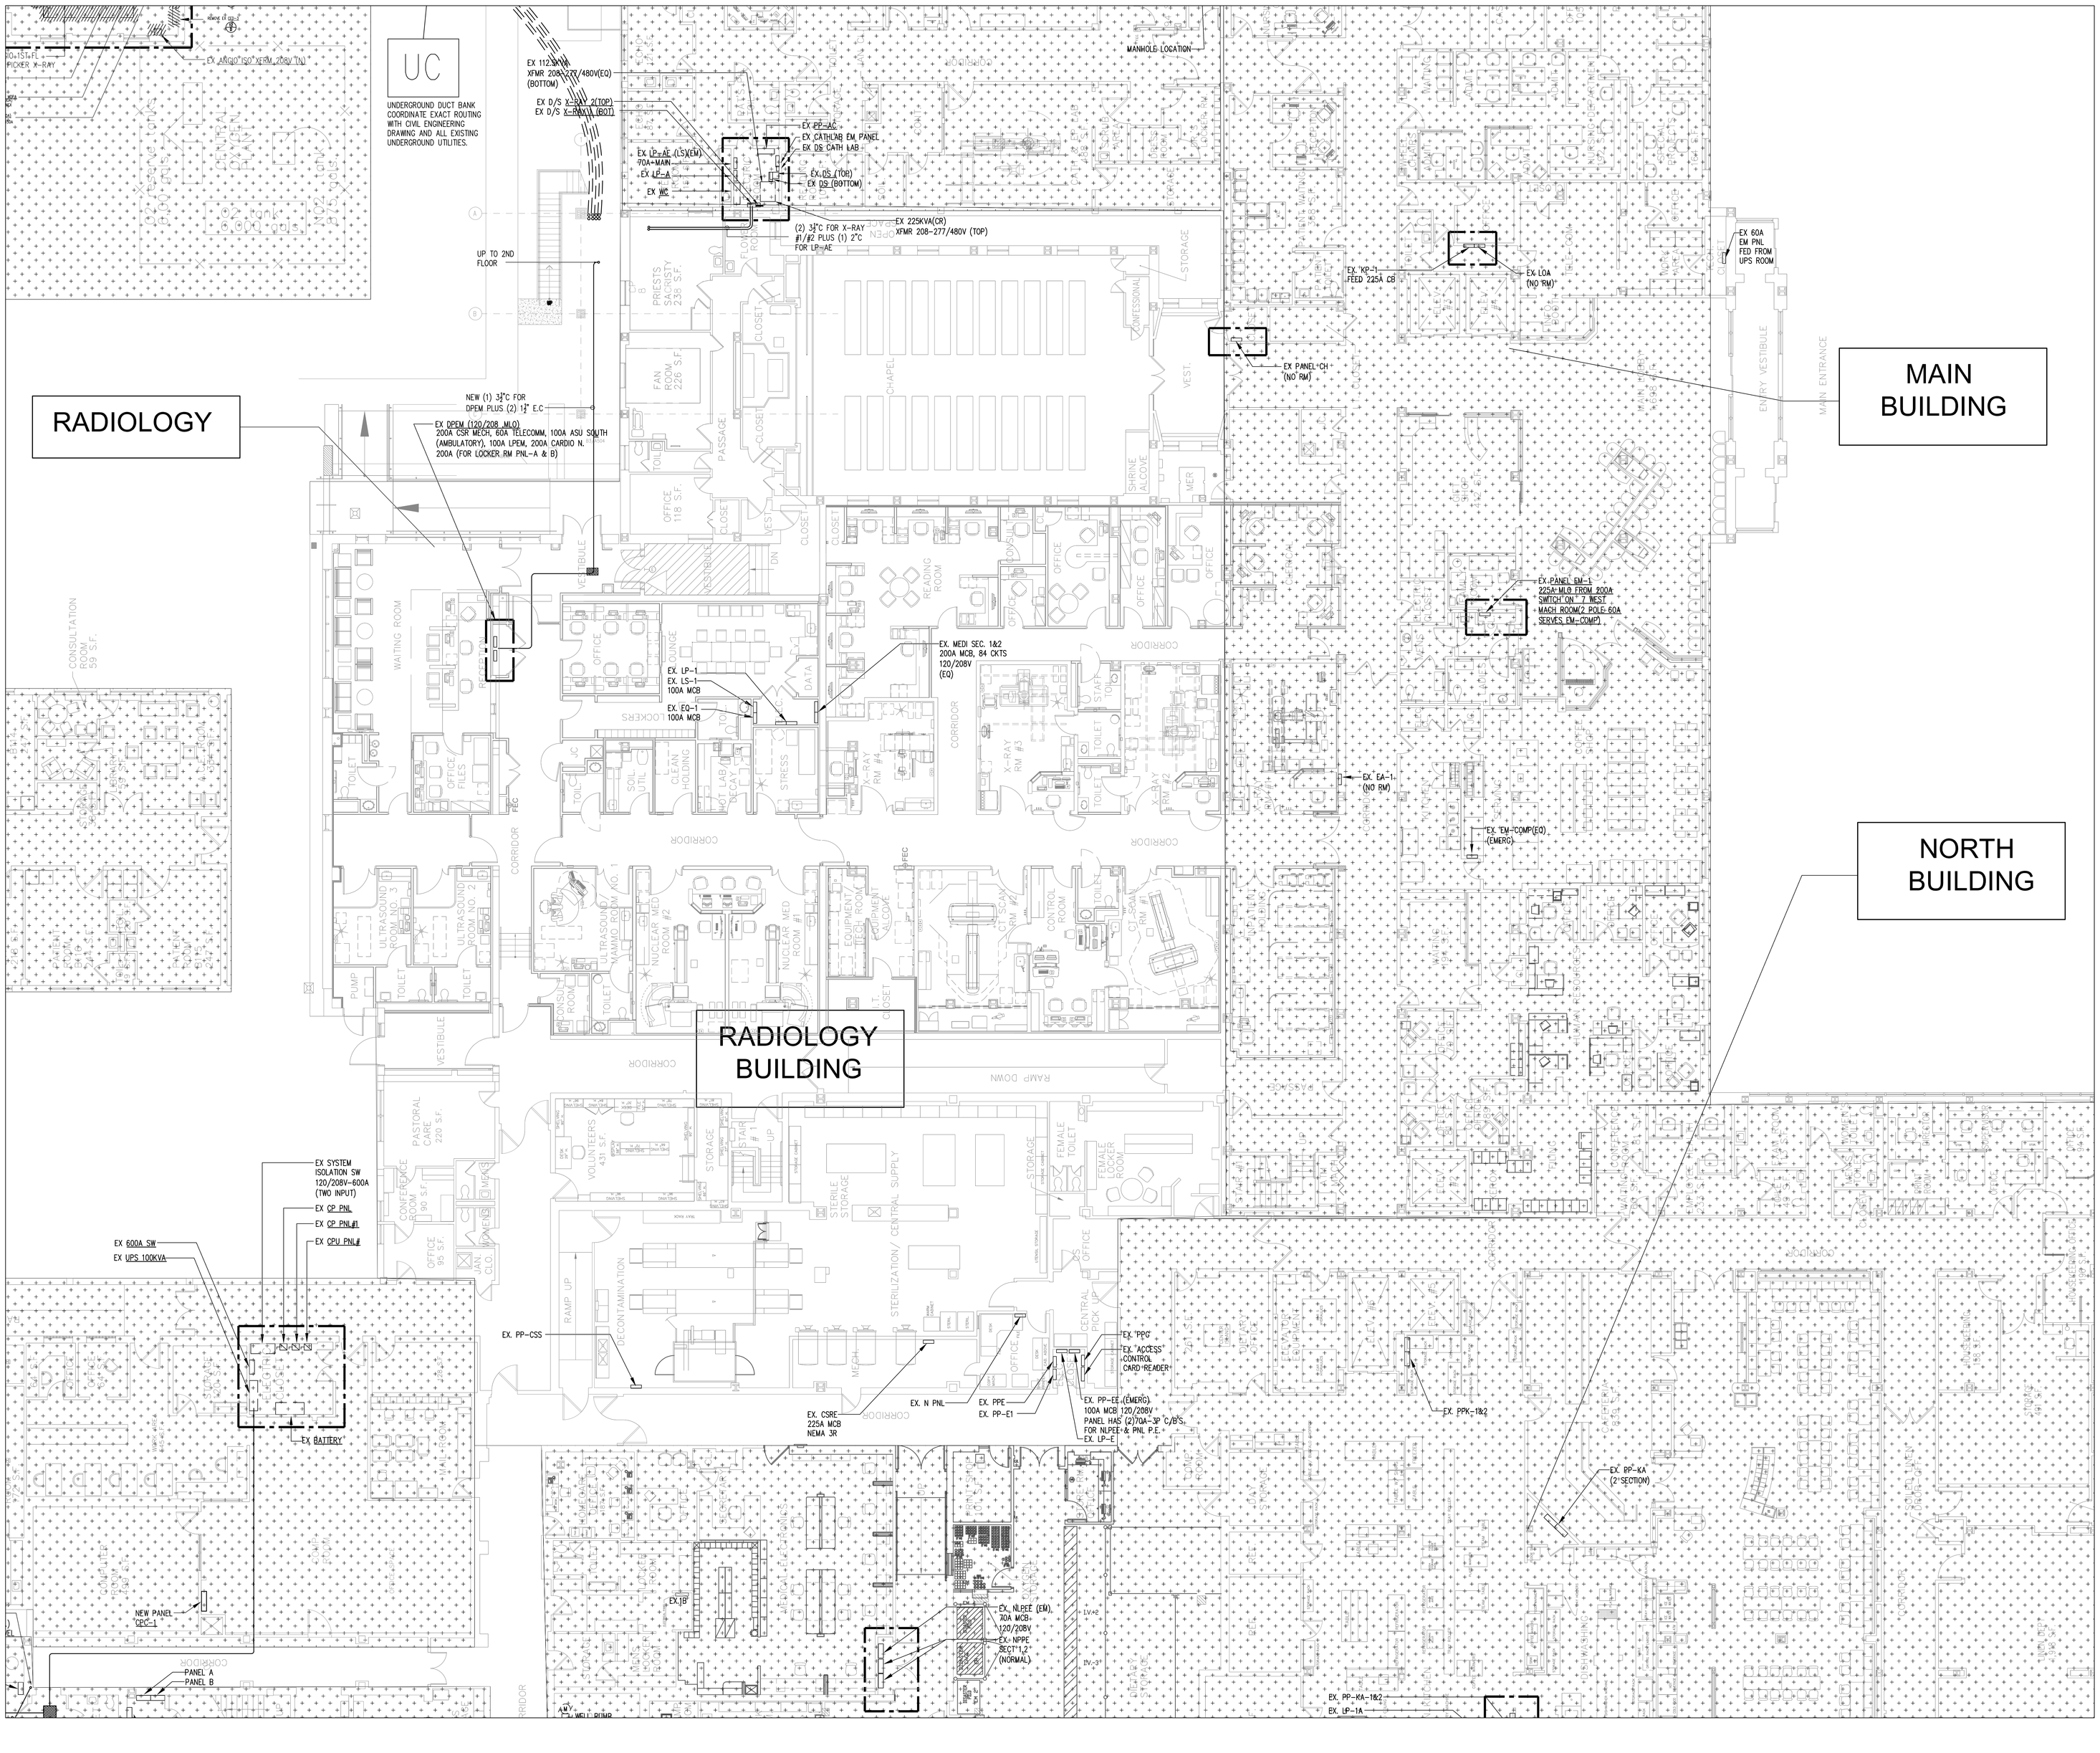
RADIOLOGY
MAIN BUILDING
NORTH BUILDING
RADIOLOGY BUILDING
UC
UNDERGROUND DUCT BANK COORDINATE EXACT ROUTING WITH CIVIL ENGINEERING DRAWING AND ALL EXISTING UNDERGROUND UTILITIES.
EX ARGO ISO XFRM 208V TN
EX 112.5KVA XFMR 208-277/480V(EQ) (BOTTOM)
EX D/S X-RAY 2(TOP)
EX D/S X-RAY1 (BOT)
EX PP-AC
EX CATH LAB EM PANEL
EX DS CATH LAB
EX DS (TOP)
EX DS (BOTTOM)
EX LP-AE (LS)(EM) 70A-MAIN
EX LP-A
EX MC
(2) 3"C FOR X-RAY #1/#2 PLUS (1) 2"C FOR LP-AE
EX 225KVA(CR) XFMR 208-277/480V (TOP)
UP TO 2ND FLOOR
MANHOLE LOCATION
EX 60A EM PNL FED FROM UPS ROOM
EX "KP-1" FEED 225A CB
EX LOA (NO RM)
EX PANEL CH (NO RM)
NEW (1) 3"C FOR DPEM PLUS (2) 1" E.C
EX DPEM (120/208 MLO) 200A CSR MECH, 60A TELECOMM, 100A ASU SOUTH (AMBULATORY), 100A LPEM, 200A CARDIO N. 200A (FOR LOCKER RM PNL-A & B)
EX PANEL EM-1 225A MLO FROM 200A SWITCH ON "7 WEST MACH ROOM(2 POLE-60A SERVES EM-COMP)
EX. MEDI SEC. 1&2 200A MCB, 84 CKTS 120/208V (EQ)
EX. LP-1
EX. LS-1 100A MCB
EX. EQ-1 100A MCB
EX "EA-1" (NO RM)
EX "EM-COMP(EQ) (EMERG)
EX SYSTEM ISOLATION SW 120/208V-600A (TWO INPUT)
EX CP PNL
EX CP PNL#1
EX CPU PNL#
EX 600A SW
EX UPS 100KVA
EX BATTERY
NEW PANEL "CPC-1"
PANEL A
PANEL B
EX. PP-CSS
EX. CSRE 225A MCB NEMA 3R
EX. N PNL
EX. PPE
EX. PP-E1
EX. PP-EE (EMERG) 100A MCB 120/208V 3 PANEL HAS (2)70A-3P C/B'S FOR NLPEE & PNL P.E.
EX. LP-E
EX "PPG"
EX "ACCESS" CONTROL CARD READER
EX. PPK-1&2
EX PP-KA (2"SECTION)
EX. NLPEE (EM) 70A MCB 120/208V
EX. NPPE SECT'1,2" (NORMAL)
EX. PP-KA-1&2
EX. LP-1A
EX 18"
CONSULTATION ROOM 59 S.F.
WAITING ROOM
OFFICE
LOUNGE
DATA
COOKERS
TOILET
OFFICE FILES
SOIL UTIL
CLEAN HOLDING
HOT LAB DECAY
STRESS
X-RAY RM #4
X-RAY RM #3
X-RAY RM #2
CORRIDOR
ULTRASOUND ROOM NO. 1
ULTRASOUND ROOM NO. 2
PUMP
VESTIBULE
MAMMO ROOM NO. 1
NUCLEAR MED ROOM #2
NUCLEAR MED ROOM #1
EQUIPMENT TECH. ROOM
PET/CT ALCOVE
CT SCAN RM #2
CONTROL ROOM
PHYSICIAN ROOM
PASTORAL CARE 220 S.F.
CONFERENCE ROOM 90 S.F.
OFFICE 95 S.F.
VOLUNTEERS 431 S.F.
STORAGE
STAIR #1
RAMP UP
RAMP DOWN
STERILE STORAGE
STERILIZATION/ CENTRAL SUPPLY
DECONTAMINATION
MECH.
OFFICE
CENTRAL PICK UP
FEMALE TOILET
FEMALE LOCKER ROOM
JAN. CLO.
WOMENS
MENS
PRIESTS SACRISTY 235 S.F.
FAN ROOM 226 S.F.
CHAPEL
PASSAGE
CLOSET
OPEN
VEST.
CONFESSIONAL
STORAGE
SHRINE CLOSET
MER
OFFICE 118 S.F.
READING ROOM
OFFICE
OFFICE
OFFICE
OFFICE
CORRIDOR
STAIR
TOILET
TOILET
TOILET
TOILET
ENTRY VESTIBULE
MAIN ENTRANCE
CORRIDOR
CORRIDOR
CORRIDOR

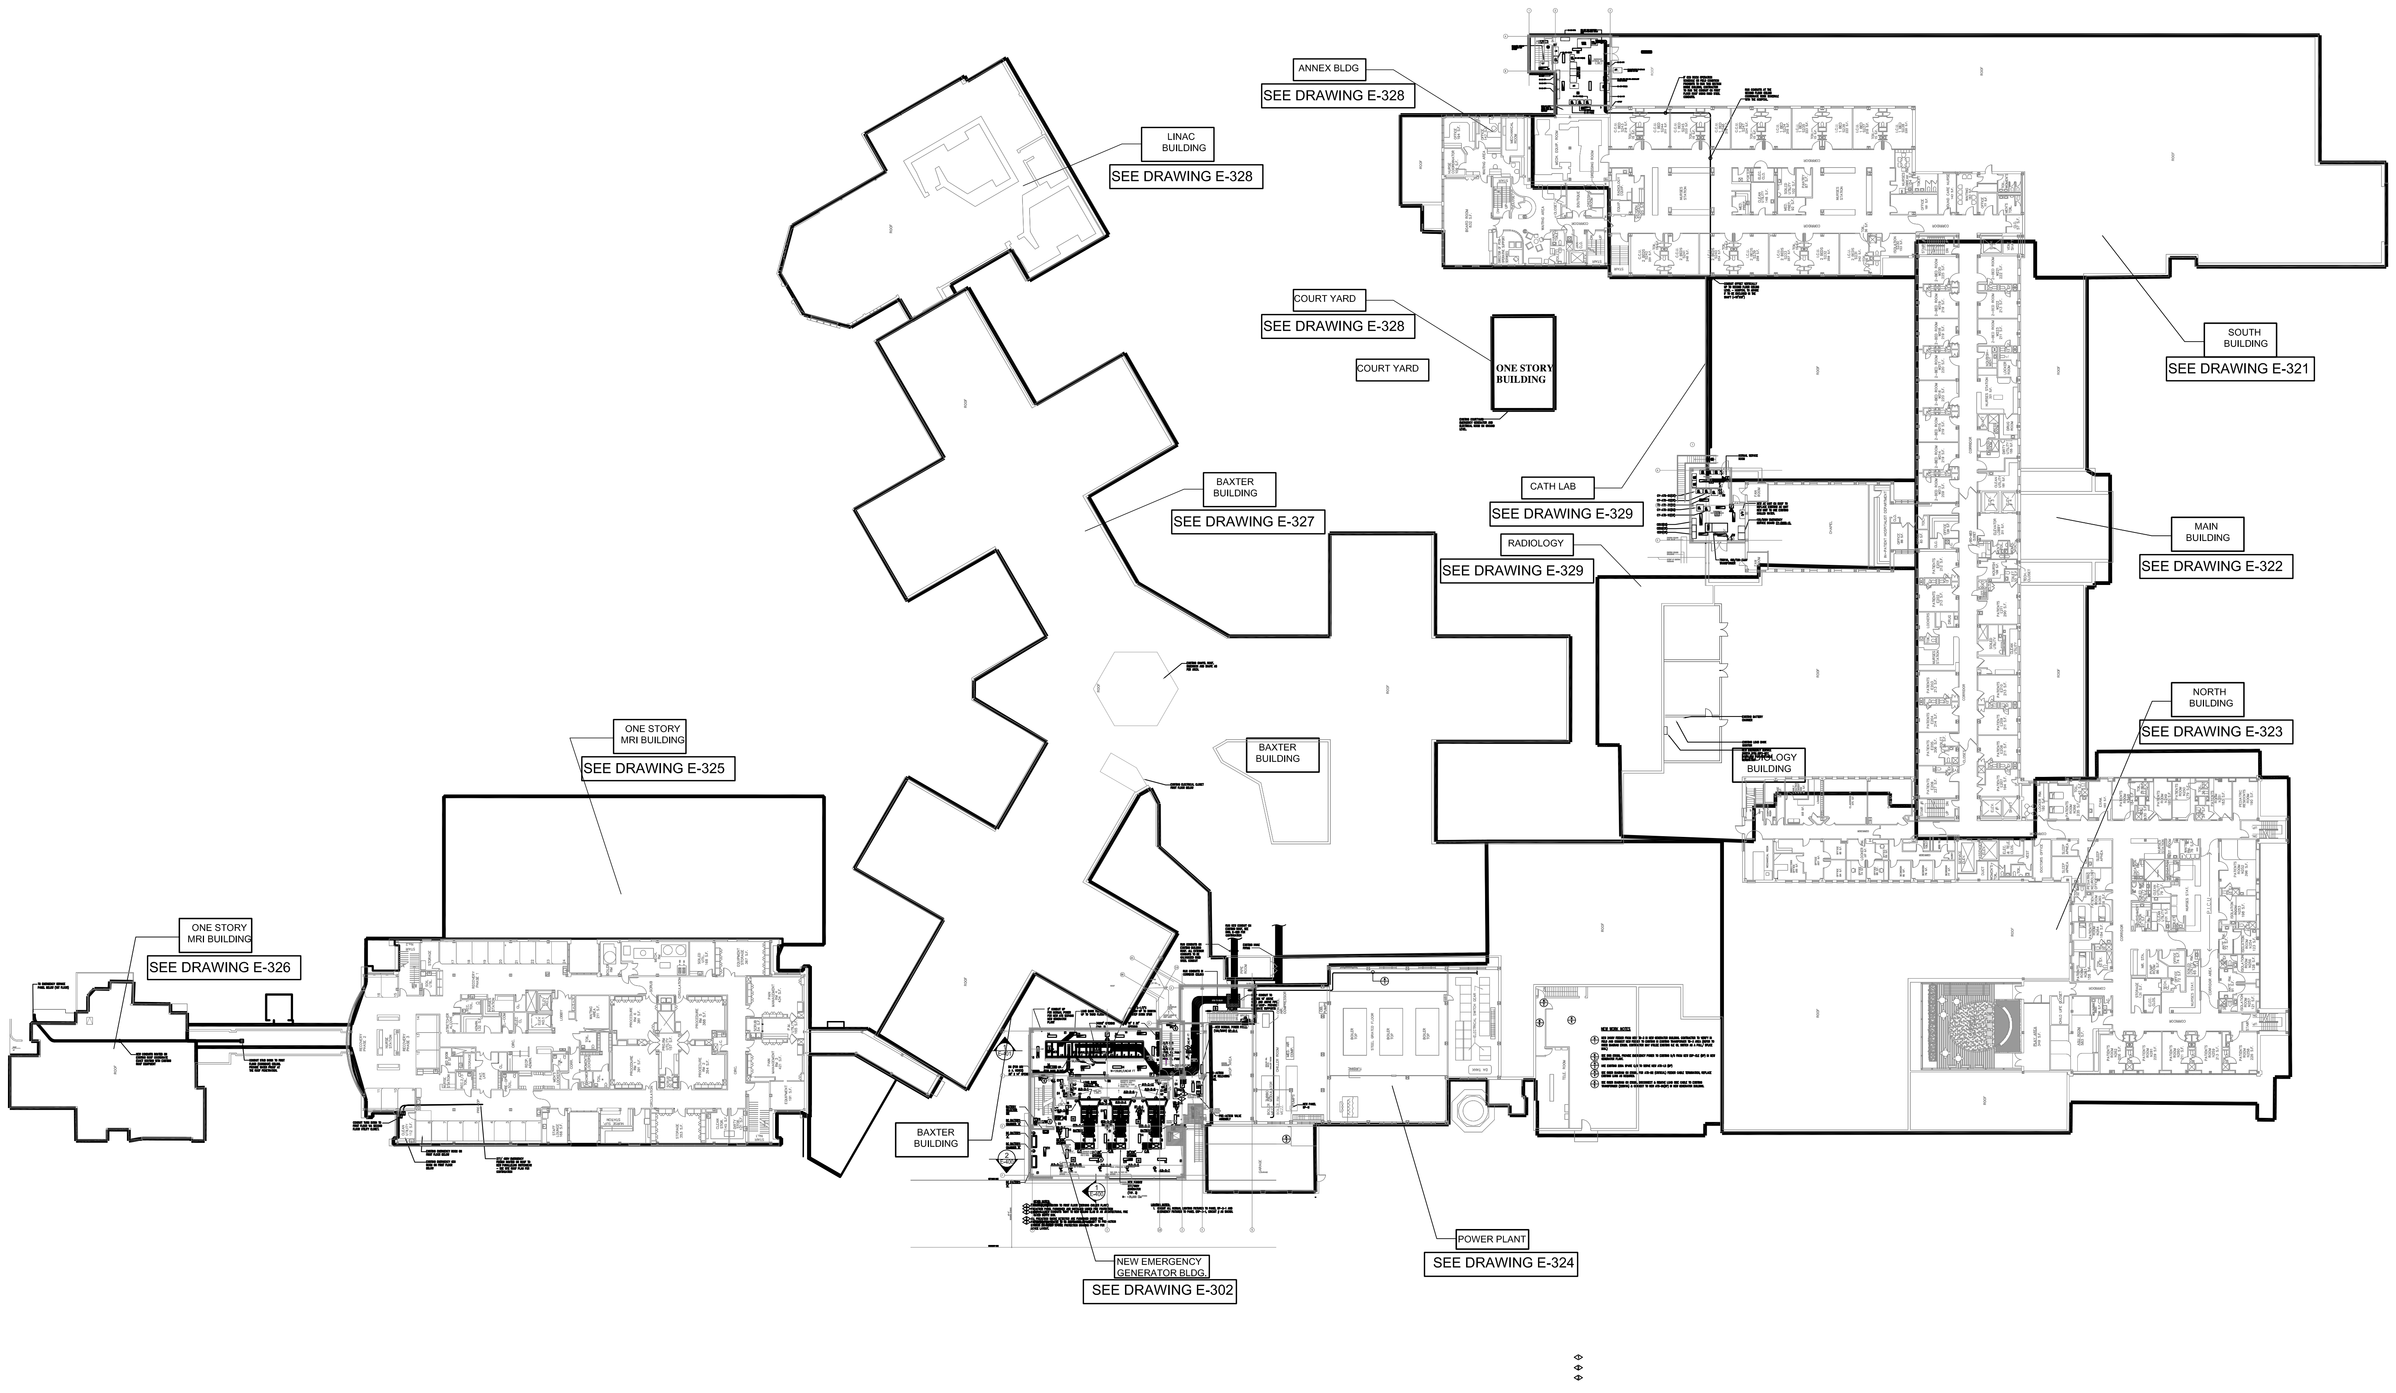

MEP ENGINEER

WSP
512 Seventh Avenue
New York, NY 10018
(212) 532-9600
www.wspgroup.com/usa

ARCHITECT

McGuire Group Architects,P.C.
Healthcare Architecture
538 BROADHOLLOW ROAD, SUITE 201
MELVILLE, NY 11747
631 465 9700, FAX 631 465 9701

STRUCTURAL ENGINEER

TDM CONSULTING ENGINEER,PC
550 NORTH COUNTRY ROAD
SUITE E, ST. JAMES, NY 11780
TEL. (631) 686-5234, FAX (631) 590-1927

CIVIL ENGINEER

LANGAN
21 Penn Plaza, 360 West 31st Street, 8th Floor, New York, NY 10001
T: 212.479.5400 F: 212.479.5444 www.langan.com
NEW JERSEY NEW YORK CONNECTICUT PENNSYLVANIA OHIO
VIRGINIA WASHINGTON DC FLORIDA NORTH DAKOTA CALIFORNIA
ABU DHABI ATHENS DOHA DUBAI ISTANBUL
Langan Engineering, Environmental, Surveying and Landscape Architecture, D.P.C.
Langan Engineering and Environmental Services, Inc.
Langan CT, Inc.
Langan International LLC
Collectively known as Langan

KEYPLAN

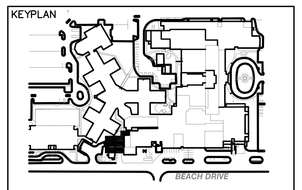

SEAL

REVISIONS	DATE	DESCRIPTION
4	12.04.17	CONSTRUCTION COST ESTIMATE
3	03.20.15	100% CD PROGRESS FOR REVIEW
2	12.31.14	85% CONSTRUCTION DOCUMENT
1	07.30.14	100% DESIGN DEVELOPMENT
ISSUE	DATE	DESCRIPTION

OWNER

GOOD SAMARITAN
HOSPITAL MEDICAL CENTER
1000 MONTAUK HIGHWAY
WEST ISLIP, NY 11795

PROJECT

ESSENTIAL ELECTRICAL SYSTEM UPGRADES

DRAWING NUMBER

E320

DRAWING NAME

SECOND FLOOR OVERALL PLAN NEW WORK

DRAWING SCALE	DRAWING FILE
1/32"=1'-0"	GSHE320
BINDING ORDER	FIRST ISSUE DATE
	5/14/14

ANNEX BUILDING

SOUTH BUILDING

MAIN BUILDING

COURT YARD

CATH LAB

4 E-603

4 E-602

3 E-602

IF CCU ROOM OPERATION SCHEDULE OR FIELD CONDITION PROHIBITS TO RUN THIS SECTION INSIDE BUILDING, CONTRACTOR TO RUN THE CONDUIT ON FIRST FLOOR ROOF USING RIGID STEEL CONDUITS.

RUN CONDUITS AT THE SECOND FLOOR CEILING COORDINATE WORK SCHEDULE WITH THE HOSPITAL.

EB
300A MCB
NEW 1 1/4"C. TO SB-EMDP

EX. PLSEB-B
225A MLO
EX. PLSEB-A

LSEB-1 ,70A MCB
LSEB-B ,100A MCB
CB,200A MLO
LP-B
30A MCB

(1) NEW CONDUIT UP TO 3RD FLOOR PANEL 1PP-1F (DIALYSIS)

EX. L-2
EX. EM-2(L-2E)
100A MLO
FED FROM ANNEX EMDP

CONDUIT OFFSET VERTICALLY UP TO "SECOND" FLOOR CEILING LEVEL - HOSPITAL TO ADVISE IF TO BE ENCLOSED IN THE SHAFT"(±18"x18")

WAITING ROOM
ELEC CLOSET PANEL
FED FROM "ED"
225A MLO

2WEA
100A MLO
FED FROM
2WE

2WAO
100A MLO
FED FROM
2W

2W 200A
MCB

2WE
200A MLO

EXISTING COURTYARD EMERGENCY GENERATOR AND ELECTRICAL ROOM ON "GROUND" LEVEL

NORMAL SERVICE ROOM

CY-ATS-5C(CR)
CY-ATS-4C(CR)
CY-ATS-3C(EQ)
CY-ATS-2C(EQ)
CY-ATS-1C(CR)

CED3(EQ)
CED2(CR)
CED1(CR)

NEW AC UNIT ON ROOF TO REPLACE EXISTING AC UNIT NEW UNIT TO USE EXISTING CHILLED WATER.

120/208V EMERGENCY SERVICE BOARD CY-EMSS-CL

750KVA, 480/120-208V TRANSFORMER

EX. 75 KVA
ATS-CR-2 SPARE
ATS-CR-1 SPARE
EX. ATS-LS
EX. ATS-MECH
EX. ATS-MED

EX 45KVA XMER 480-120/208V
EX EDP-MED
EX EDP-LSR
EX 45KVA XMER 480-120/208V

EX EQ-1
100/100A

EX 200A DISCONNECT SWITCH.
EX EDP-EQ(EQ)

WEC2
200A MCB

EEC2
200A MCB

RISERS END HERE FED FROM ABOVE

MEP ENGINEER

WSP
512 Seventh Avenue
New York, NY 10018
(212) 532-9600
www.wspgroup.com/usa

ARCHITECT

McGuire Group Architects,P.C.
Healthcare Architecture
538 BROADHOLLOW ROAD, SUITE 201
MELVILLE, NY 11747
631 465 9700, FAX 631 465 9701

STRUCTURAL ENGINEER

TDM CONSULTING ENGINEER,PC
550 NORTH COUNTRY ROAD
SUITE E, ST. JAMES, NY 11780
TEL. (631) 686-5234, FAX (631) 590-1927

CIVIL ENGINEER

LANGAN
21 Penn Plaza, 360 West 31st Street, 8th Floor, New York, NY 10001
T: 212.479.5400 F: 212.479.5444 www.langan.com
NEW JERSEY NEW YORK CONNECTICUT PENNSYLVANIA OHIO
VIRGINIA WASHINGTON DC FLORIDA NORTH DAKOTA CALIFORNIA
ABU DHABI ATHENS DOHA DUBAI ISTANBUL
Langan Engineering, Environmental, Surveying and Landscape Architecture, D.P.C.
Langan Engineering and Environmental Services, Inc.
Langan VT, Inc.
Langan International LLC
Collectively known as Langan

KEYPLAN

SEAL

REVISIONS	DATE	DESCRIPTION
4	12.04.17	CONSTRUCTION COST ESTIMATE
3	03.20.15	100% CD PROGRESS FOR REVIEW
2	12.31.14	85% CONSTRUCTION DOCUMENT
1	07.30.14	100% DESIGN DEVELOPMENT
ISSUE	DATE	DESCRIPTION

OWNER

GOOD SAMARITAN HOSPITAL MEDICAL CENTER
1000 MONTAUK HIGHWAY
WEST ISLIP, NY 11795

PROJECT

ESSENTIAL ELECTRICAL SYSTEM UPGRADES

DRAWING NUMBER

E321-SB

DRAWING NAME

SECOND FLOOR PLAN NEW WORK PART 1 - SOUTH BLDG

DRAWING SCALE	DRAWING FILE
1/8"=1'-0"	GSHE321
BINDING ORDER	FIRST ISSUE DATE
	5/20/14